




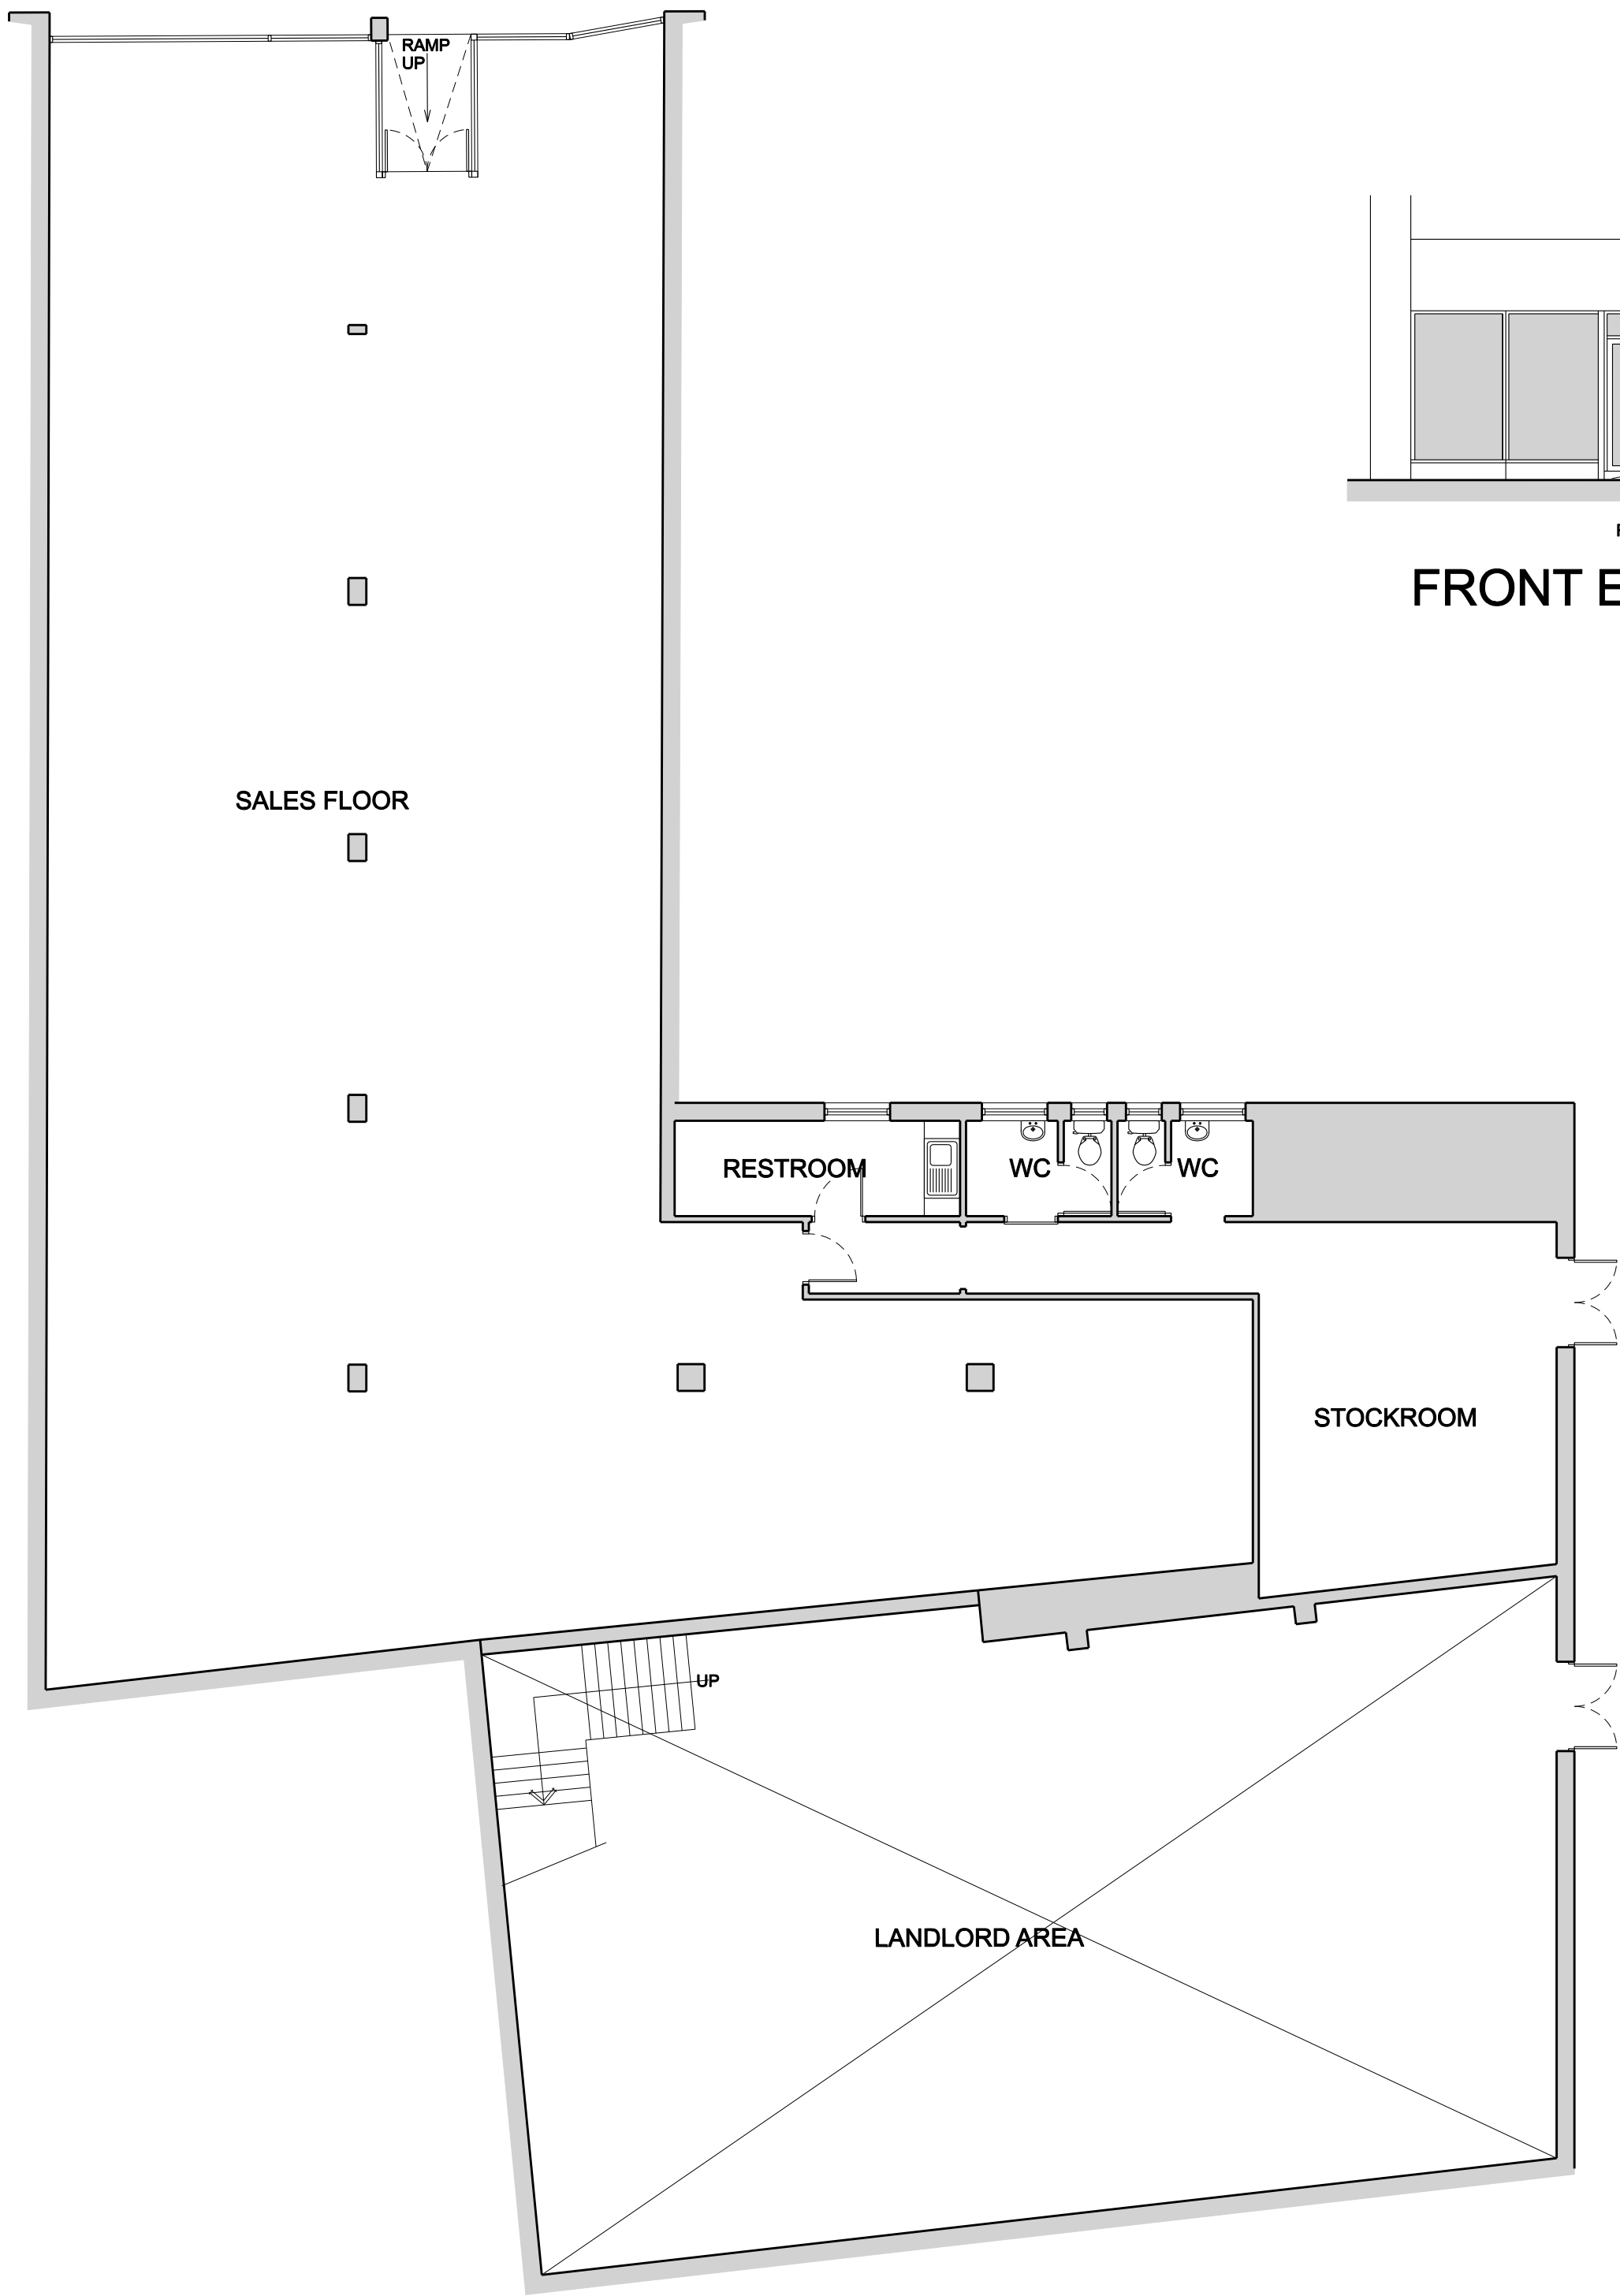

GROUND FLOOR PLAN (1:100)
TOTAL FLOOR AREA 384.7 SQ.M. - 4141 SQ.FT.

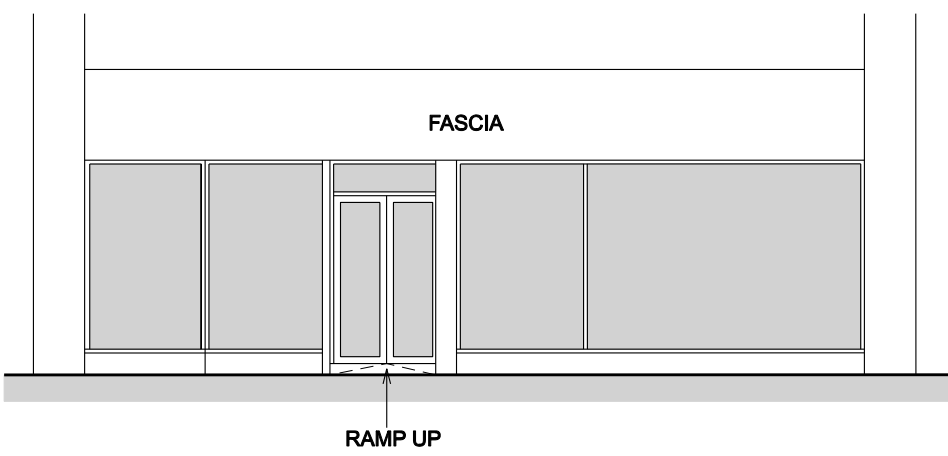

FRONT ELEVATION (1:100)

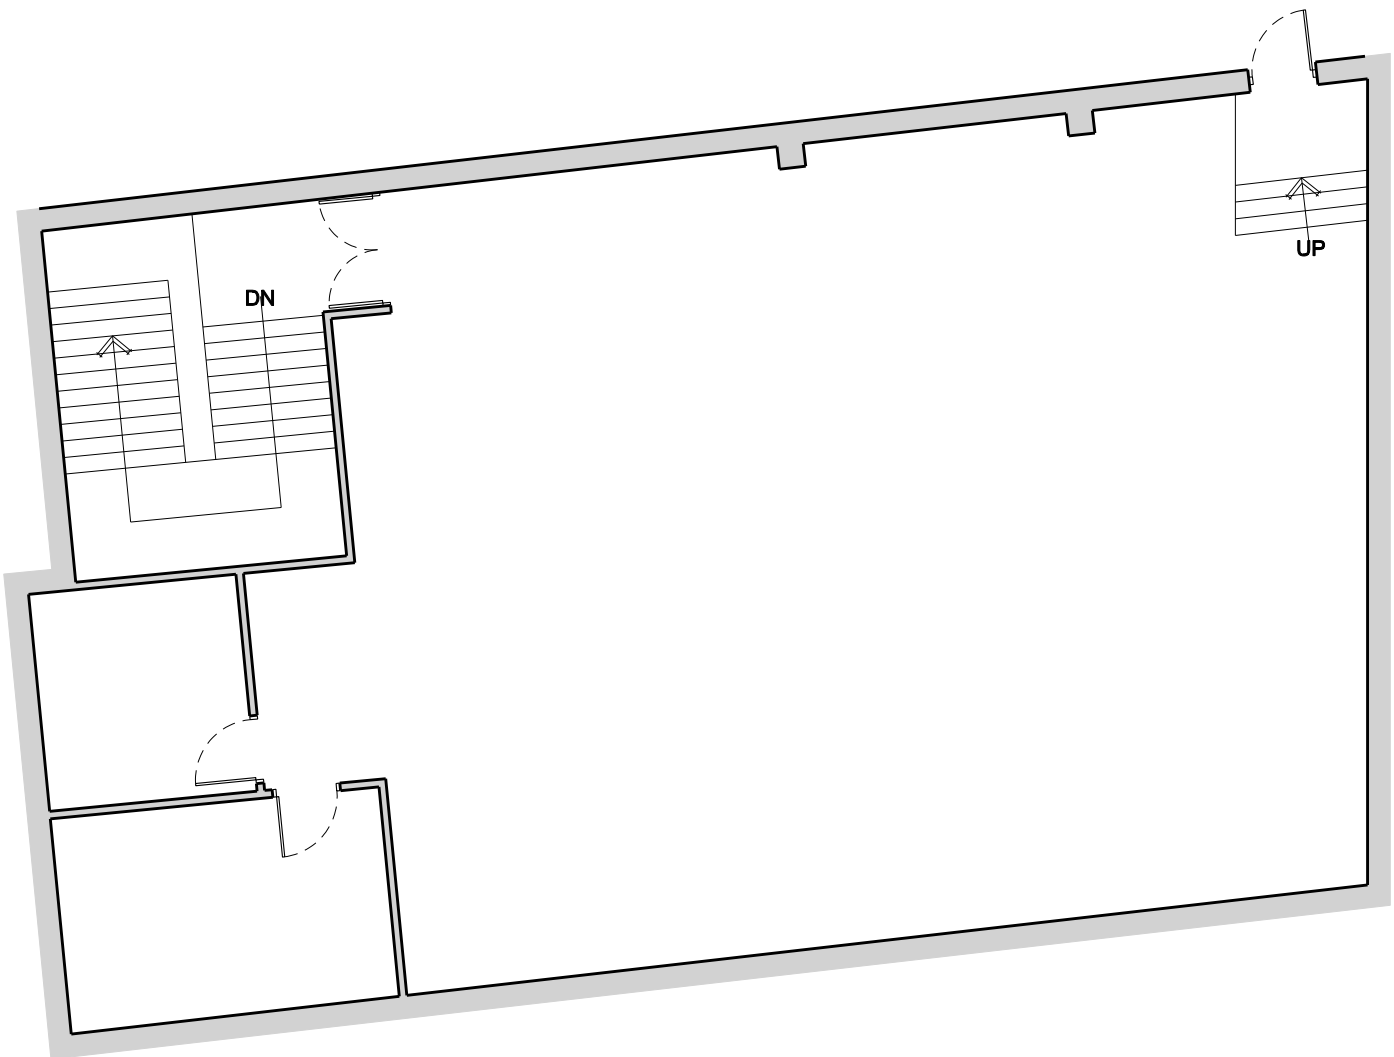

FIRST FLOOR PLAN (1:100)
TOTAL FLOOR AREA 185.1 SQ.M. - 1992 SQ.FT.

NB:
A CHECK SURVEY WILL BE REQUIRED
PRIOR TO COMMENCEMENT ON SITE

THIS DRAWING IS PRODUCED FROM
SUPPLIED INFORMATION

Rev	Amendment	Date	Initials
B	LANDLORD WORKS SHOWN AS EXISTING	04.11.19	RPR
A	SHOPFRONT AREA AMENDED TO SUIT SUPPLIED SITE CHECK	01.11.19	RPR
DIMENSIONS & FRONT ELEVATION DRAWN FROM SAME			

The Edinburgh Woollen Mill

Edinburgh Woollen Mills
Global House
5 Castle Street
Carlisle
CA3 8SY

RRDS LTD
Studio 1, 1st Floor The Ffrwm,
High Street, Coarleon, Newport NP18 1AG
Email: design@rrds.net Telephone: 01873 881165 Fax: 01873 881343

Project: Proposed Edinburgh Woollen Mill
9-11 Water Tower Building,
Bognor Regis,
East Sussex. PO21 1PN

Title: Floor Plans & Front Elevation
As Existing

Scale: 1:100 @ A1

Date: October 2019

RPR Ref. No. EWM070/AE01 B

Drawn by: RRDS

