


NOTES:

1. Do not scale this drawing. Use figured dimensions only, except for Planning purposes.
2. All dimensions must be checked on site by the contractor prior to commencement of work.
3. All construction details are indicative and are to be checked and confirmed on site and any divergence's are to be agreed with the Contract Administrator.

THIS DRAWING TO BE READ IN-CONJUNCTION WITH THE BUILDING CONTROL AND CONSTRUCTION NOTES

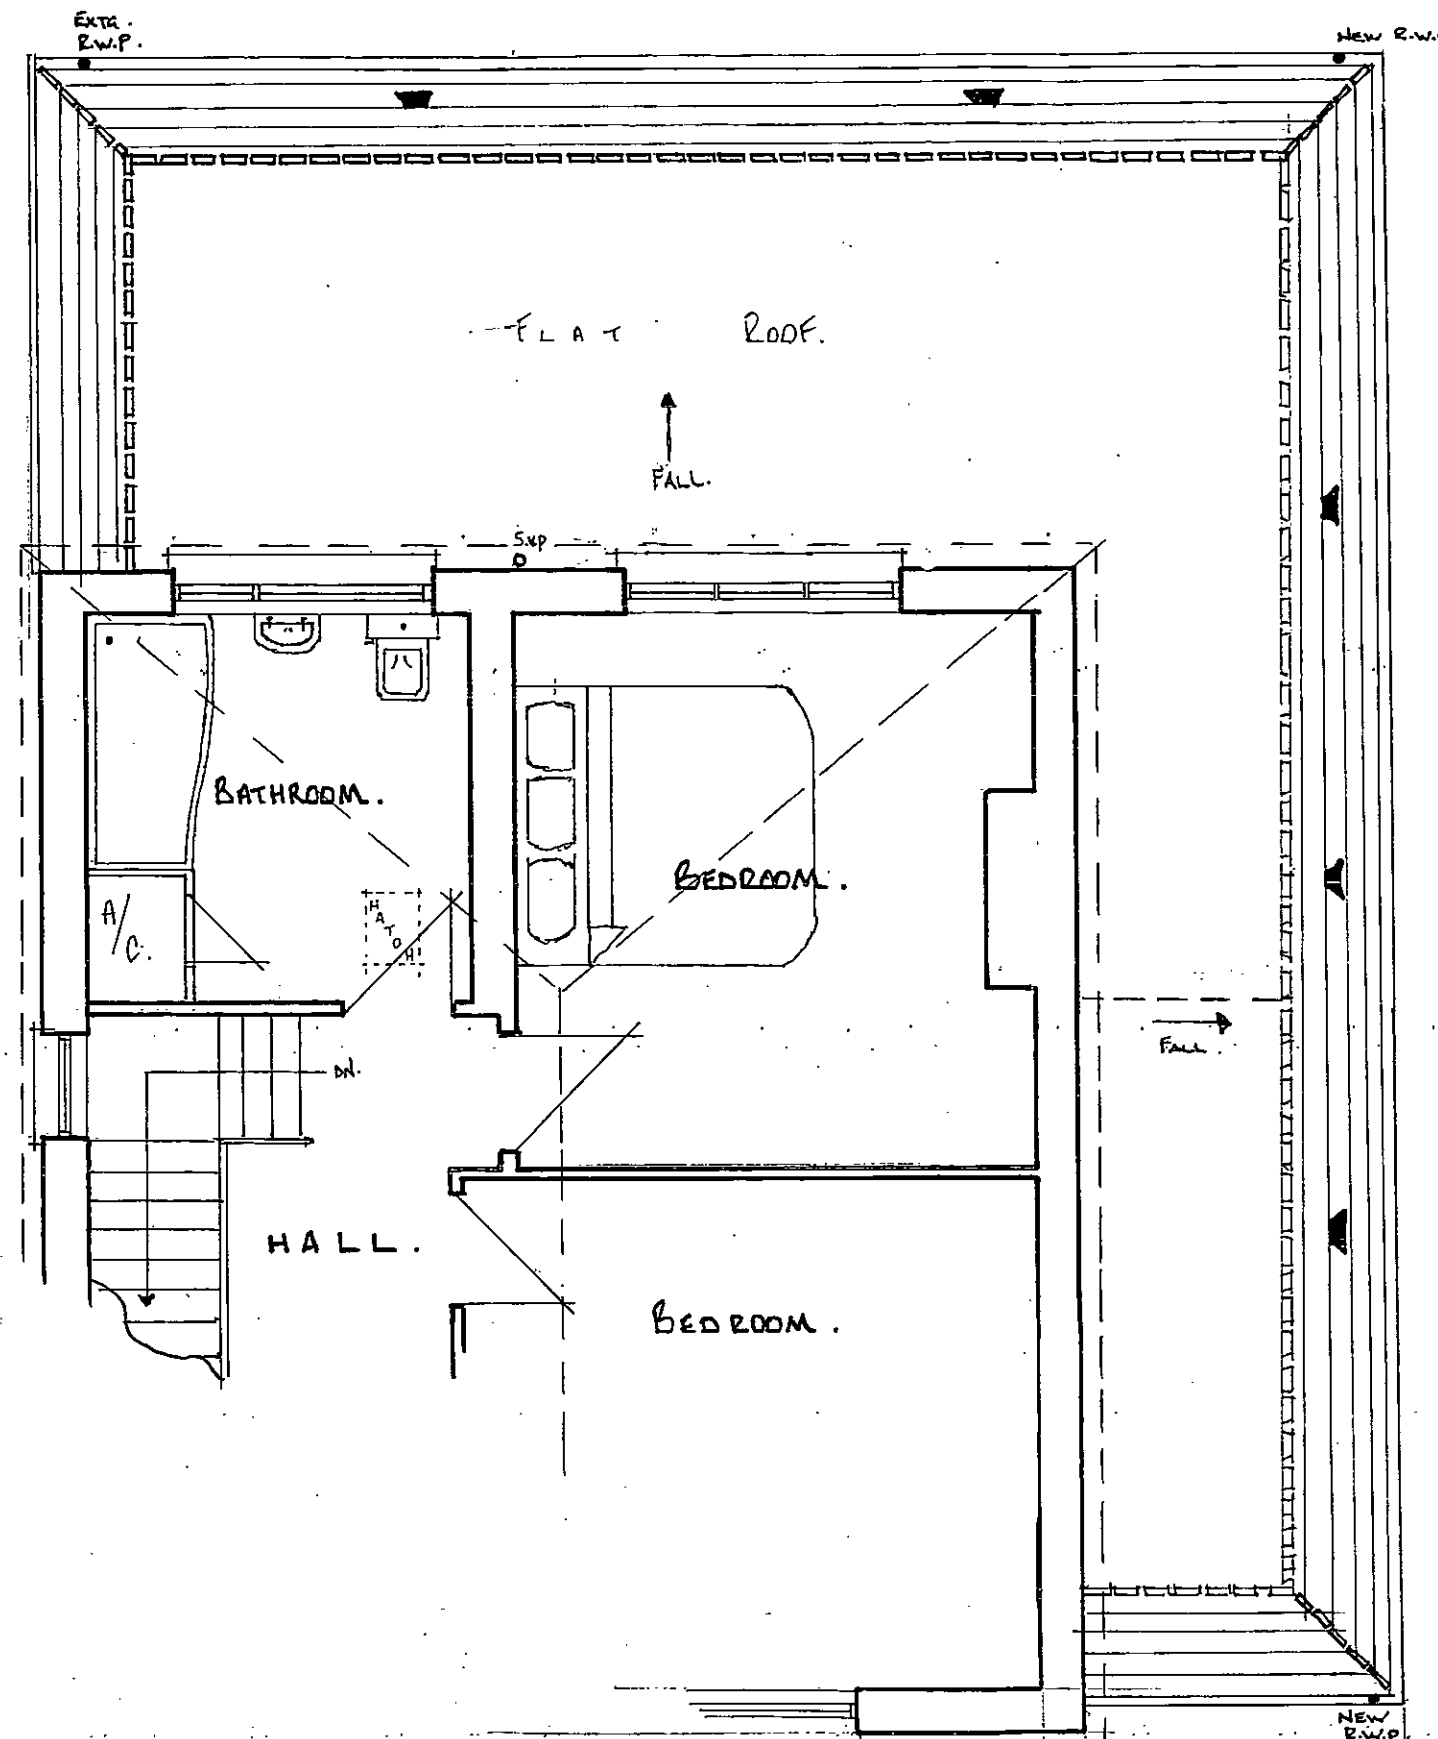

REAR DINING ROOM EXTENSION TO REPLACE EXISTING CONSERVATORY
- 2 ELMWOOD AVENUE, GLENWOOD, BOGNOR REGIS, PO22 8DE

K.E. HILTON AND ASSOCIATES Chartered Structural Engineers			
2 ALBERT CHAMBERS SUDLEY ROAD BOGNOR REGIS WEST SUSSEX PO21 1EQ		Tel: 01243 865500 Fax: 01243 860489 Mobile: 07968 333140 E-Mail: k_e_hilton@yahoo.co.uk	
PART FIRST FLOOR PLAN. [AS PROPOSED]			
Scale	1:50	@ A3	Drawn By C.R.B.
Date	Nov. 12.		Checked K.E.H.
Drawing Number		4825/6	