


Appendix B. Proposed Development Masterplan

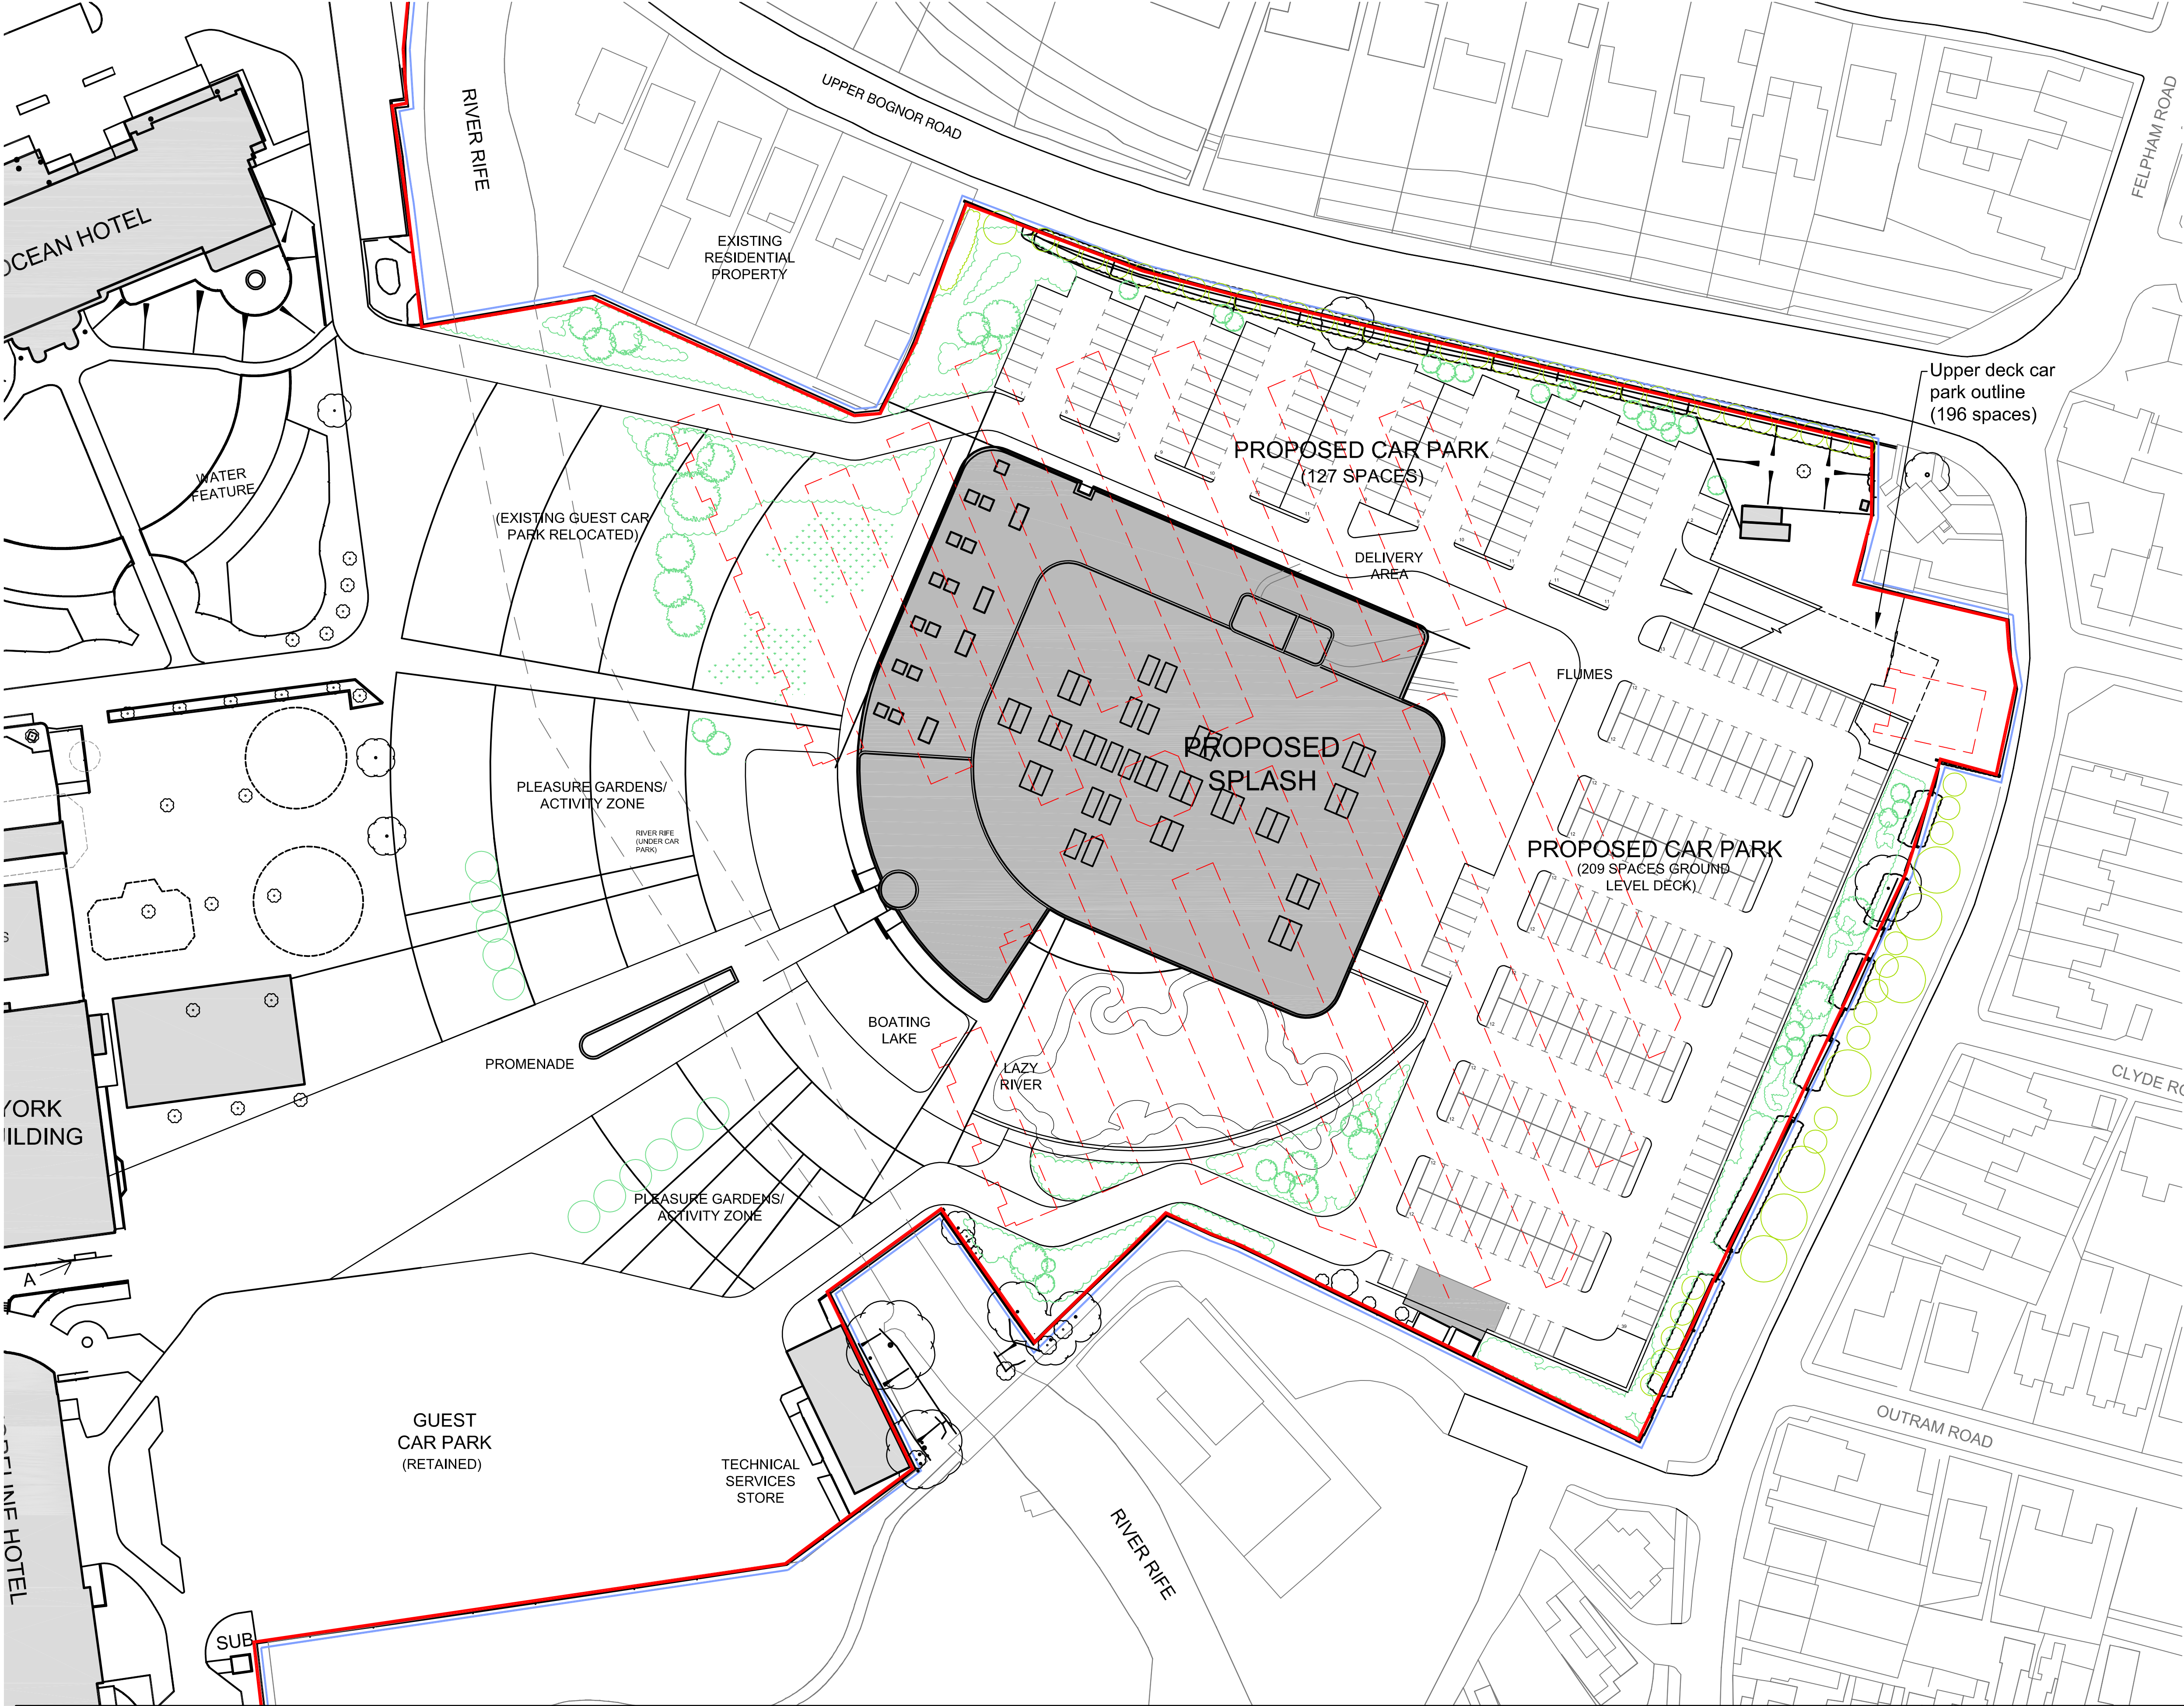

- KEY**
- Application Boundary
 - Ownership Boundary
 - Buildings to be Demolished

Existing Guest Parking in areas affected by works: 401 spaces
Guest Parking spaces following works: 532 spaces

EXISTING CAR PARK SPACES	
GUESTS	401
STAFF	157
TOTAL	558


SHORT TERM CAR PARK SPACES	
GUESTS	412
STAFF	40
TOTAL	515

LONG TERM CAR PARK SPACES	
GUESTS	532
STAFF	-
TOTAL	532

notes:

revisions:

revisions:

 

NOTE: The contractor is responsible for checking all site dimensions and levels. These should be checked prior to the ordering of any components and before the commencement of the works. All discrepancies should be brought to the attention of the Contract Administrator.

Butlins Skyline Ltd
Splash Redevelopment
Butlins, Bognor
drawing information



PWP Architects Ltd 61 South Street, Havant, Hampshire PO9 1BZ
t: 02392 482494 f: 02392 481152

e: design@pwp-architects.com
w: www.pwp-architects.com

status:
date:
scale:
drawn:
chk'd:

**Proposed Site Plan
Phase 2**
Planning
July 16
1:500 @ A1
RH
JP

job: 5128 dwg: P106 rev: /

APR 18 DISTRICT COUNCIL BRISG02001L