



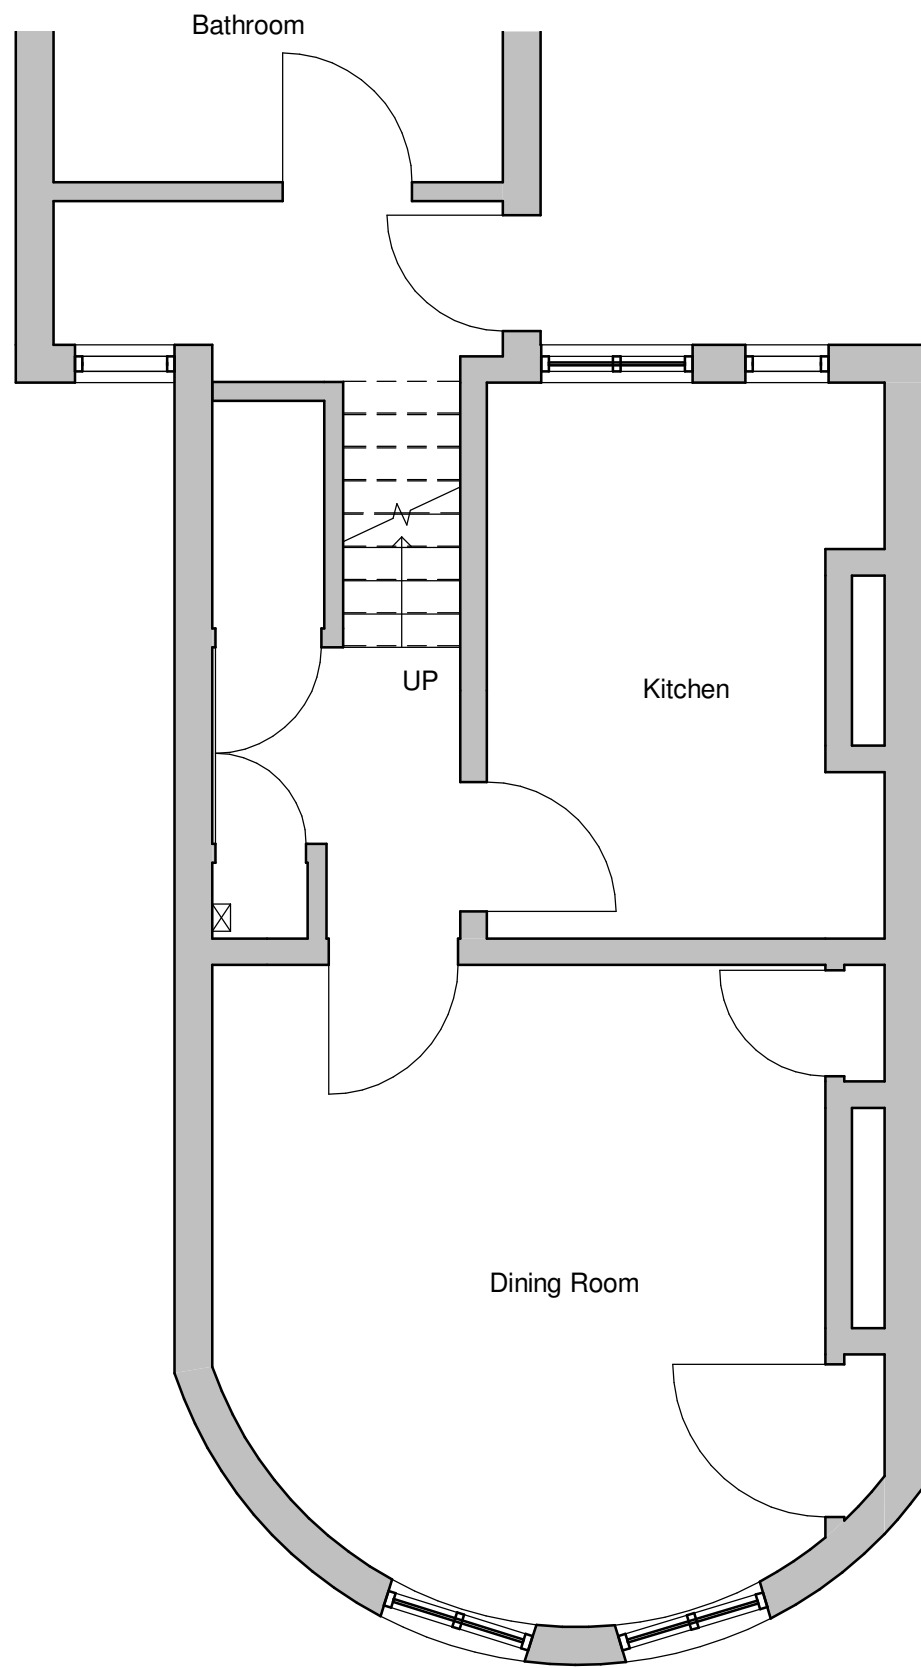


Existing Basement Plan
1 : 50

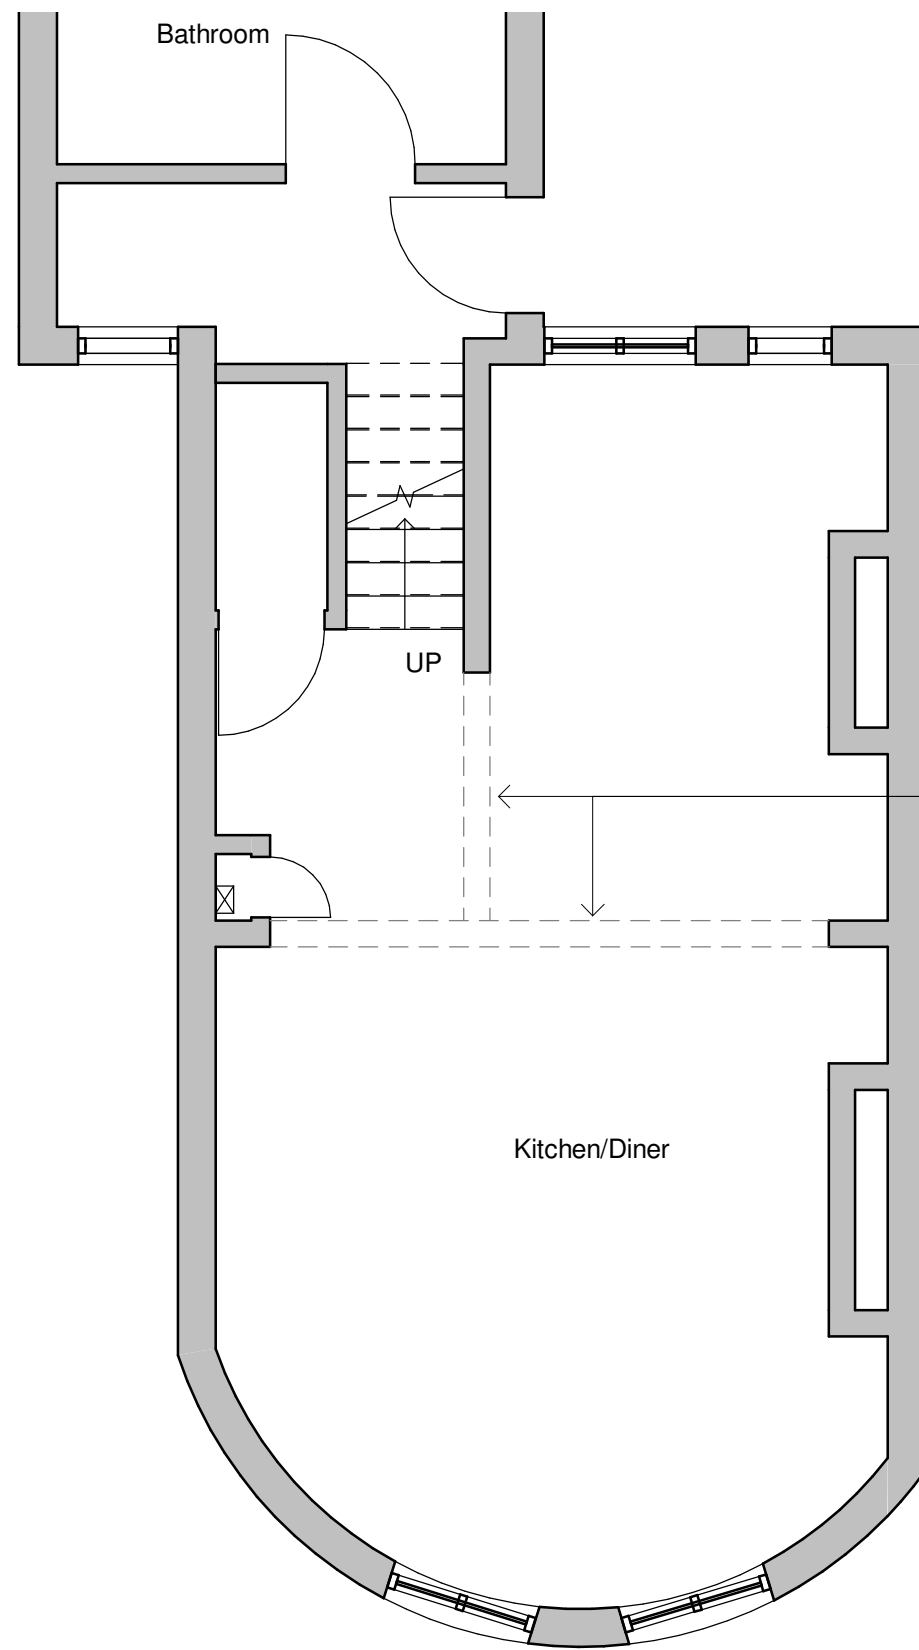

Proposed Basement Plan
1 : 50

Areas of walls to be demolished

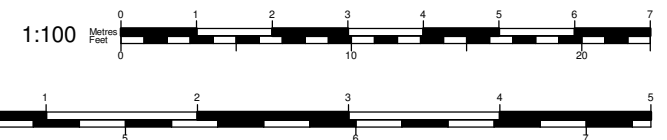

Tel: 0800 6127 664
www.yourhomeplans.co.uk

Your Home Plans



These drawings are for approval purposes. Materials and products should not be ordered based on scaling from drawings as errors may occur along existing building lines. All measurements and supporting elements are to be checked on site. Refer to Your Home Plans if any discrepancies are found.

Mr J Thurgood
20 Glamis Street
Bognor Regis
West Sussex
PO21 1DQ

Floor Plans

Project number	20GLA-20	A101
Date	16th December 2020	
Drawn by	JG	
Checked by	Checker	Scale
		1 : 50