



3 EXISTING SECOND FLOOR PLAN
1:100

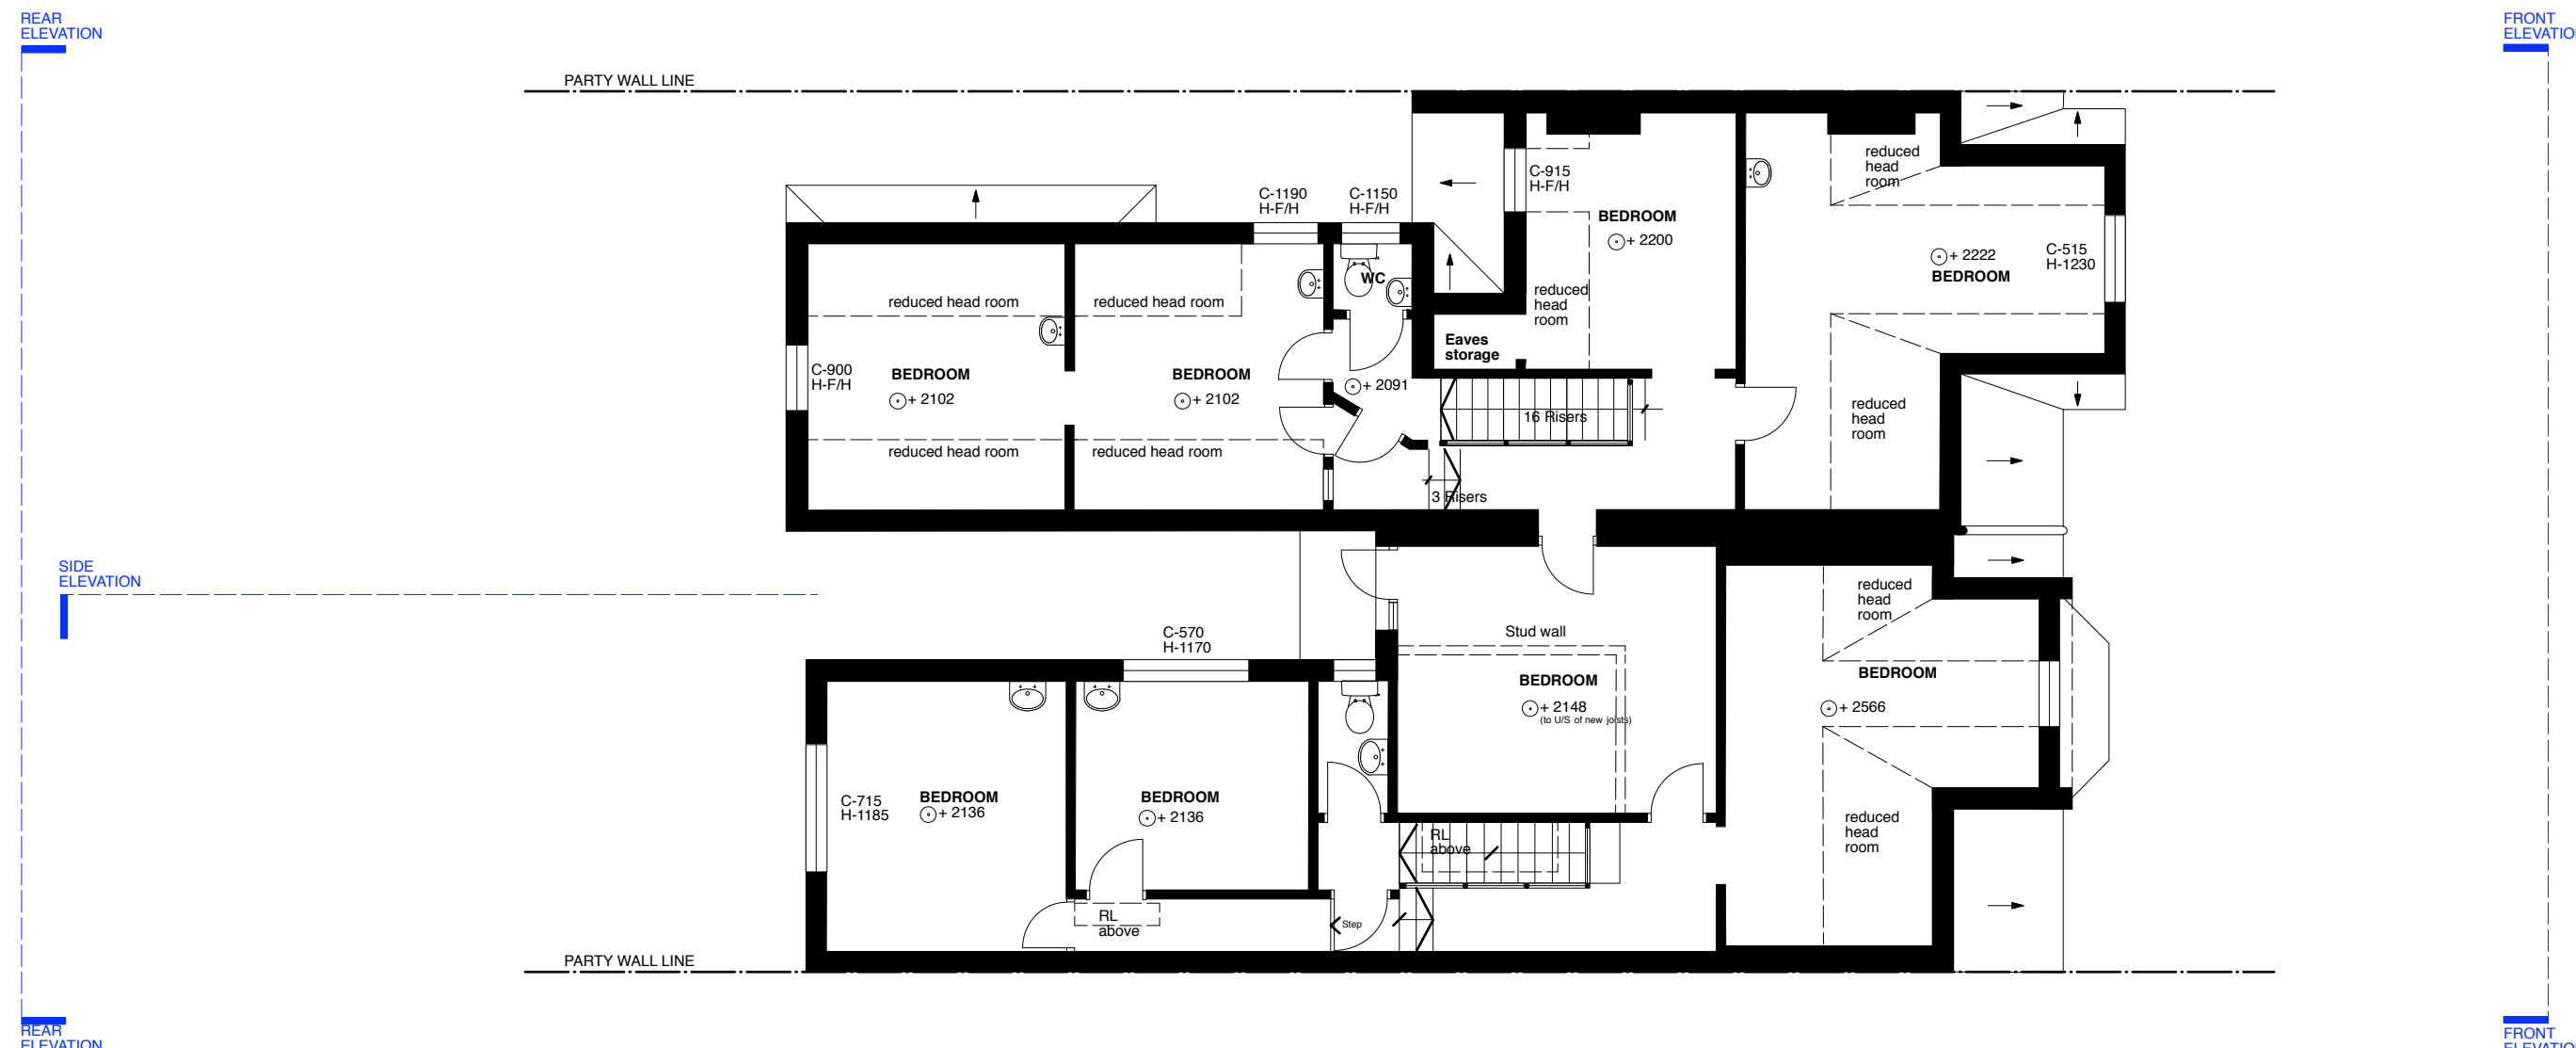


4 EXISTING FRONT ELEVATION
1:100




2 EXISTING FIRST FLOOR PLAN
1:100

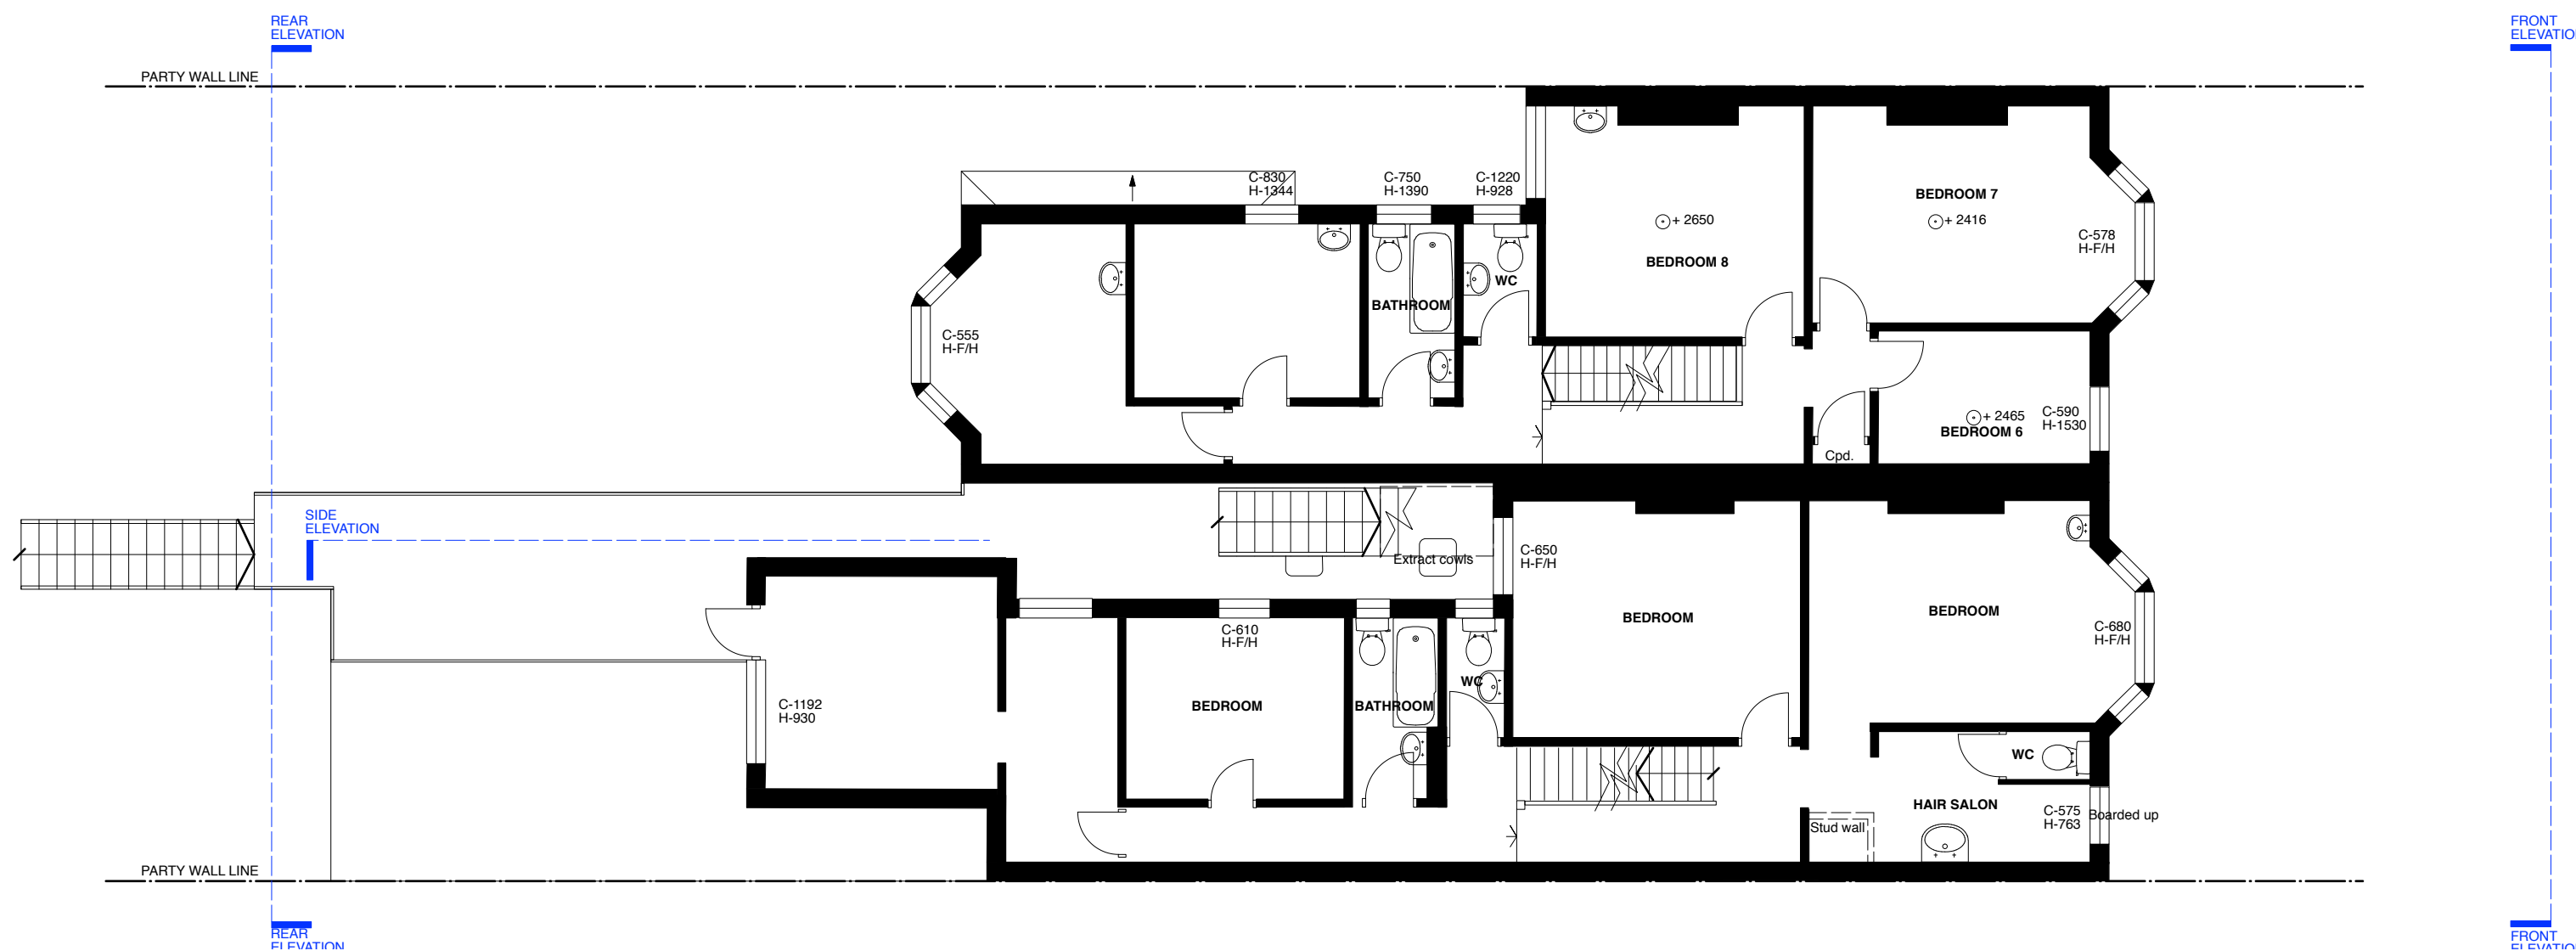


5 EXISTING REAR ELEVATION
1:100

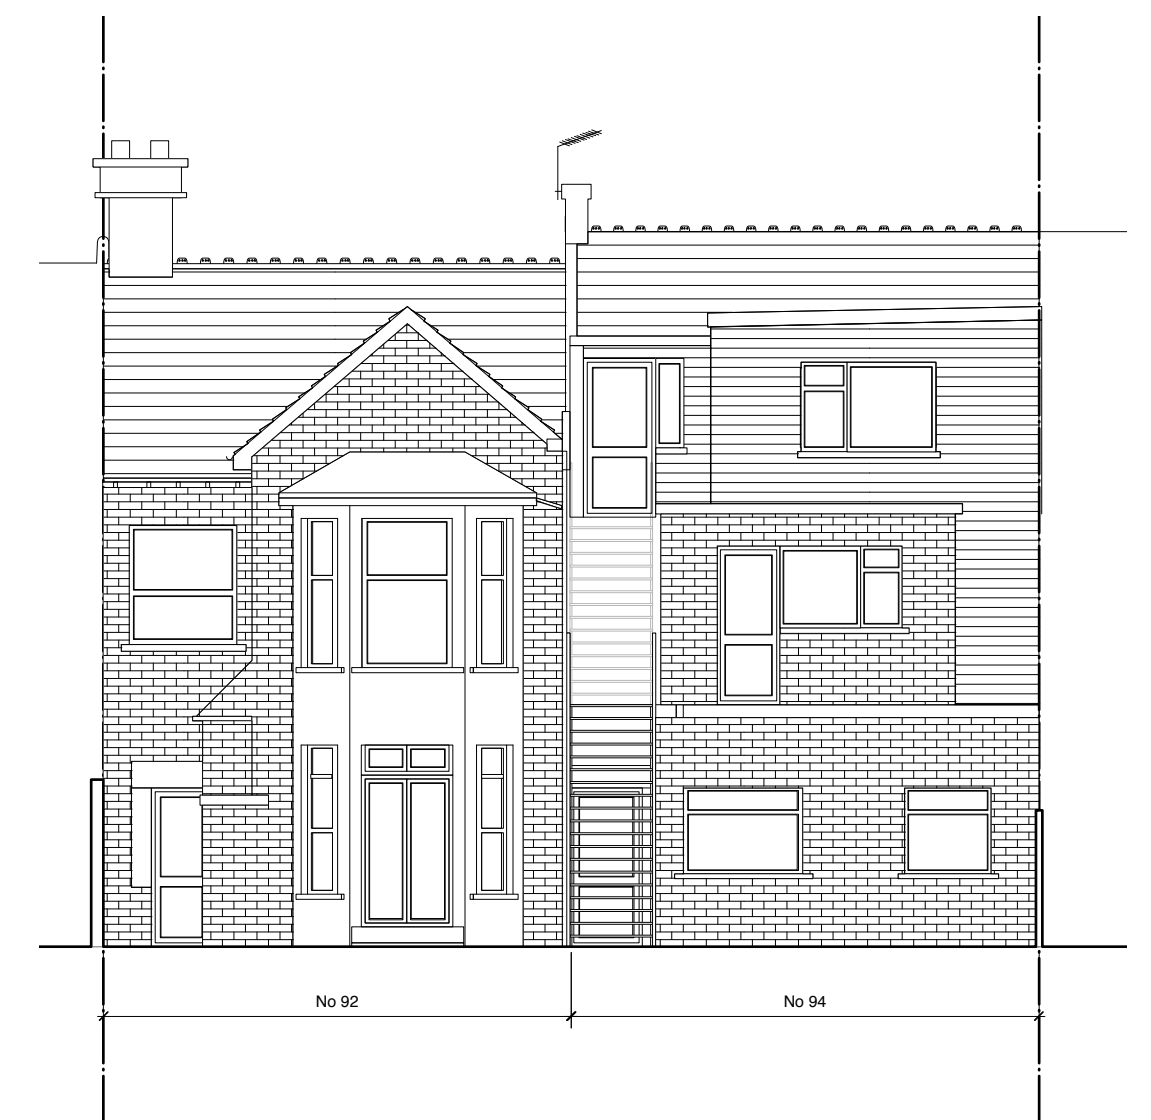

1 EXISTING GROUND FLOOR PLAN
1:100

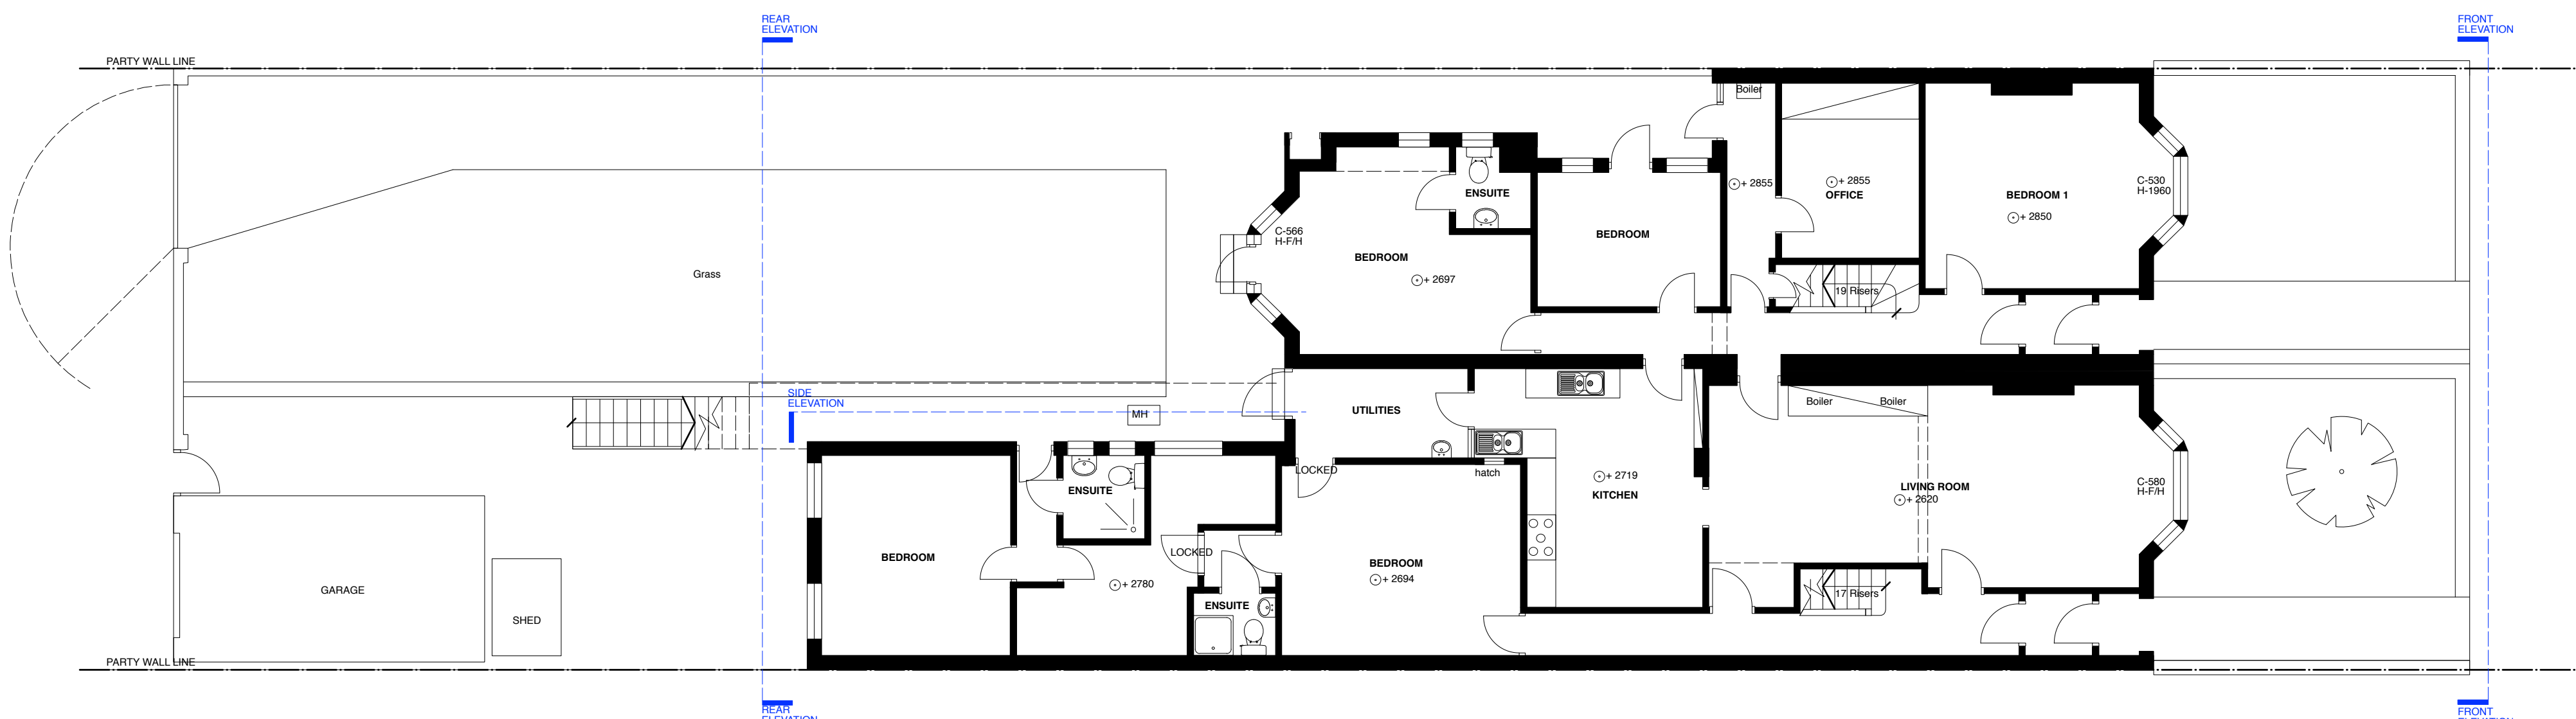

6 EXISTING SIDE ELEVATION
1:100

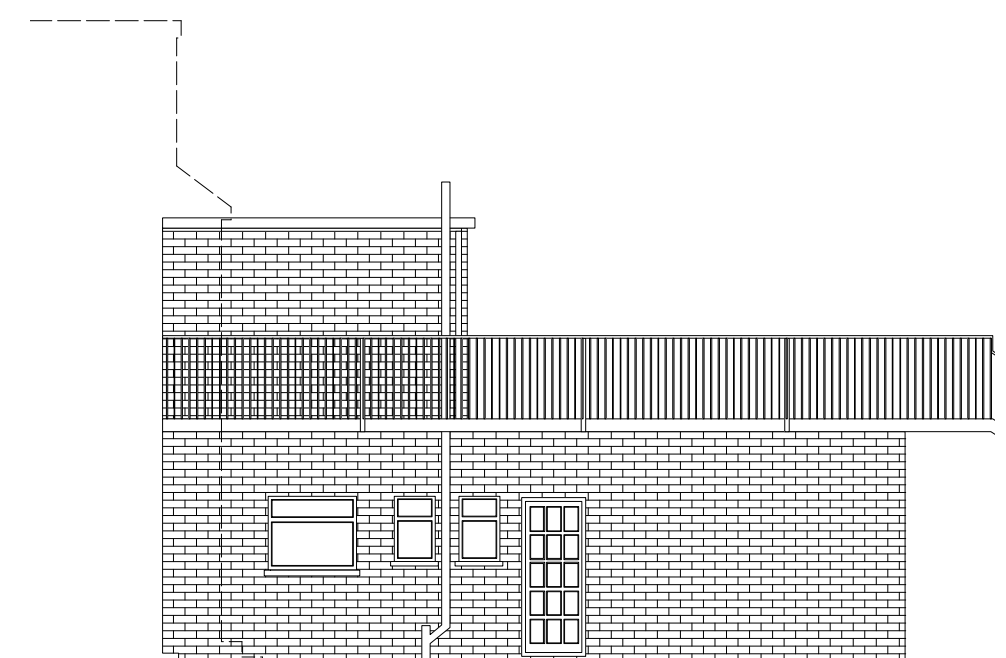

SURVEY IS INDUCTIVE ONLY, ALL DIMENSIONS TO BE CHECKED ON SITE


HAPA ARCHITECTS

Job Name: **ALDWICK RD, BOGNOR REGIS**

PLANNING EXISTING - PLANS AND ELEVATIONS

Date: **April '17** Scale: **1:100 @ A1** Job Ref: **103**

Drawing Number: **AL-002**

 

0m 10m 20m 30m 40m 50m 60m 70m 80m 90m 100m