
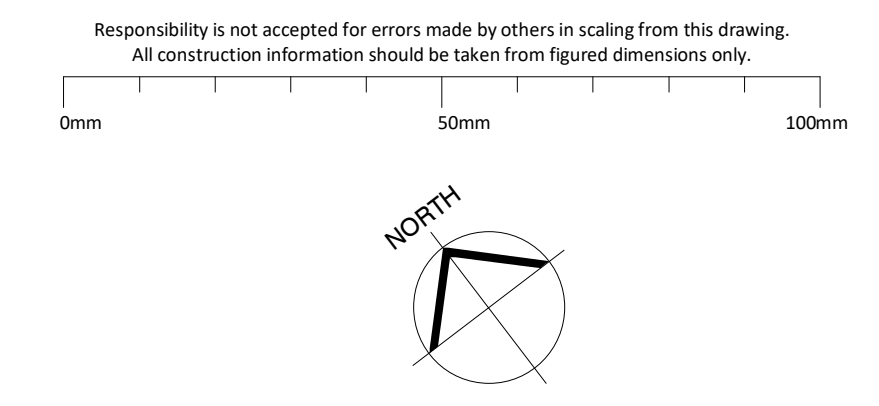


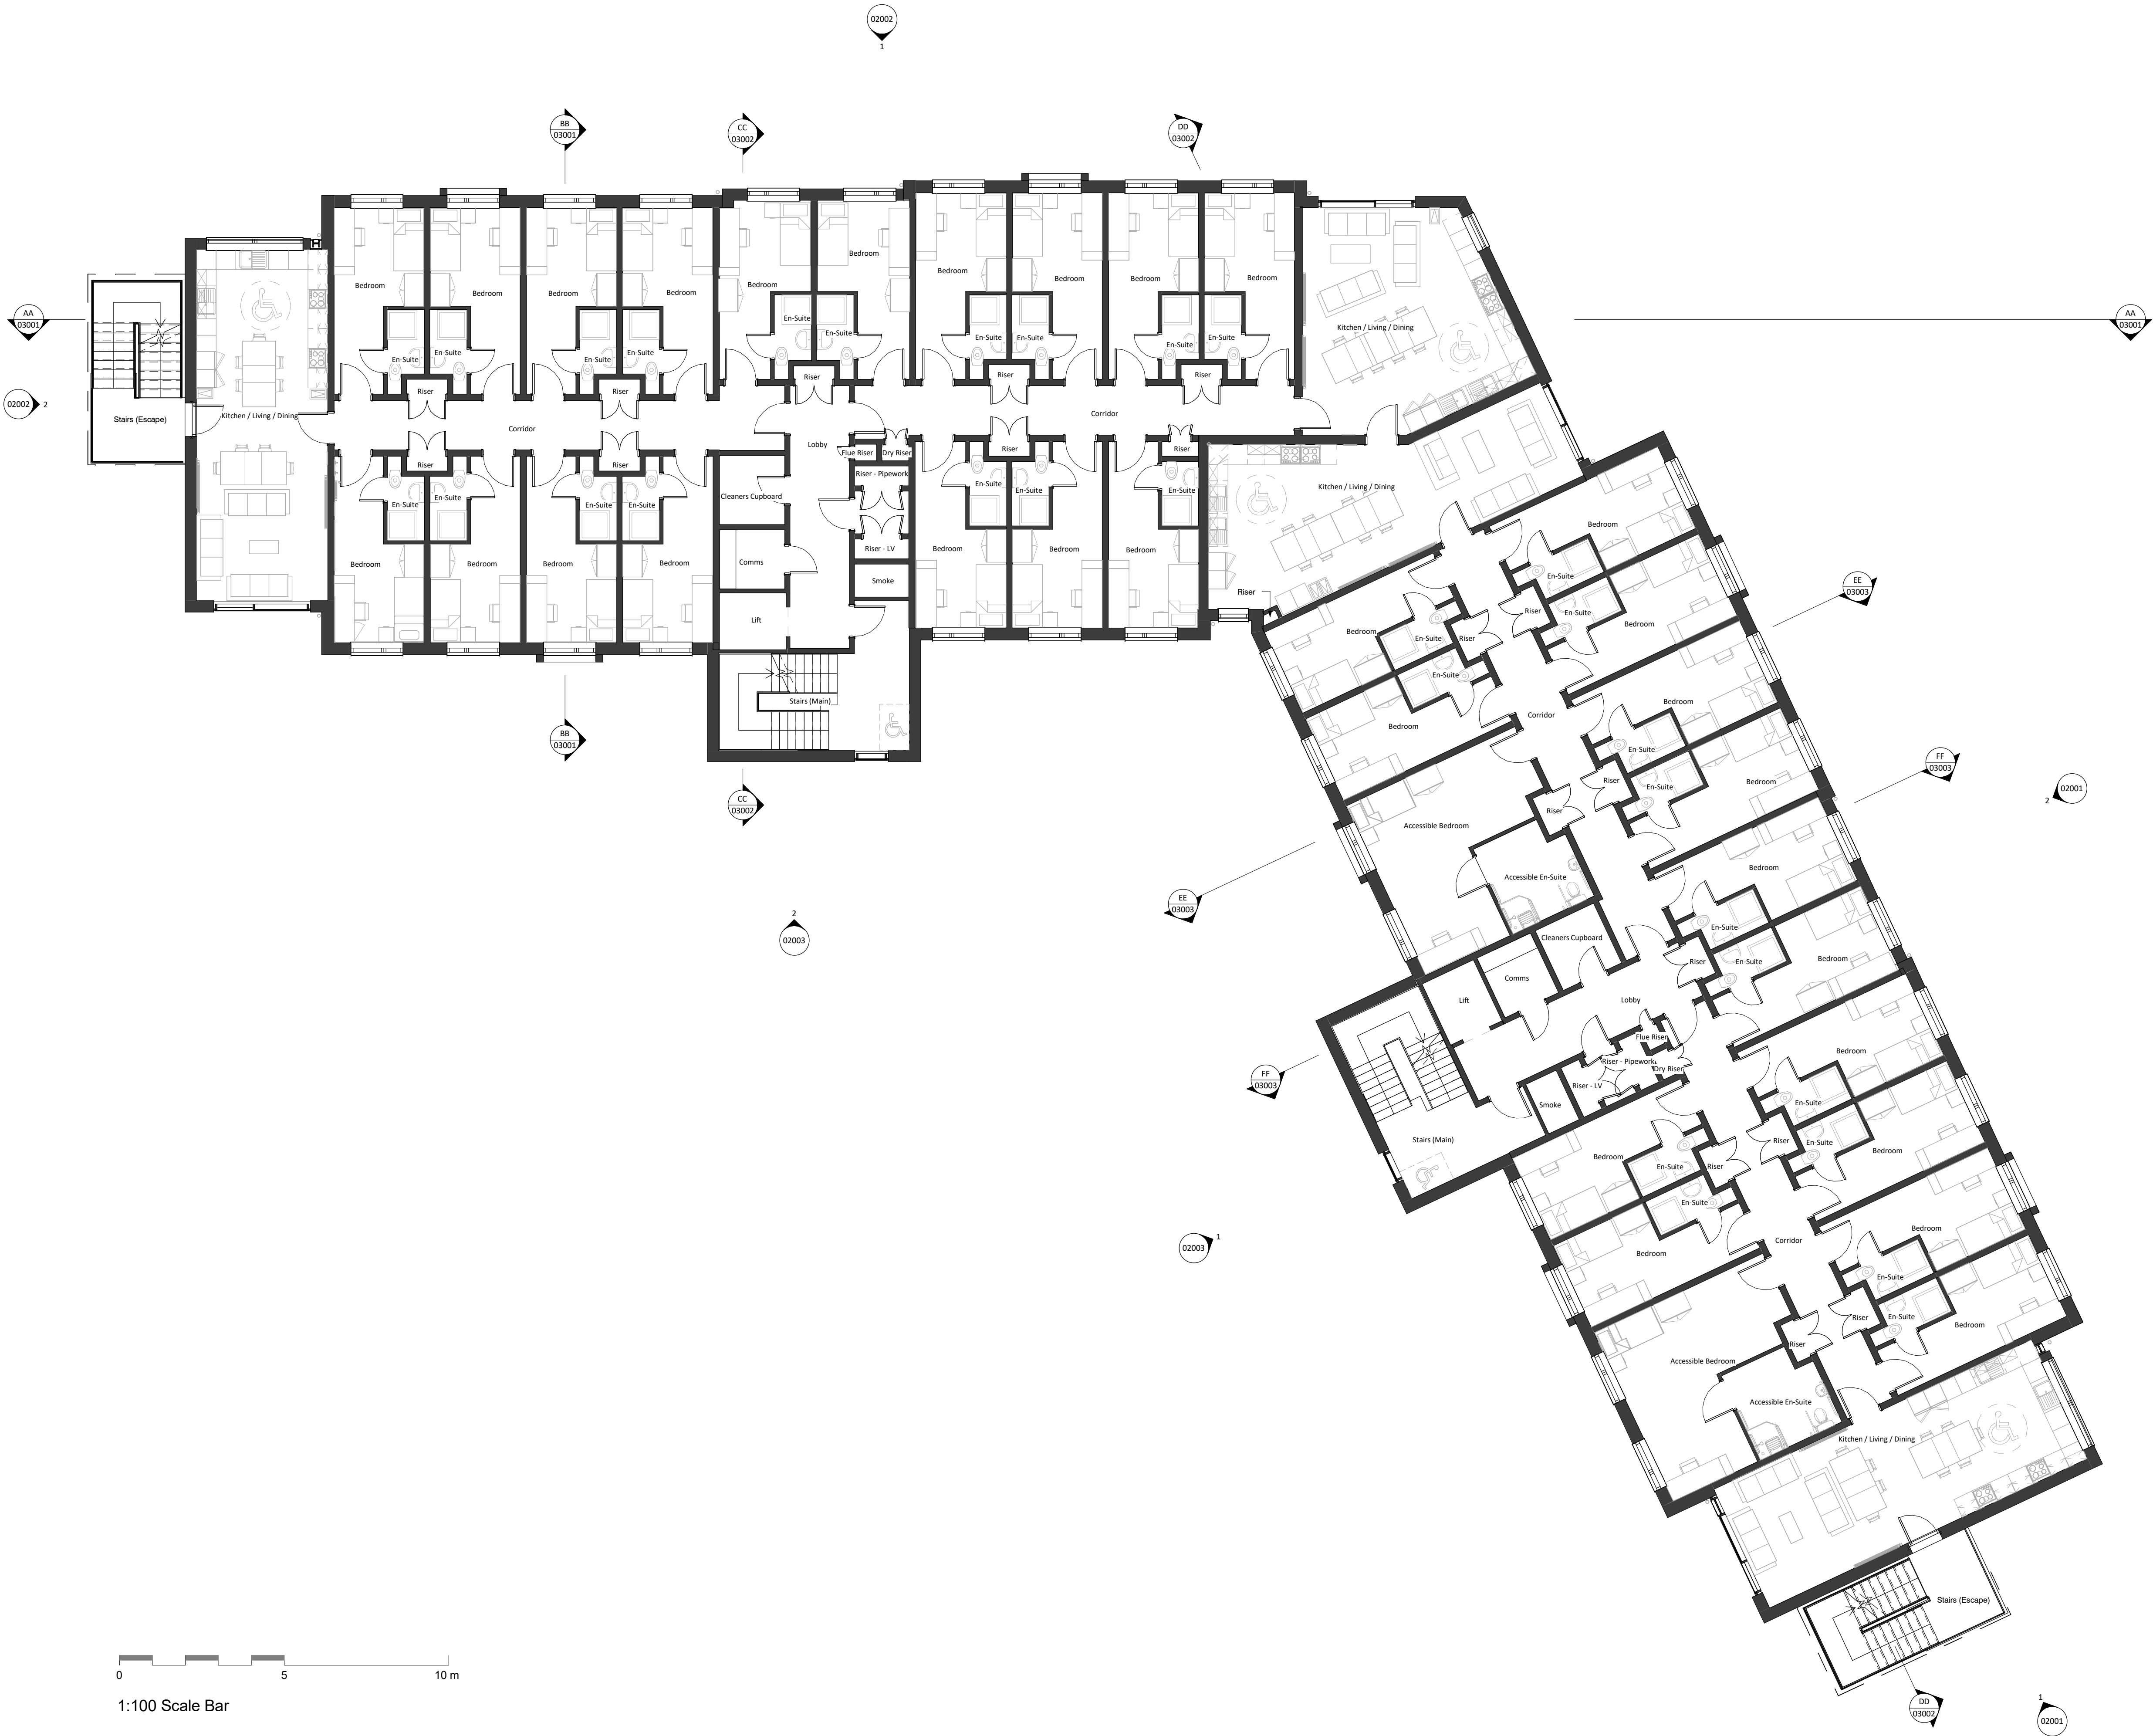

STATUS	REV	DATE	DESCRIPTION	REVISED BY
CLIENT				DG
UNIVERSITY OF CHICHESTER				
CHECKED BY				MSA
ORIGINATOR NO				151933

CONSULTANT

STRIDE TREGLOWN

www.stridetreglow.com © Stride Treglow Limited 2016

PROJECT

Tech Park Student Accommodation - Phase One
University of Chichester
Bognor Regis
Felpham Way
PO22 8QT

DRAWING TITLE

Proposed First Floor Plan

SUITABILITY STATUS	SCALE
PL : PLANNING	1 : 100 @ A1
PROJECT ORIGINATOR ZONE LEVEL TYPE ROLE CLASSIFICATION NUMBER	REVISION
151933-STL-XX-01-DR-A-ZZZZ-01002	