
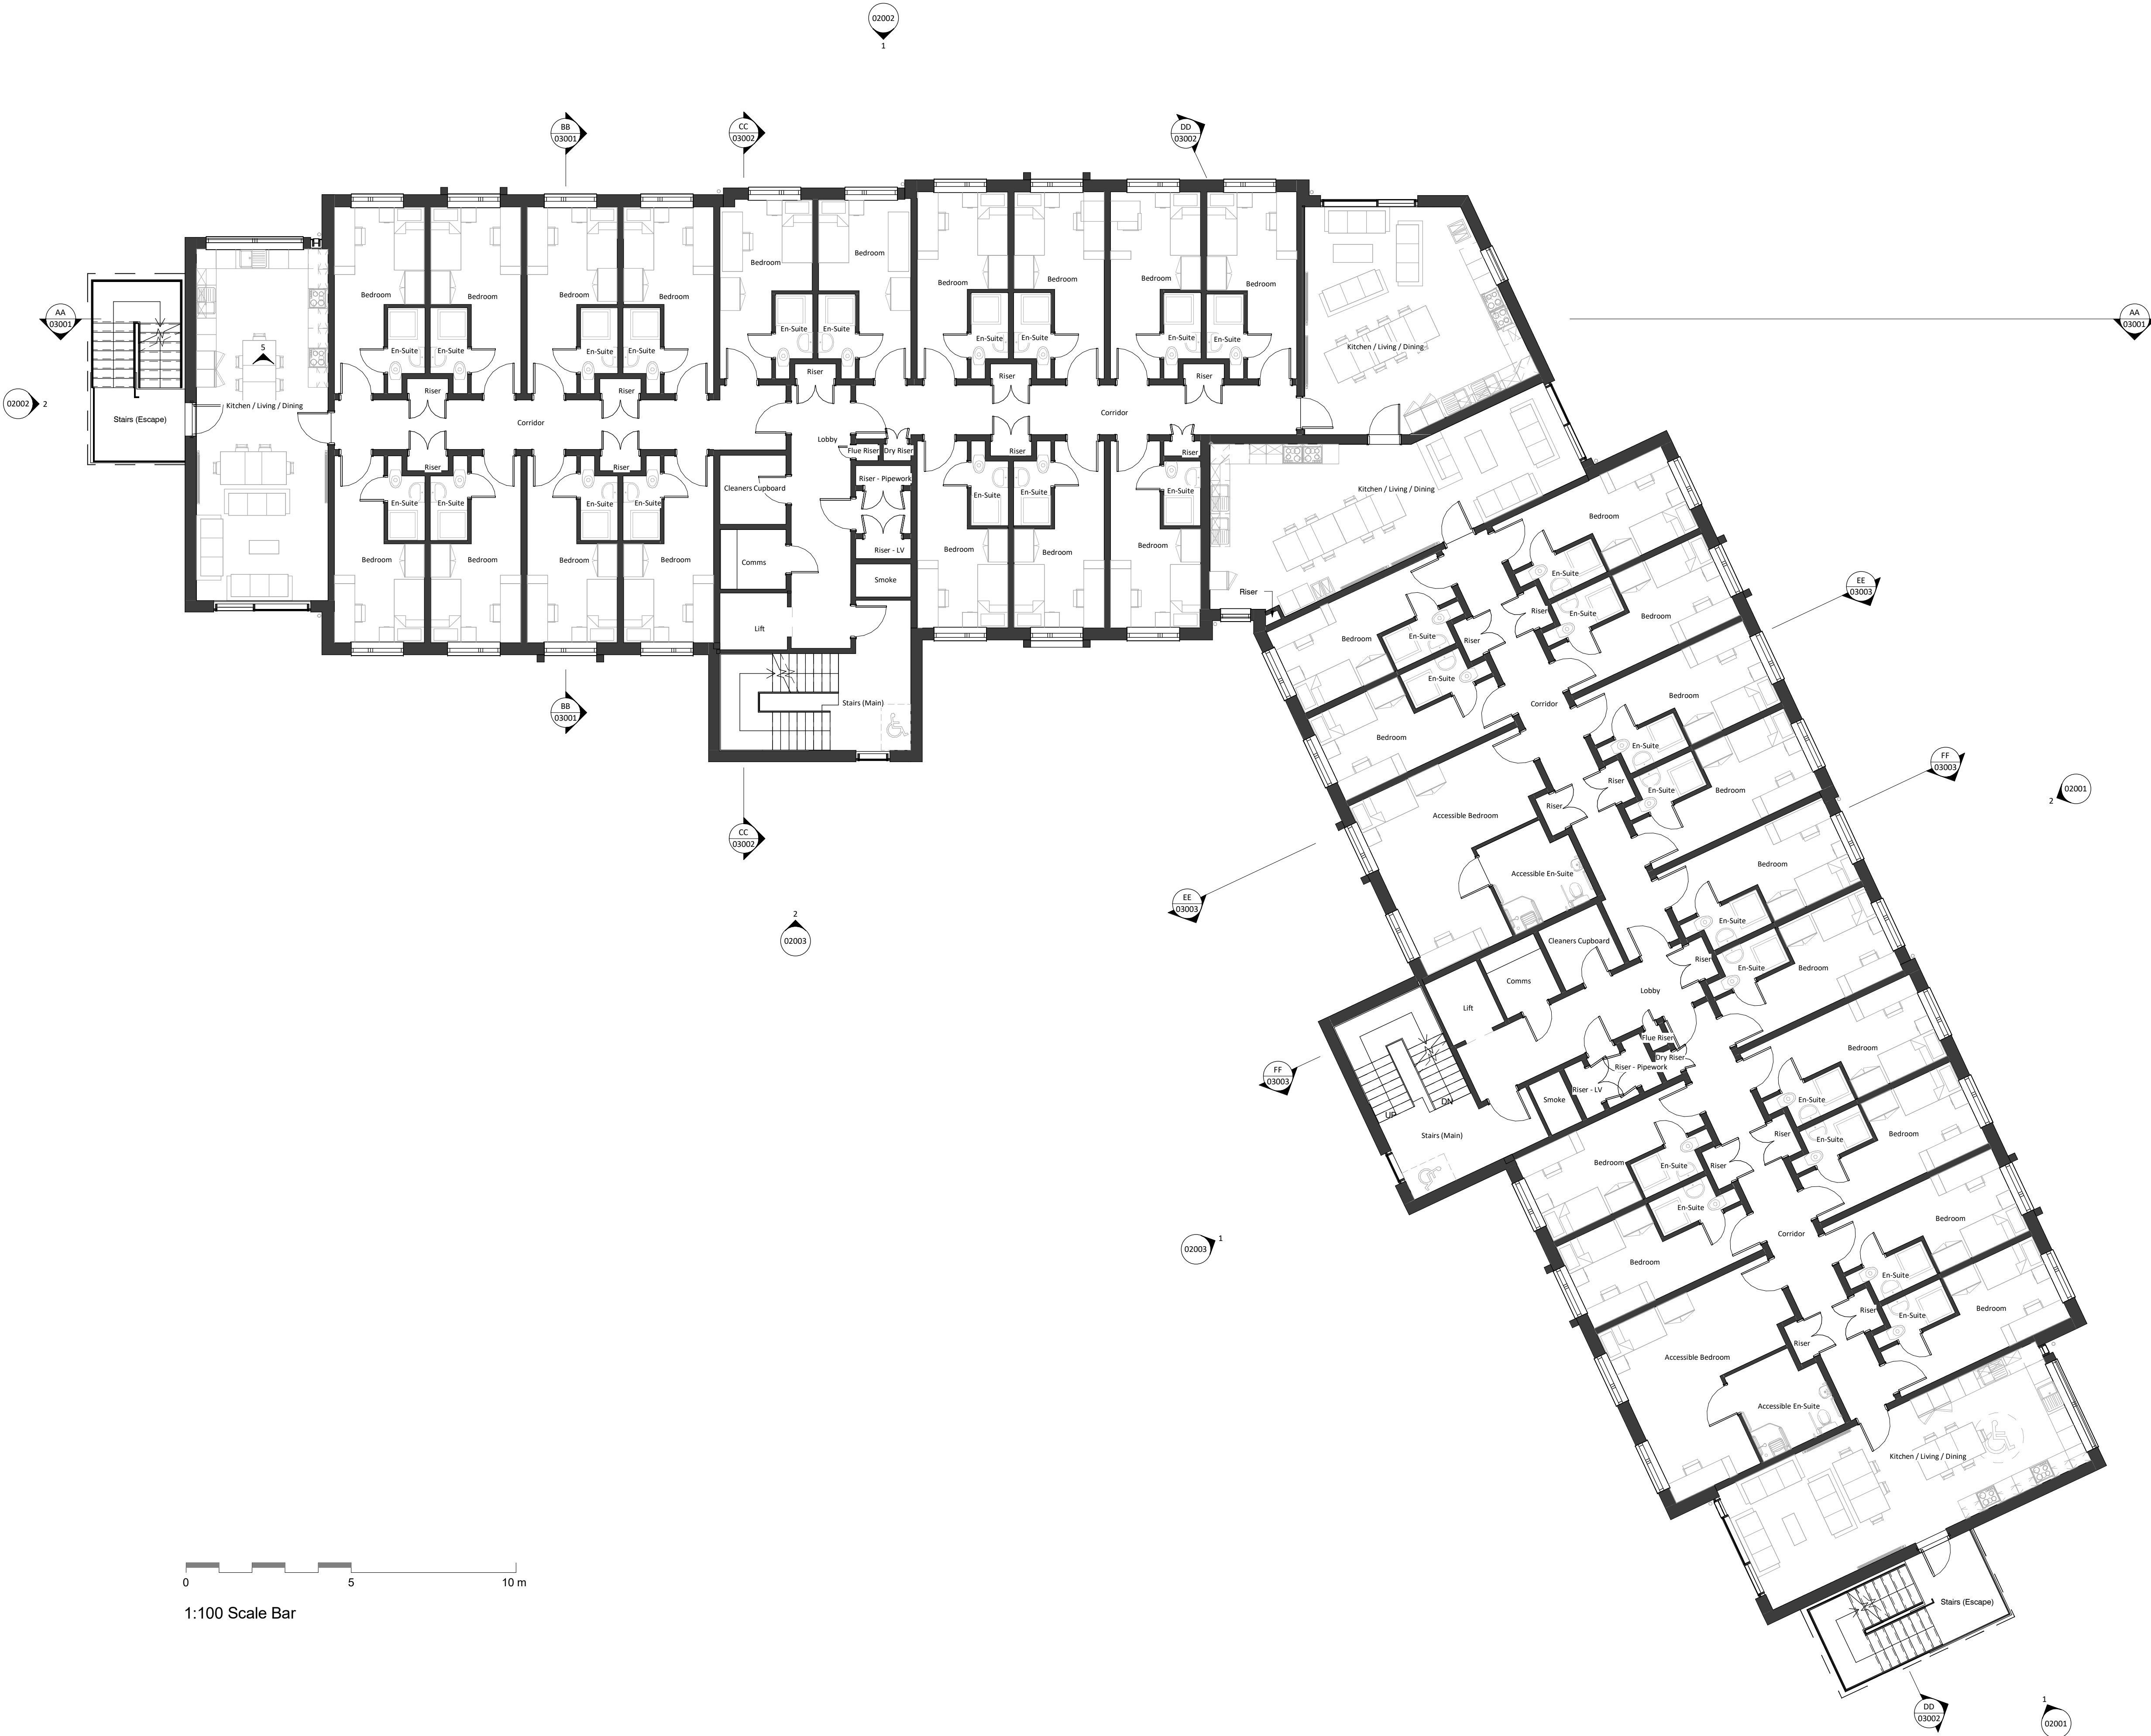


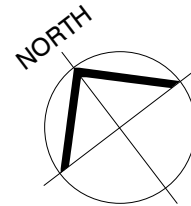

1:100 Scale Bar

STATUS	REV	DATE	DESCRIPTION	REVISED BY
CLIENT				DG
University of Chichester				
CHECKED BY				MSA
ORIGINATOR NO				151933

CONSULTANT

STRIDE TREGLOWN

www.stridetreglow.com © Stride Treglow Limited 2016

PROJECT

Tech Park Student Accommodation - Phase One

University of Chichester

Bognor Regis

Felpham Way

PO22 8QT

DRAWING TITLE

Proposed Second Floor Plan

SUITABILITY STATUS	SCALE
PL : PLANNING	1 : 100 @ A1
PROJECT ORIGINATOR ZONE LEVEL TYPE ROLE CLASSIFICATION NUMBER	REVISION
151933-STL-XX-02-DR-A-ZZZZ-01003	