
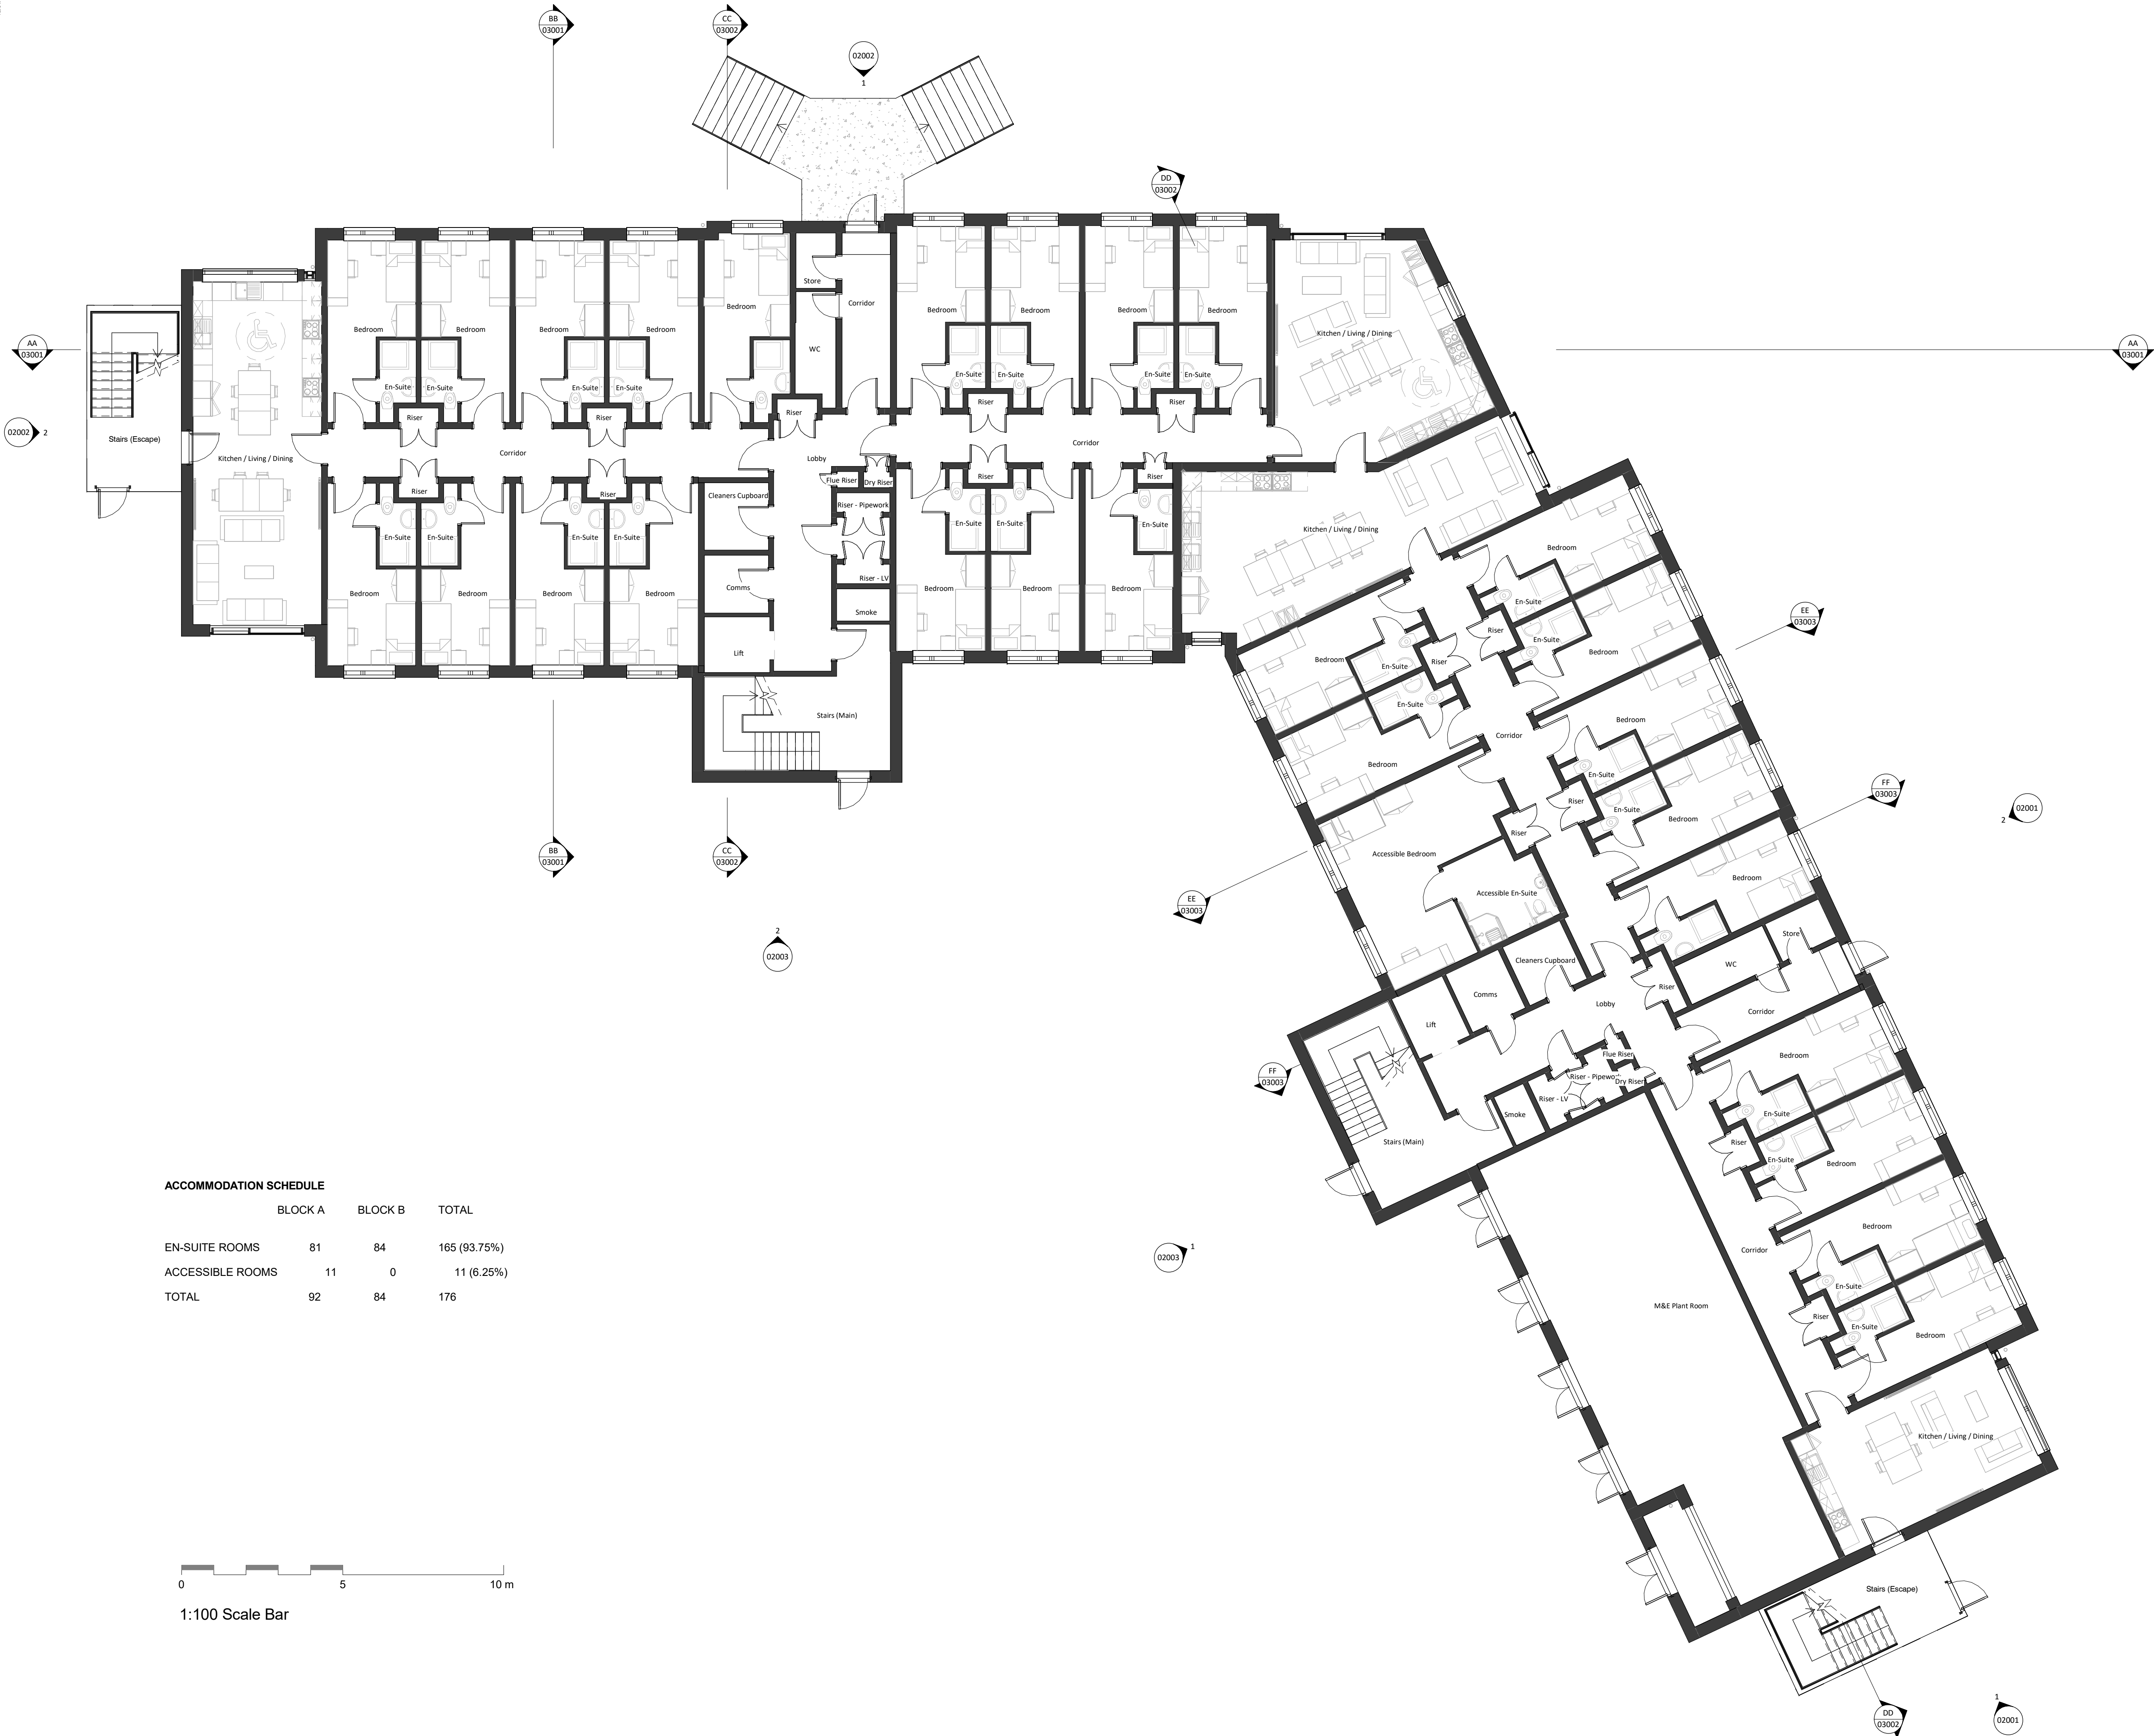


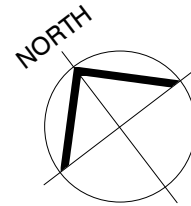

ACCOMMODATION SCHEDULE

	BLOCK A	BLOCK B	TOTAL
EN-SUITE ROOMS	81	84	165 (93.75%)
ACCESSIBLE ROOMS	11	0	11 (6.25%)
TOTAL	92	84	176

0 5 10 m

1:100 Scale Bar

STATUS	REV	DATE	DESCRIPTION	REVISED BY
CLIENT				DG
UNIVERSITY OF CHICHESTER				CHECKED BY
				MSA
ORIGINATOR NO				151933

CONSULTANT
STRIDE TREGLOWN
www.stridetreglow.com © Stride Treglow Limited 2016

PROJECT
Tech Park Student Accommodation - Phase One
University of Chichester
Bognor Regis
Felpham Way
PO22 8QT

DRAWING TITLE
Proposed Ground Floor Plan

SUITABILITY STATUS	SCALE
PL : PLANNING	1 : 100 @ A1

PROJECT ORIGINATOR ZONE LEVEL TYPE ROLE CLASSIFICATION NUMBER	REVISION
151933-STL-XX-00-DR-A-ZZZZ-01001	