


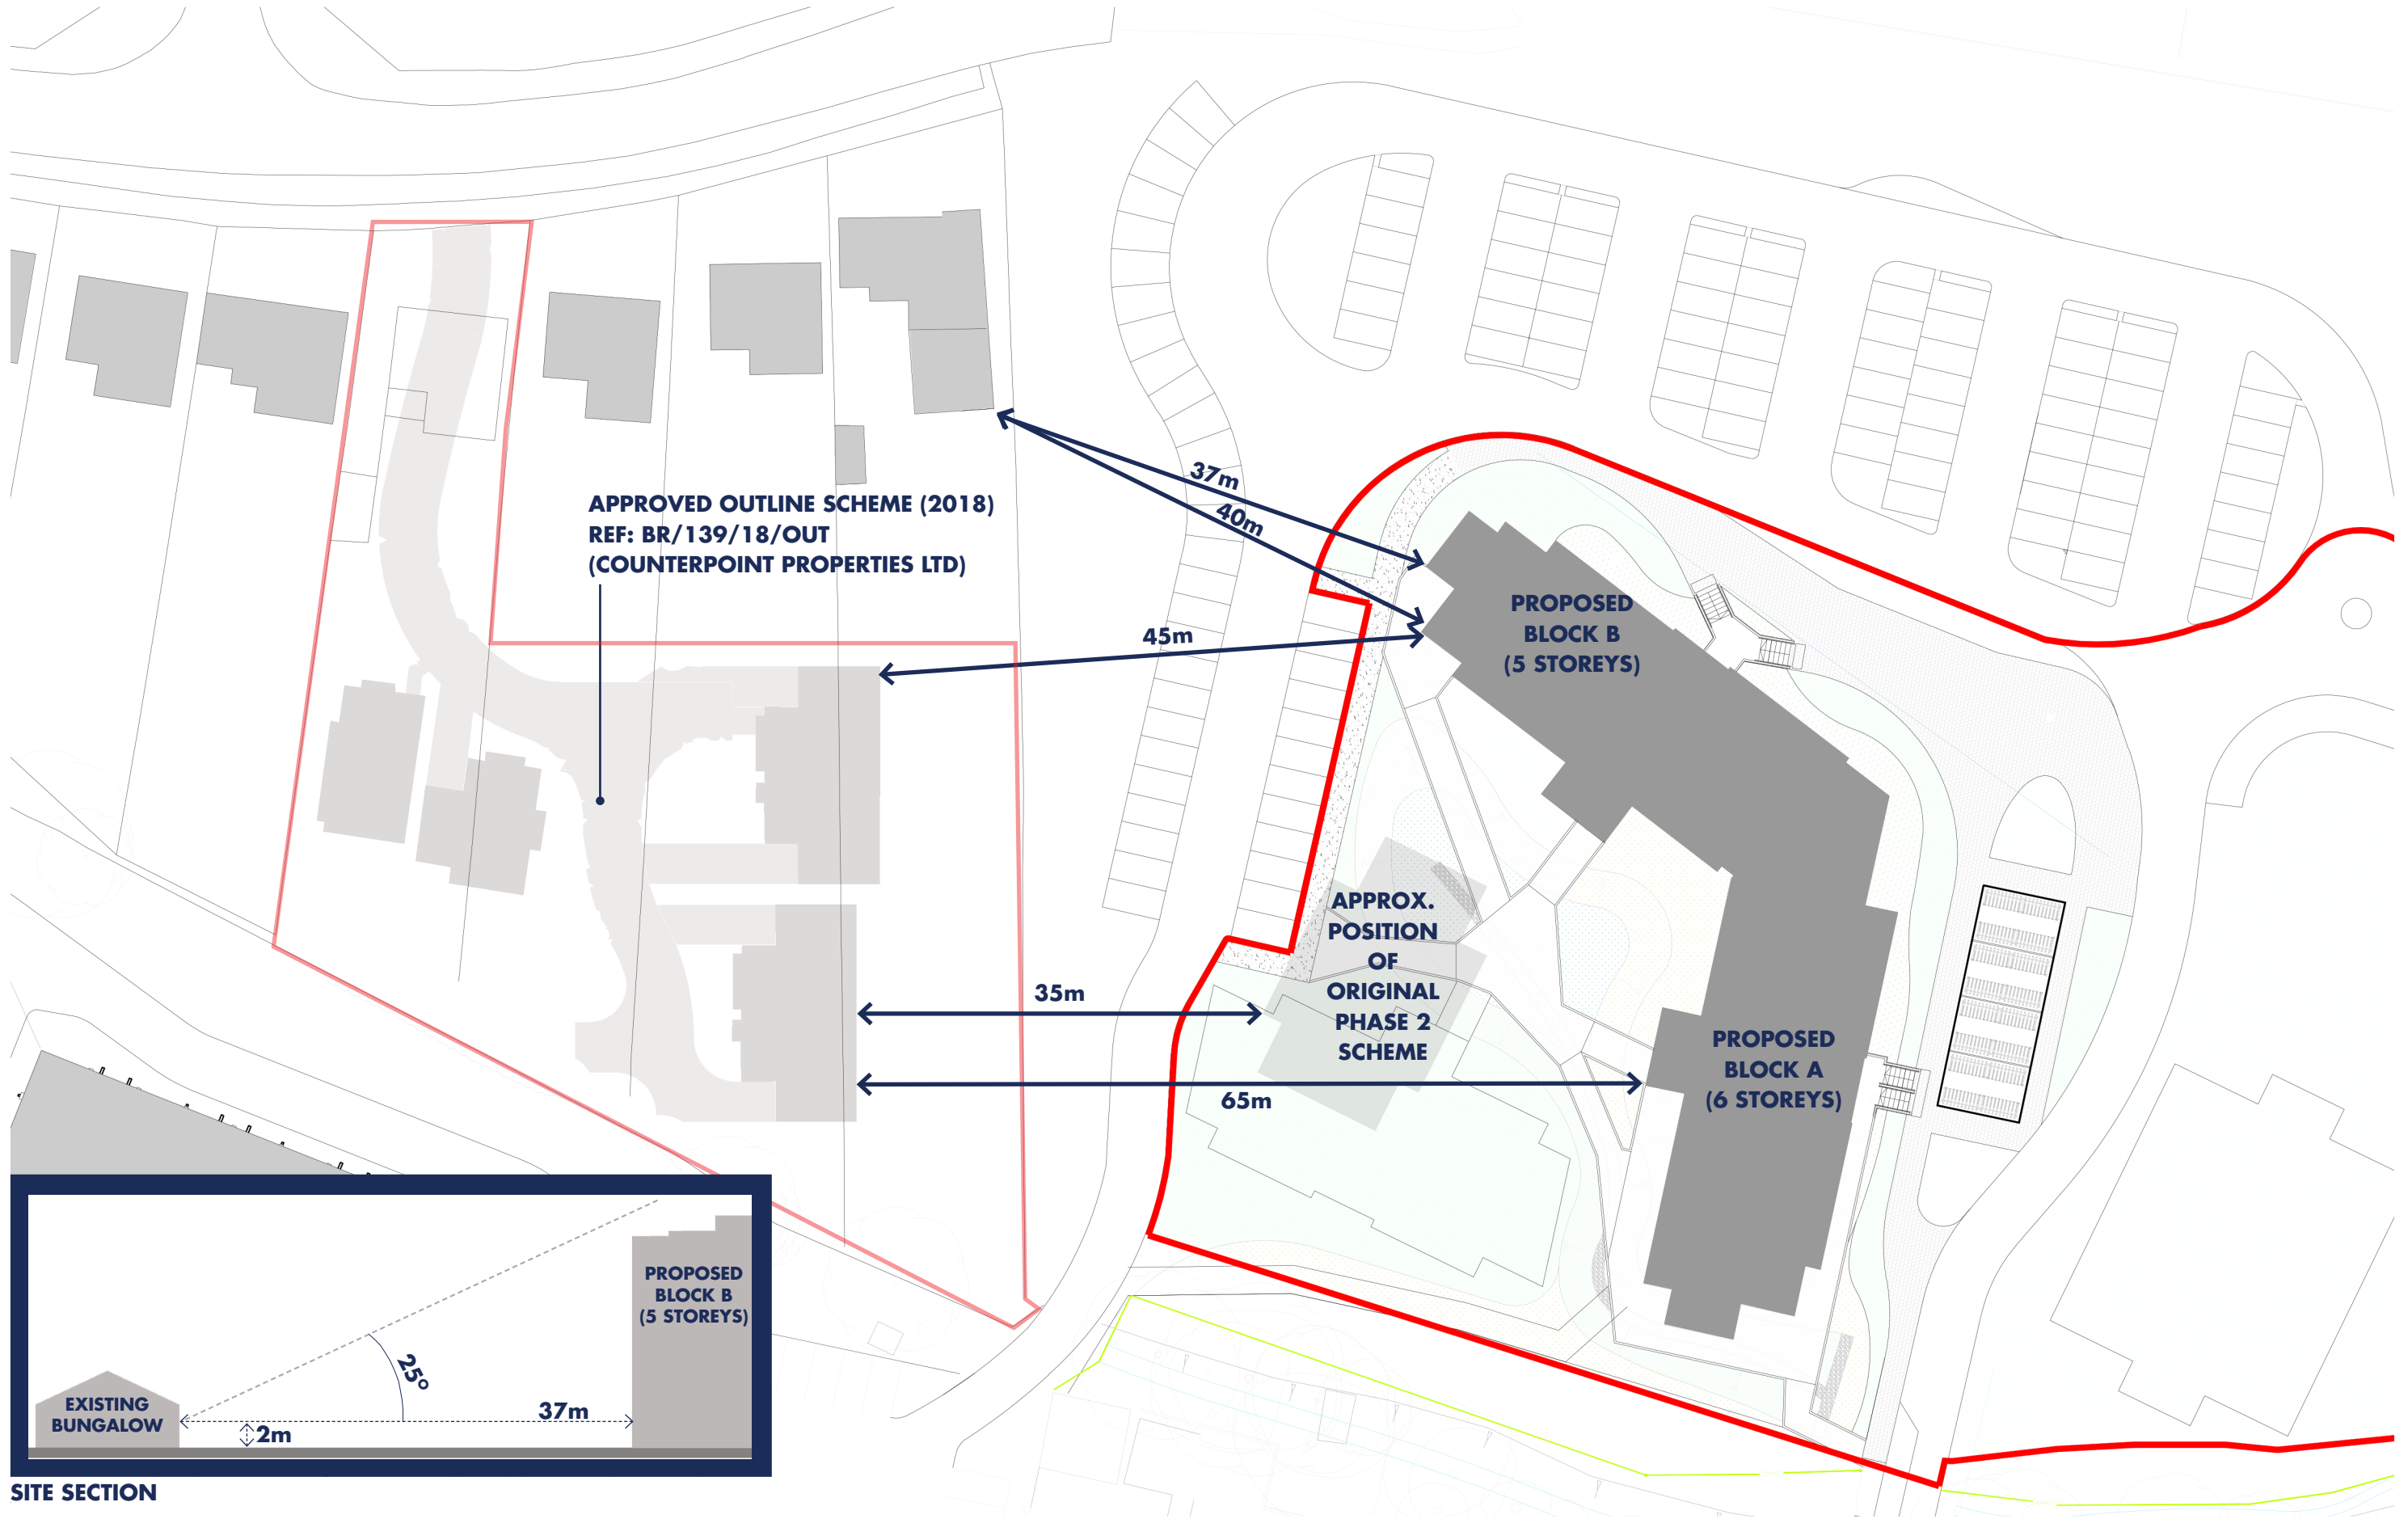

SITE SECTION

STRIDE TREGLOWN

SITE PLAN WITH HOOK LANE OVERLAY
PROJECT: SA TECH PARK
CLIENT: UNIVERSITY OF CHICHESTER

REVISED BY: MSA
CHECKED BY: JP
ORIGINATOR NO: 151933

SUITABILITY STATUS: S2 / SUITABLE FOR INFORMATION
SCALE: 1:500@A3

PROJECT - ORIGINATOR - ZONE - LEVEL - TYPE - ROLE - CLASSIFICATION - NUMBER
151933-STL-00-XX-DR-A-ZZZZ-17004

REVISION: P01

stridetreglown.com

© Stride Treglown Limited 2017