




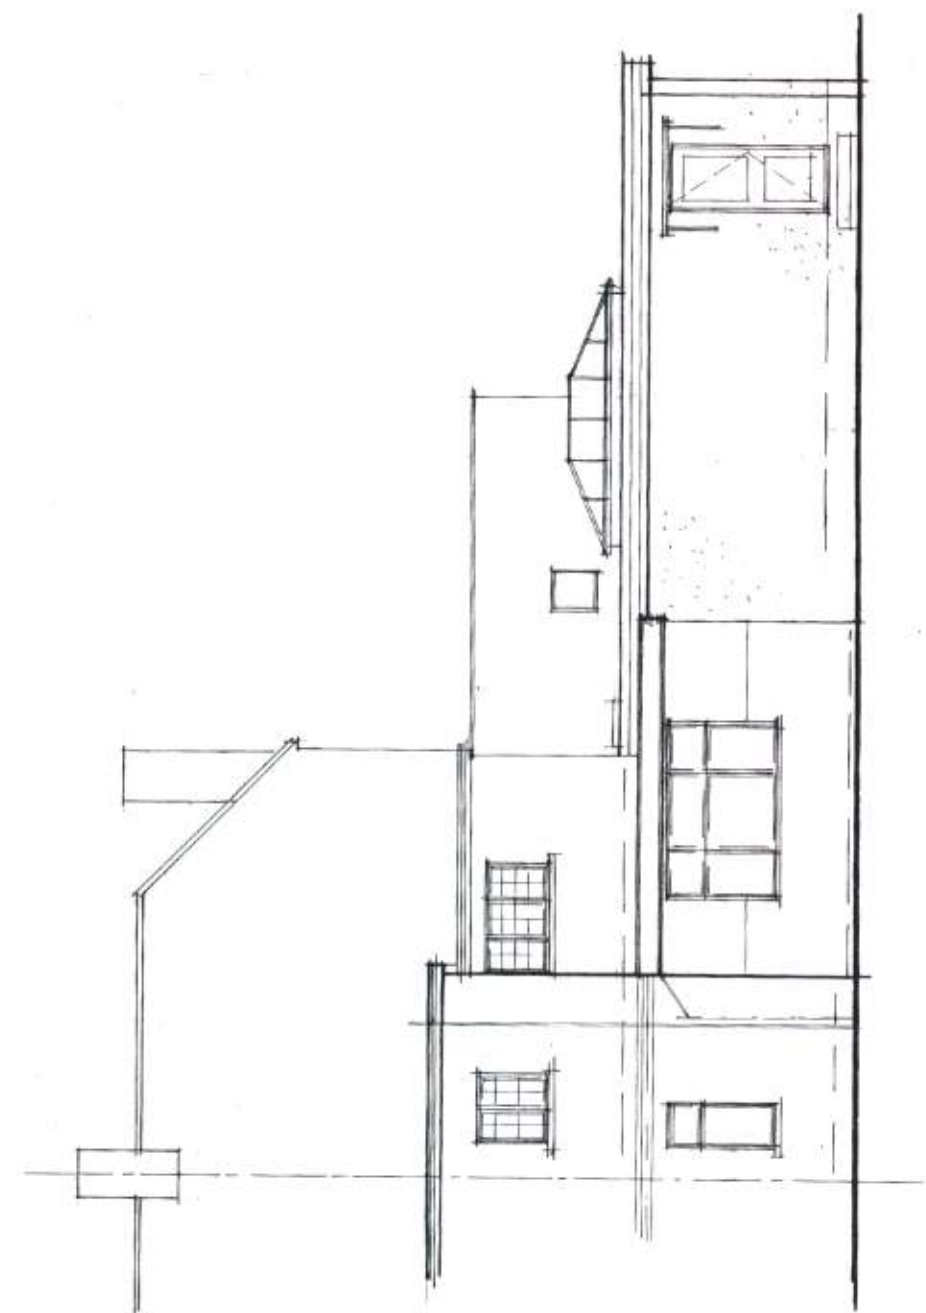


Proposed West Elevation

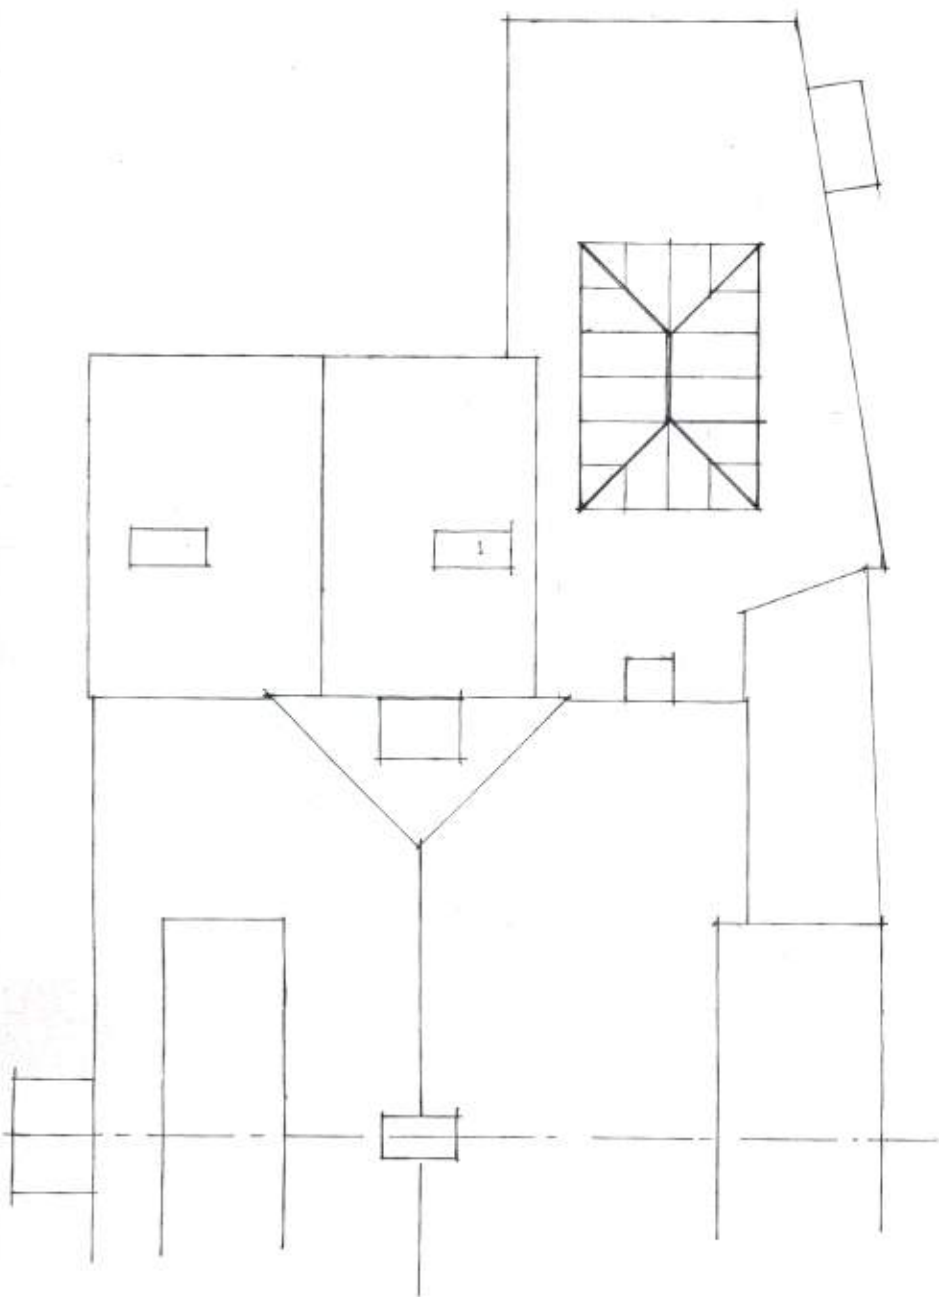

Proposed Roof Plan

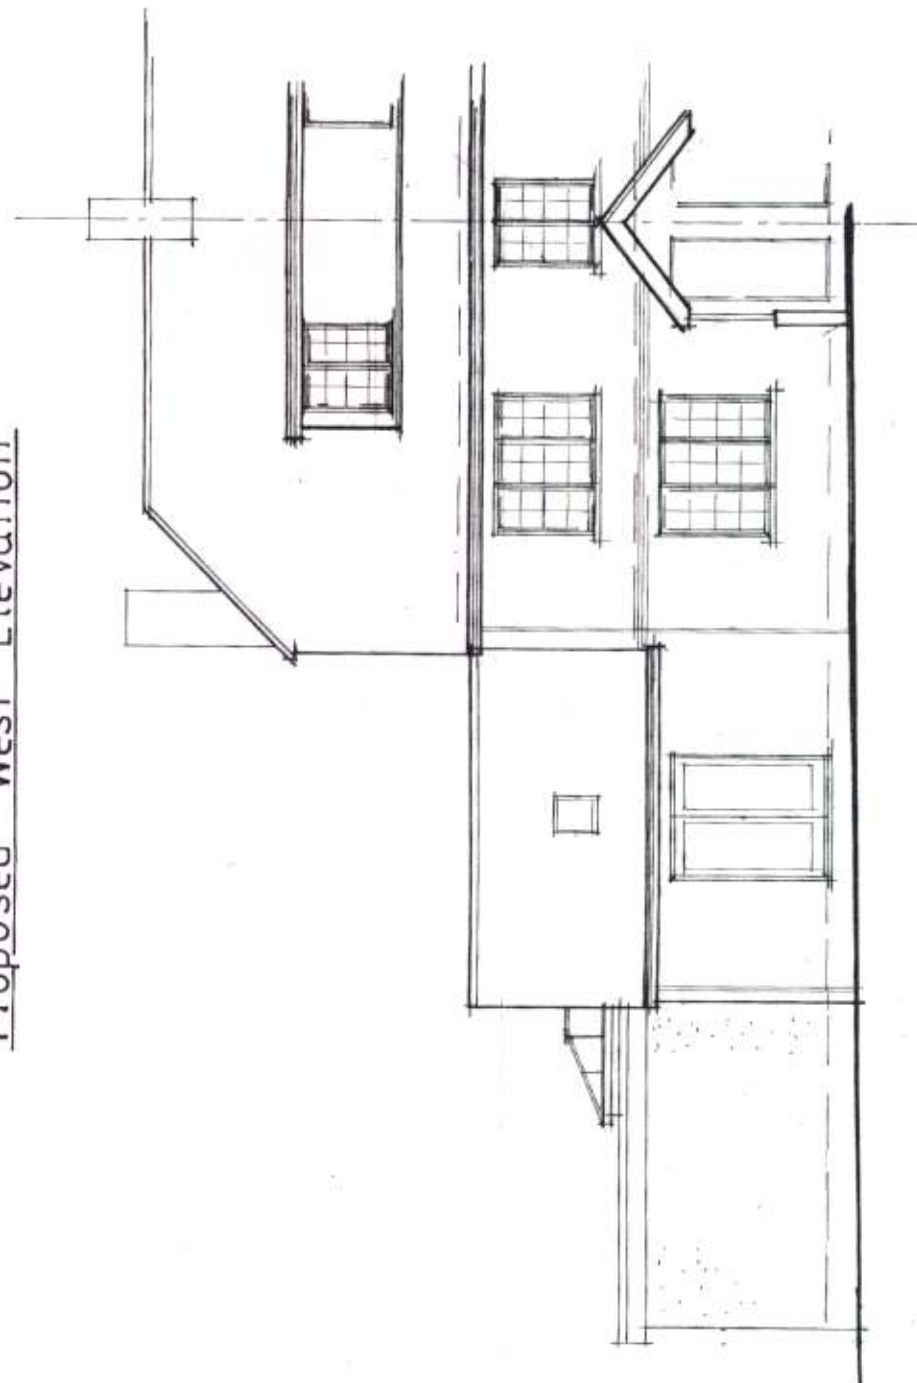

Proposed East Elevation

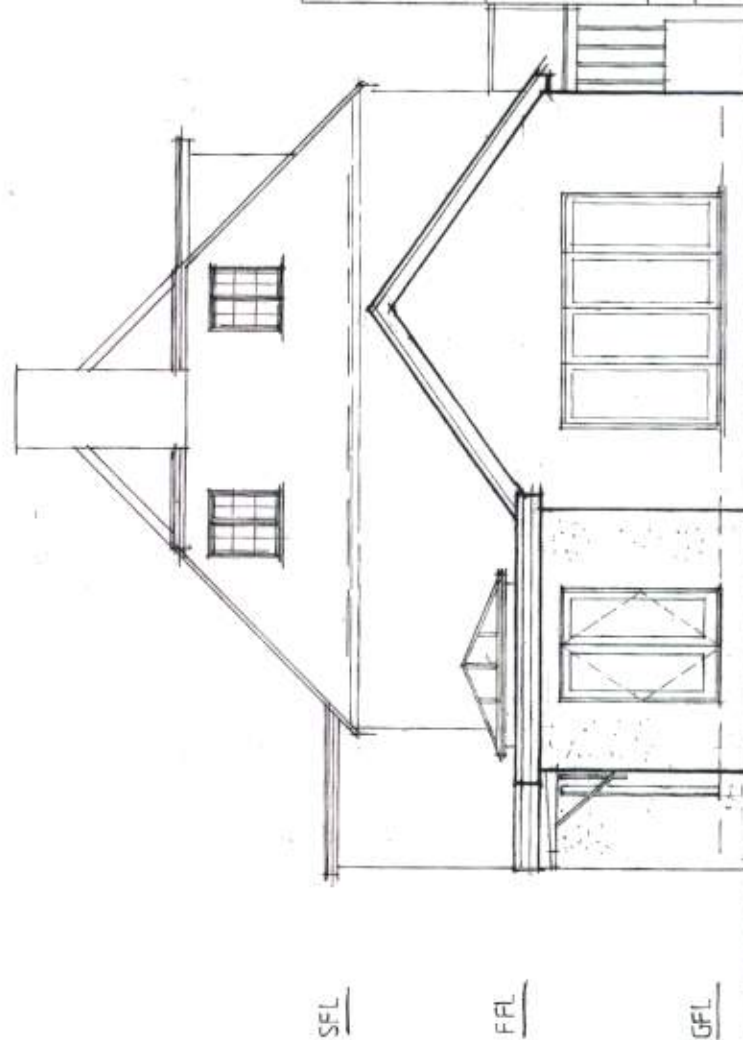

Proposed South Elevation

J P Tupper Associates 20 Sudley Road Bognor Regis West Sussex	236 Hawthorn Road Bognor Regis West Sussex PO21 2UP	Proposed Extension	Proposed Elevations & Roof Plan Scale: 1:100.	Date: November 2011.	Dwg No.: 6578/04A	All dimensions to be checked on site. Do not scale except for planning purposes.
---	---	---------------------------	---	----------------------	-------------------	---