




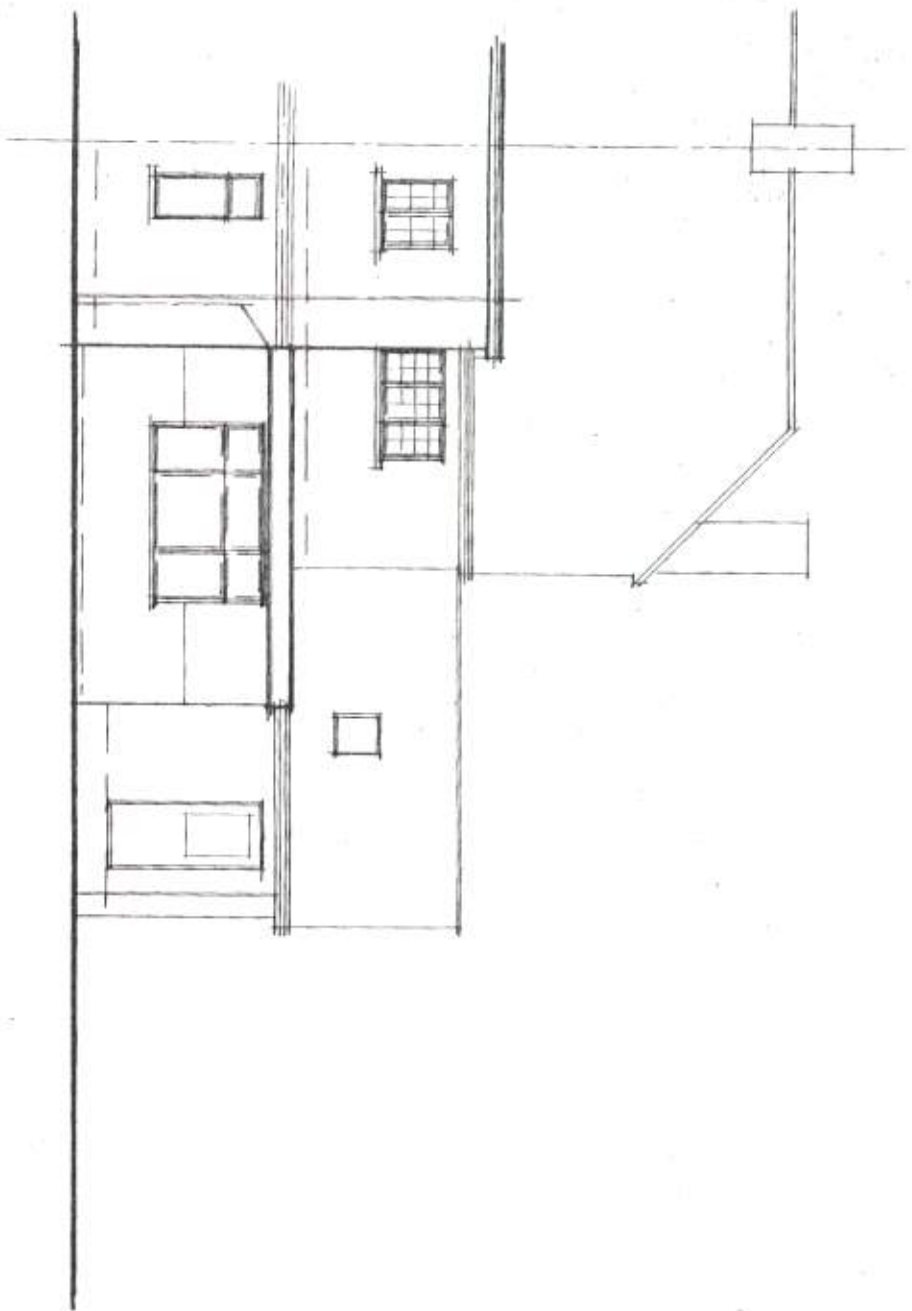


Existing West Elevation

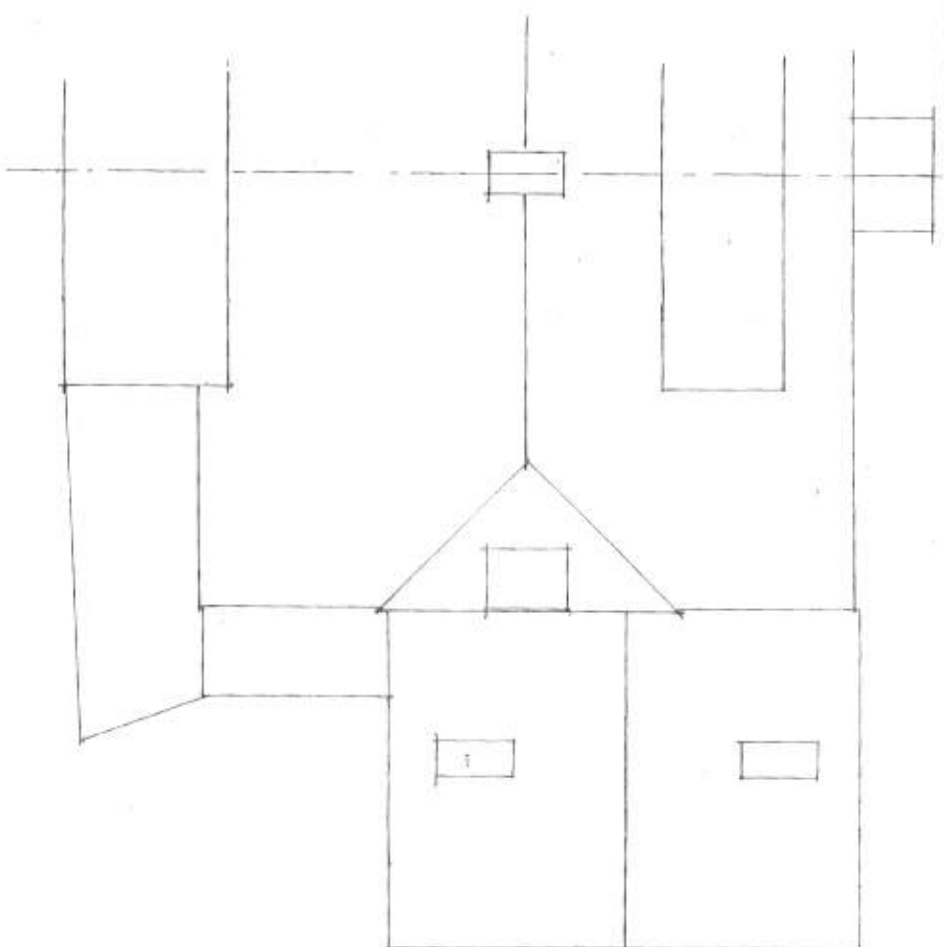

Existing Roof Plan

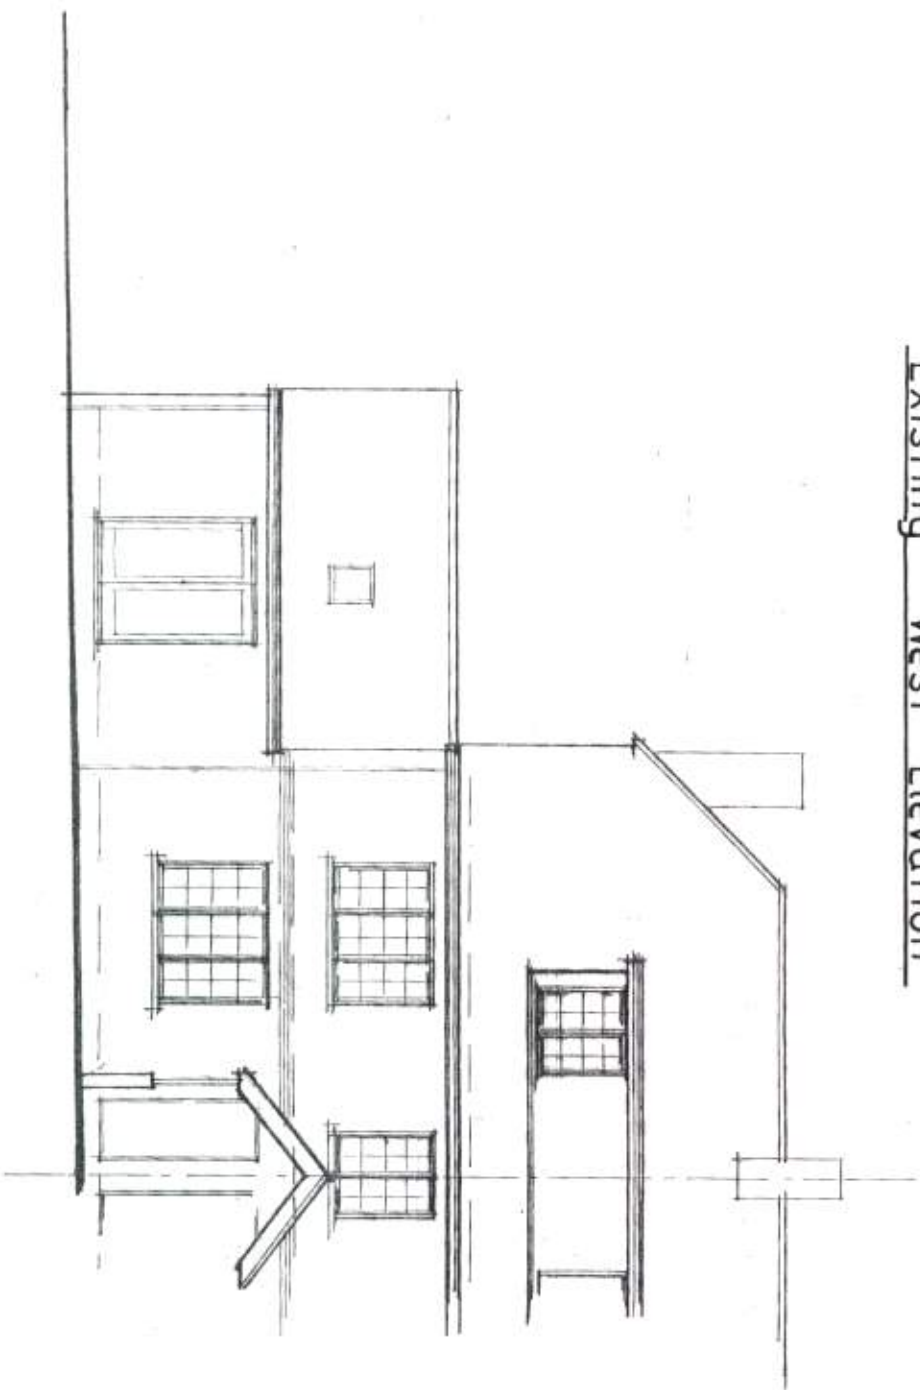

Existing East Elevation

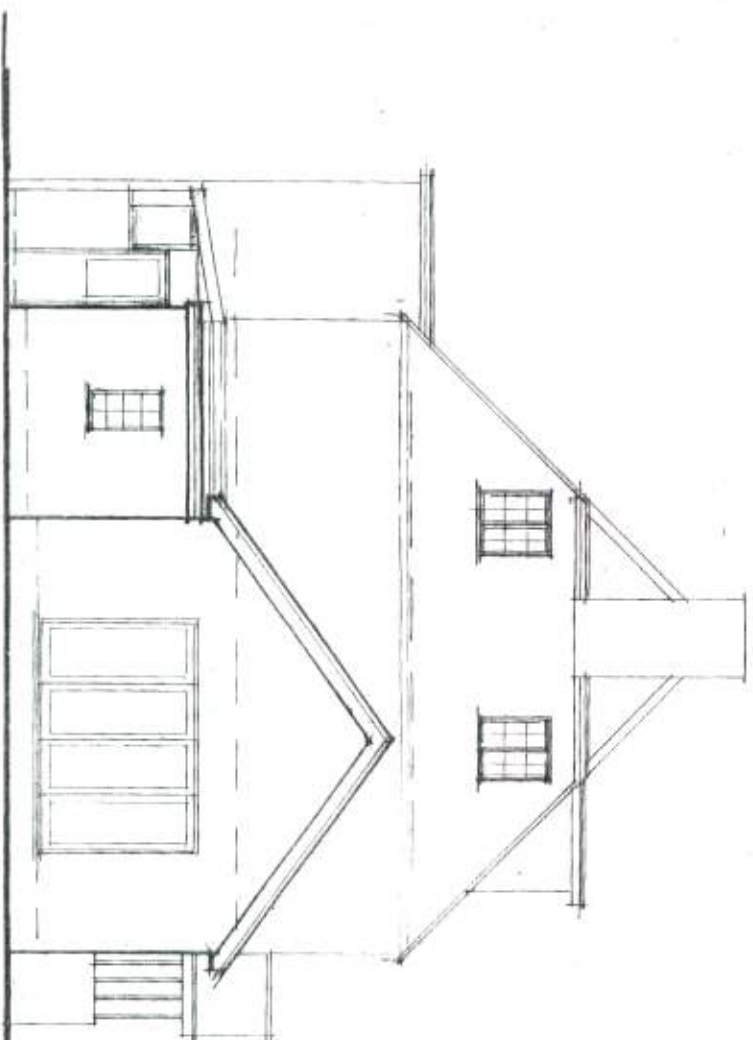

Existing South Elevation

J P Tupper Associates
20 Sudley Road
Bognor Regis
West Sussex
236 Hawthorn Road
Bognor Regis
West Sussex
PO21 2UP
Proposed Extension
Existing Elevations &
Roof Plan
Scale: 1:100.
Date: November 2011.
Dwg No: 6578/03
All dimensions to be checked on site. Do not scale except for planning purposes.