


2.005

4.000

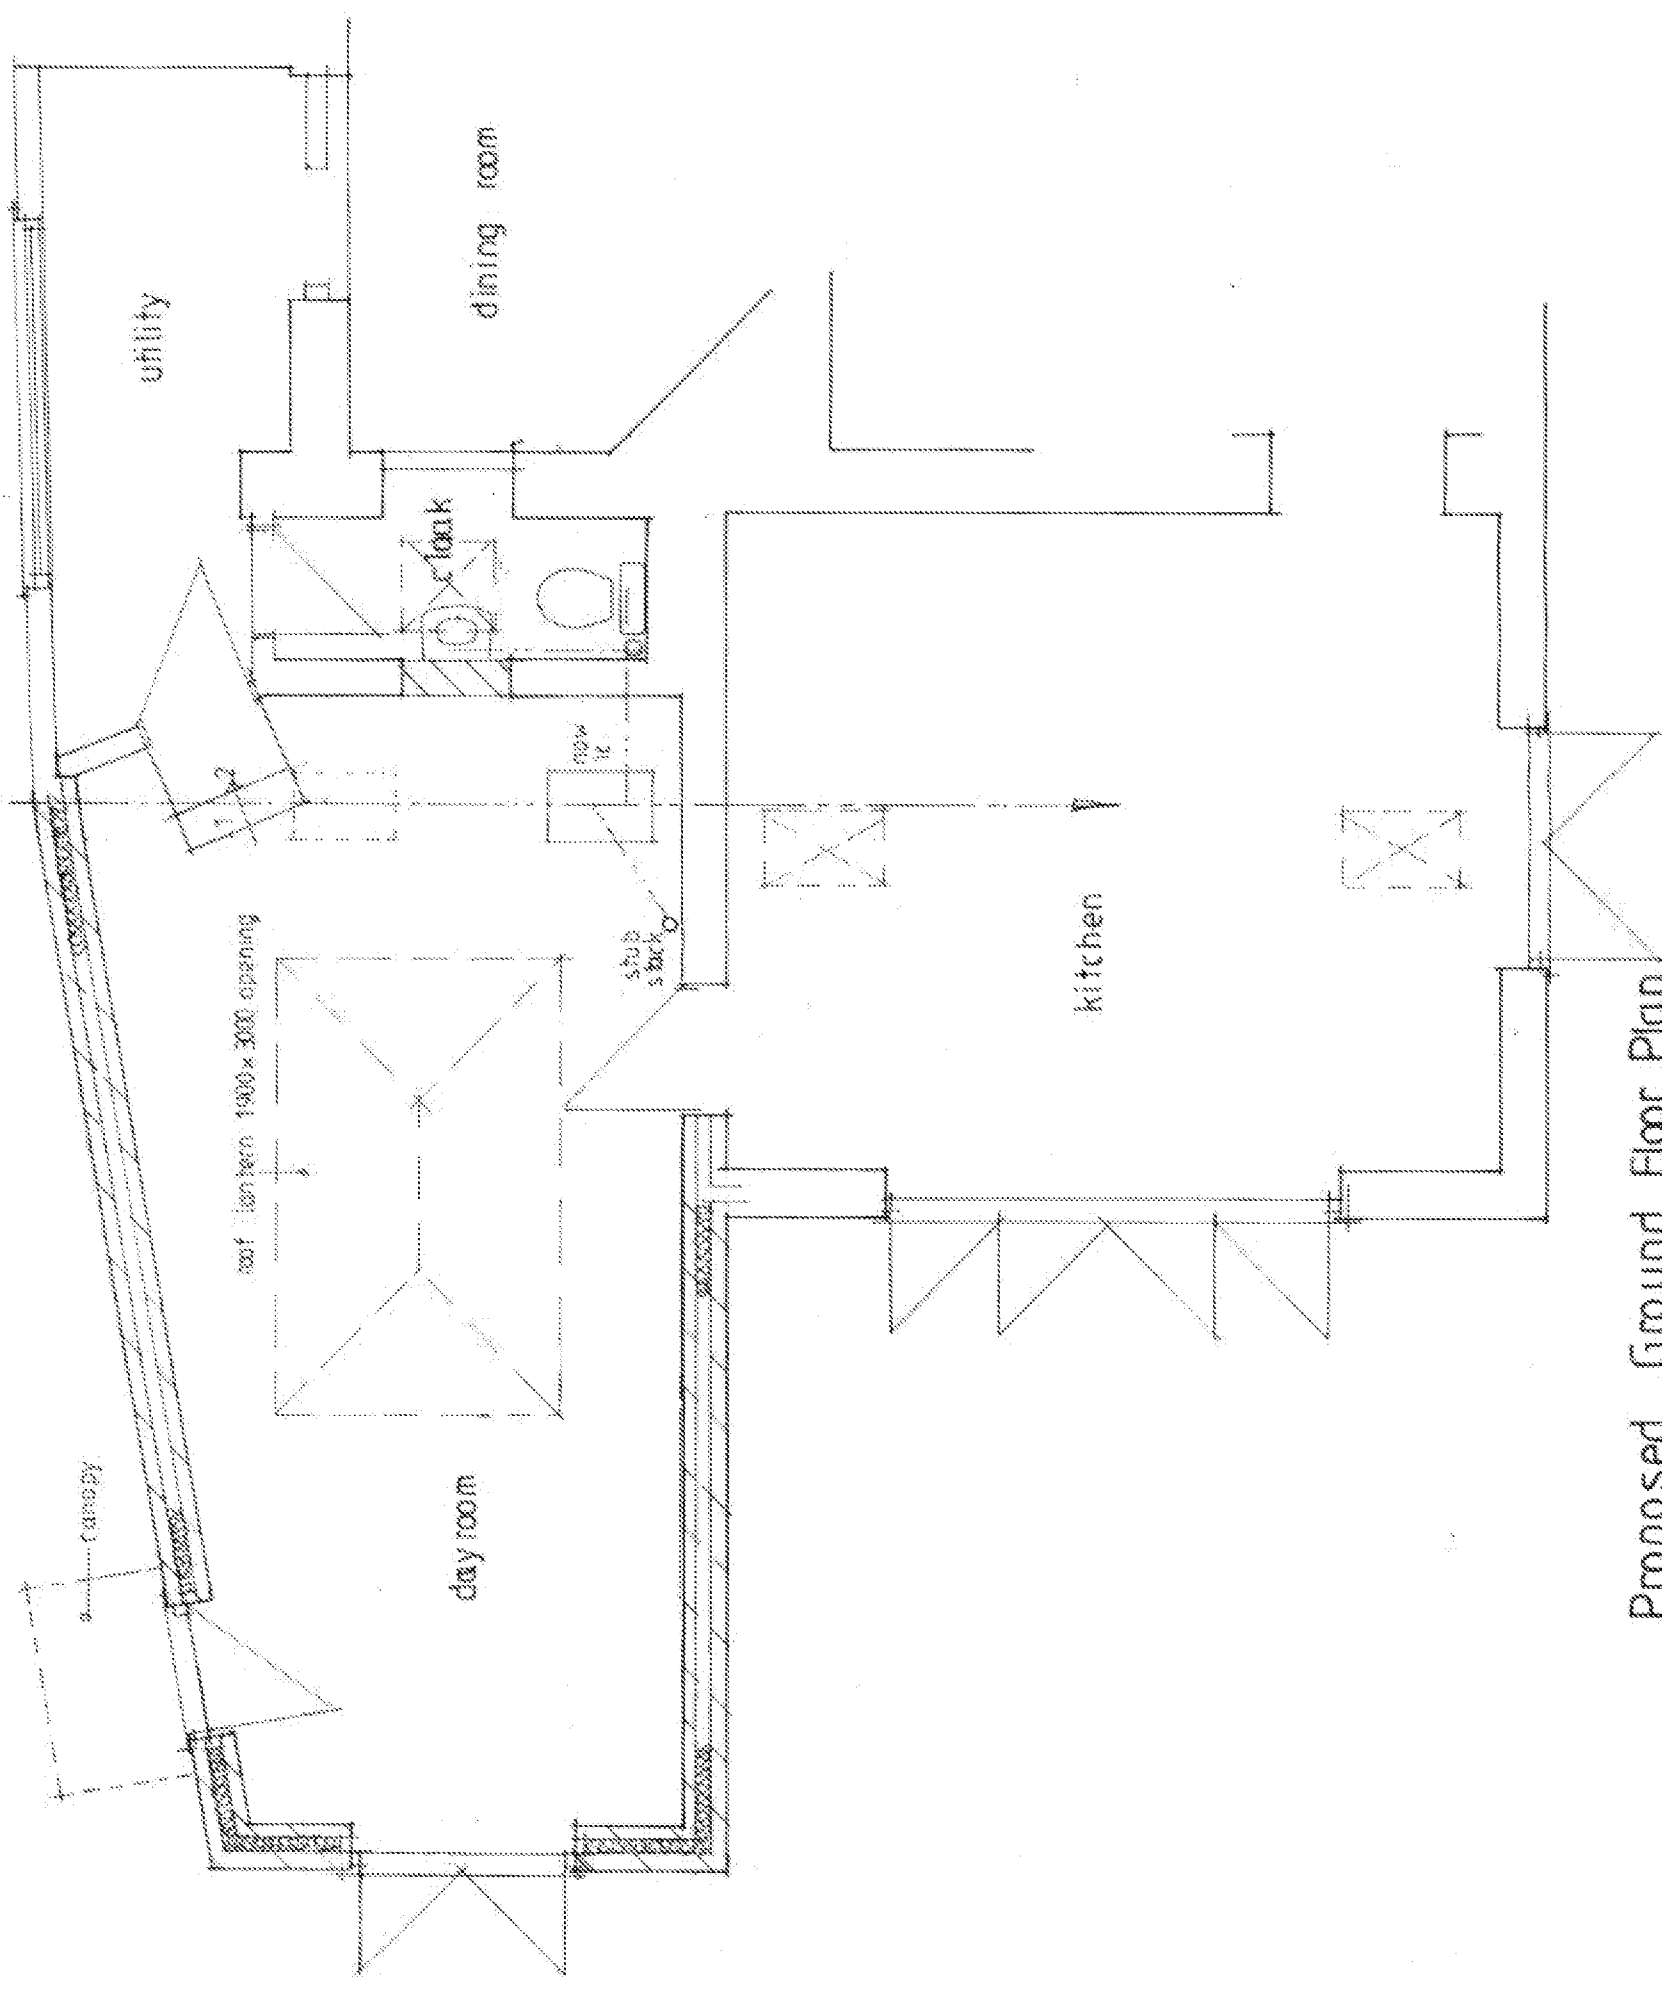

Proposed Ground Floor Plan

J P Tupper Associates 20 Sudley Road Bognor Regis West Sussex	236 Hawthorn Road Bognor Regis West Sussex PO21 2UP
Proposed Extension	
Proposed Ground Floor Plan & Section A-A	
Scale: 1:50	
Date: November 2011.	
Dwg No: 6578/02 A	
All dimensions to be checked on site. Do not scale except for planning purpose.	