


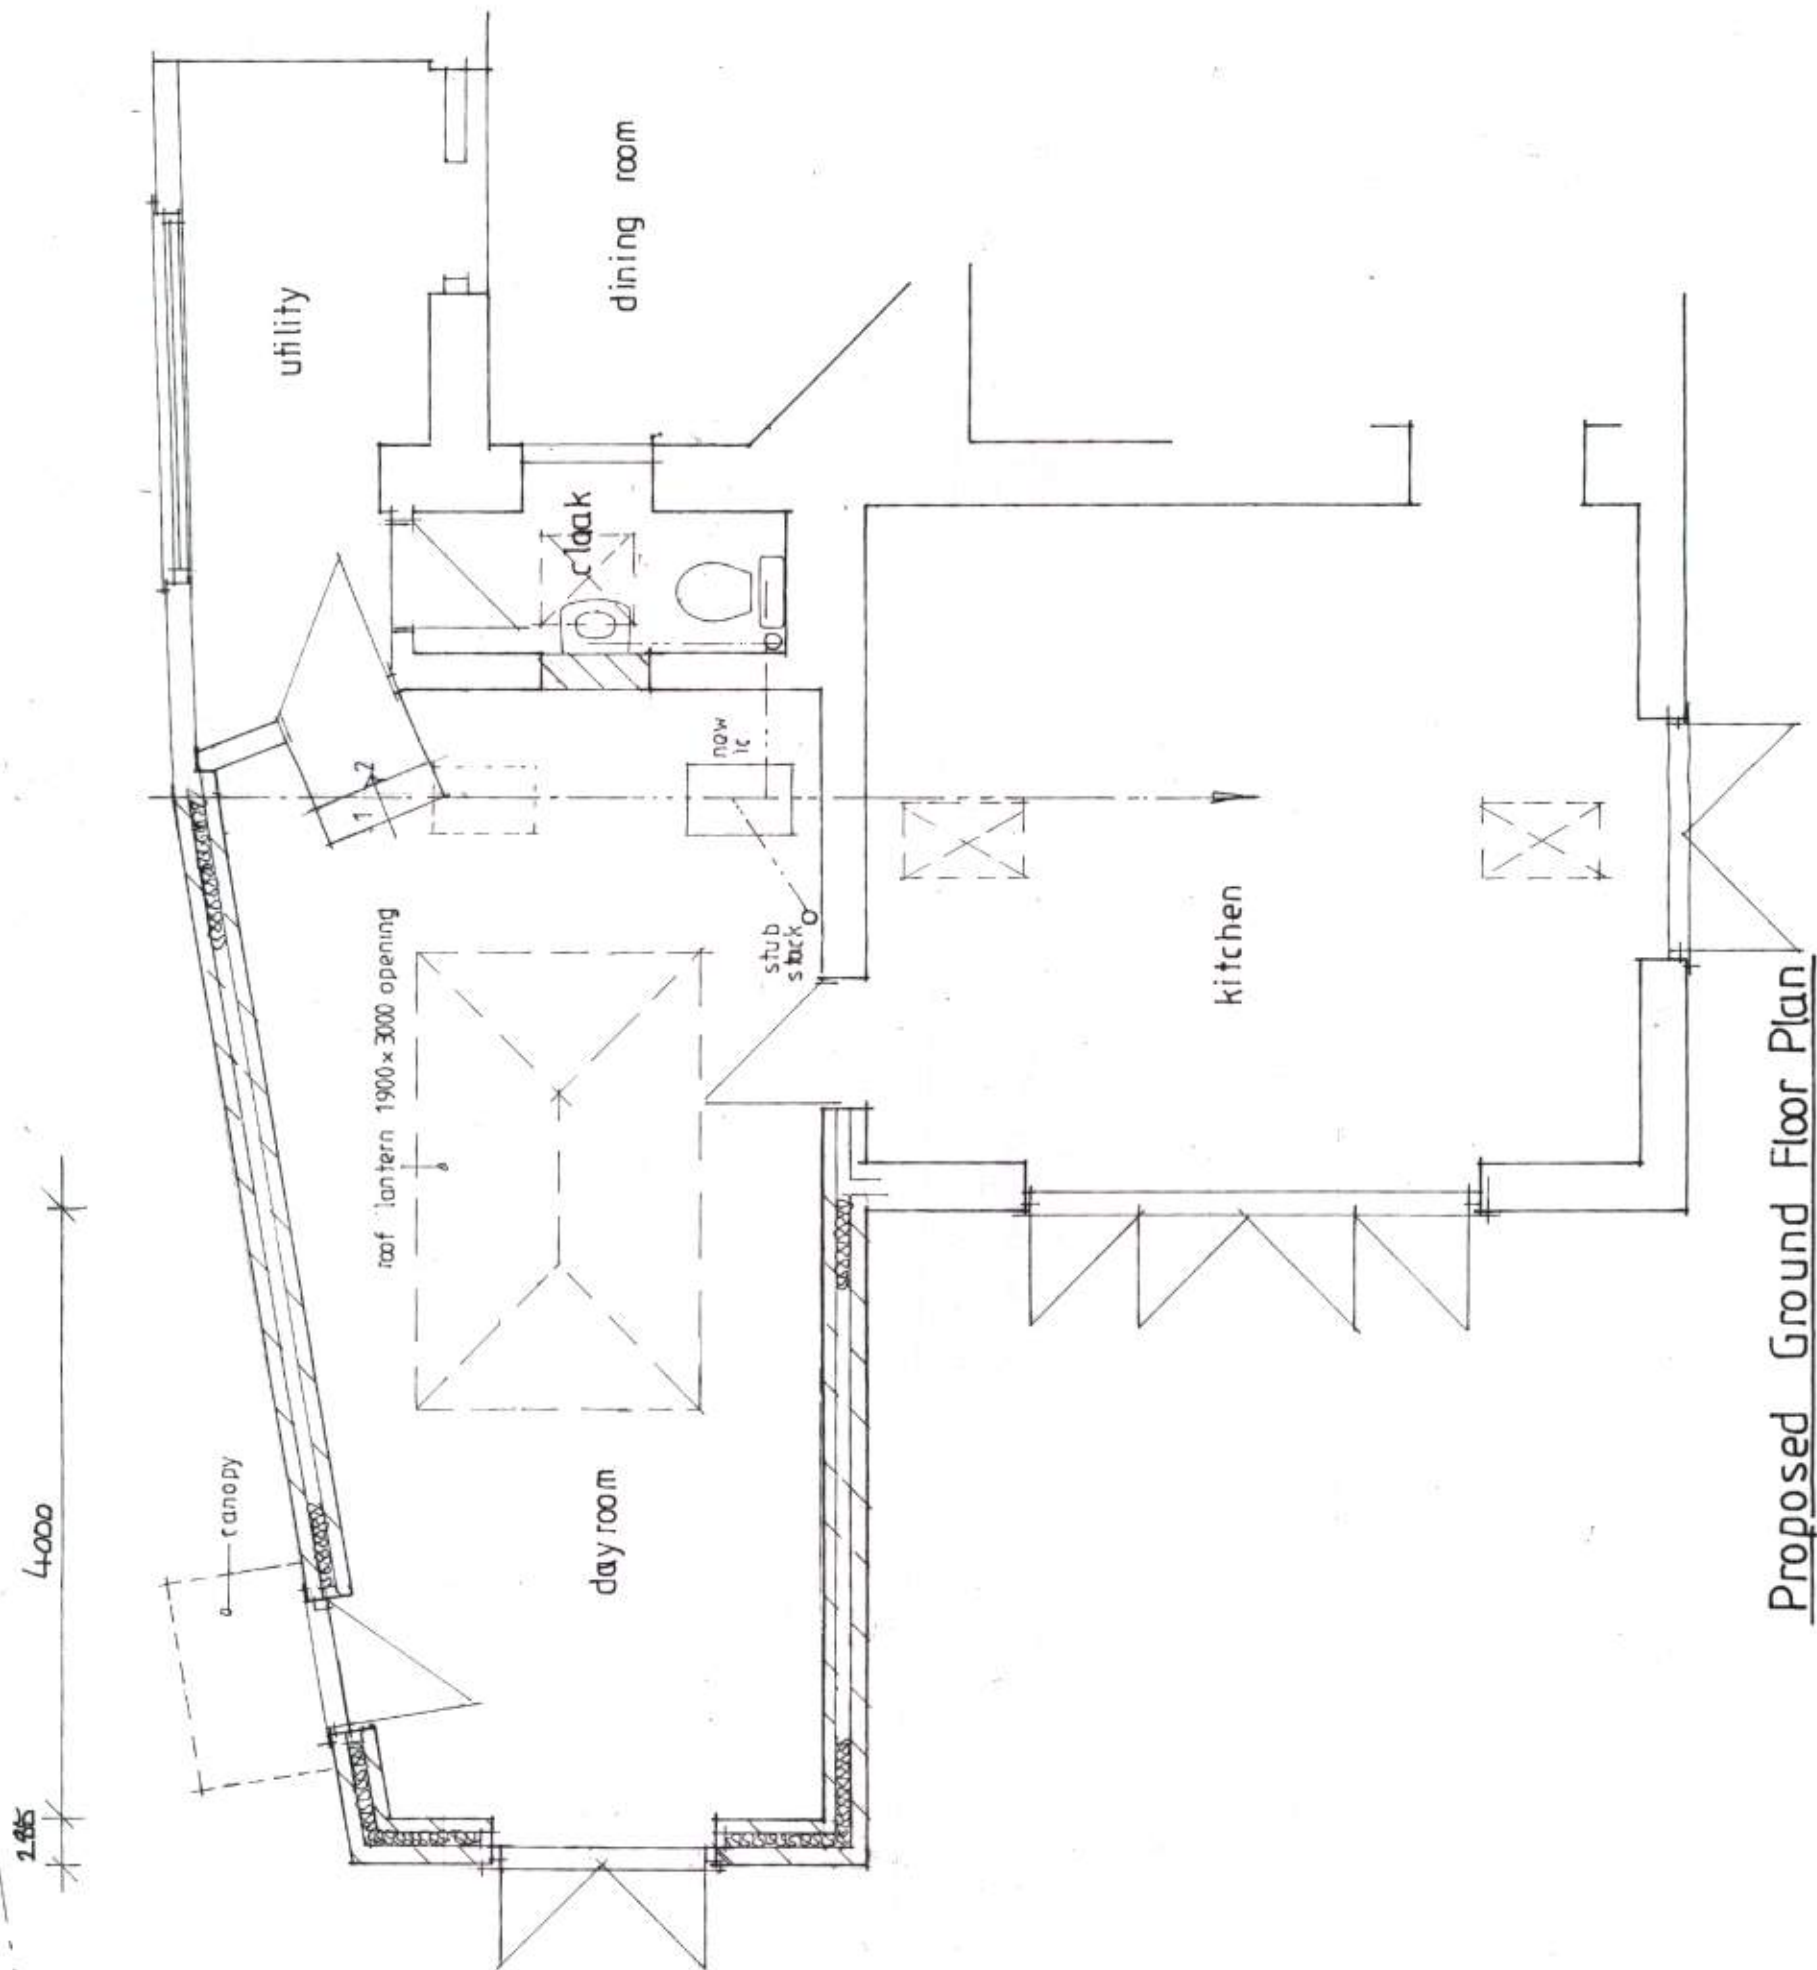

Proposed Ground Floor Plan

J P Tupper Associates 20 Sudley Road Bognor Regis West Sussex
236 Hawthorn Road Bognor Regis West Sussex PO21 2UP
Proposed Extension
Proposed Ground Floor Plan & Section A-A
Scale: 1:50.
Date: November 2011.
Dwg No: 6578/02 A
All dimensions to be checked on site. Do not scale except for planning purposes.