


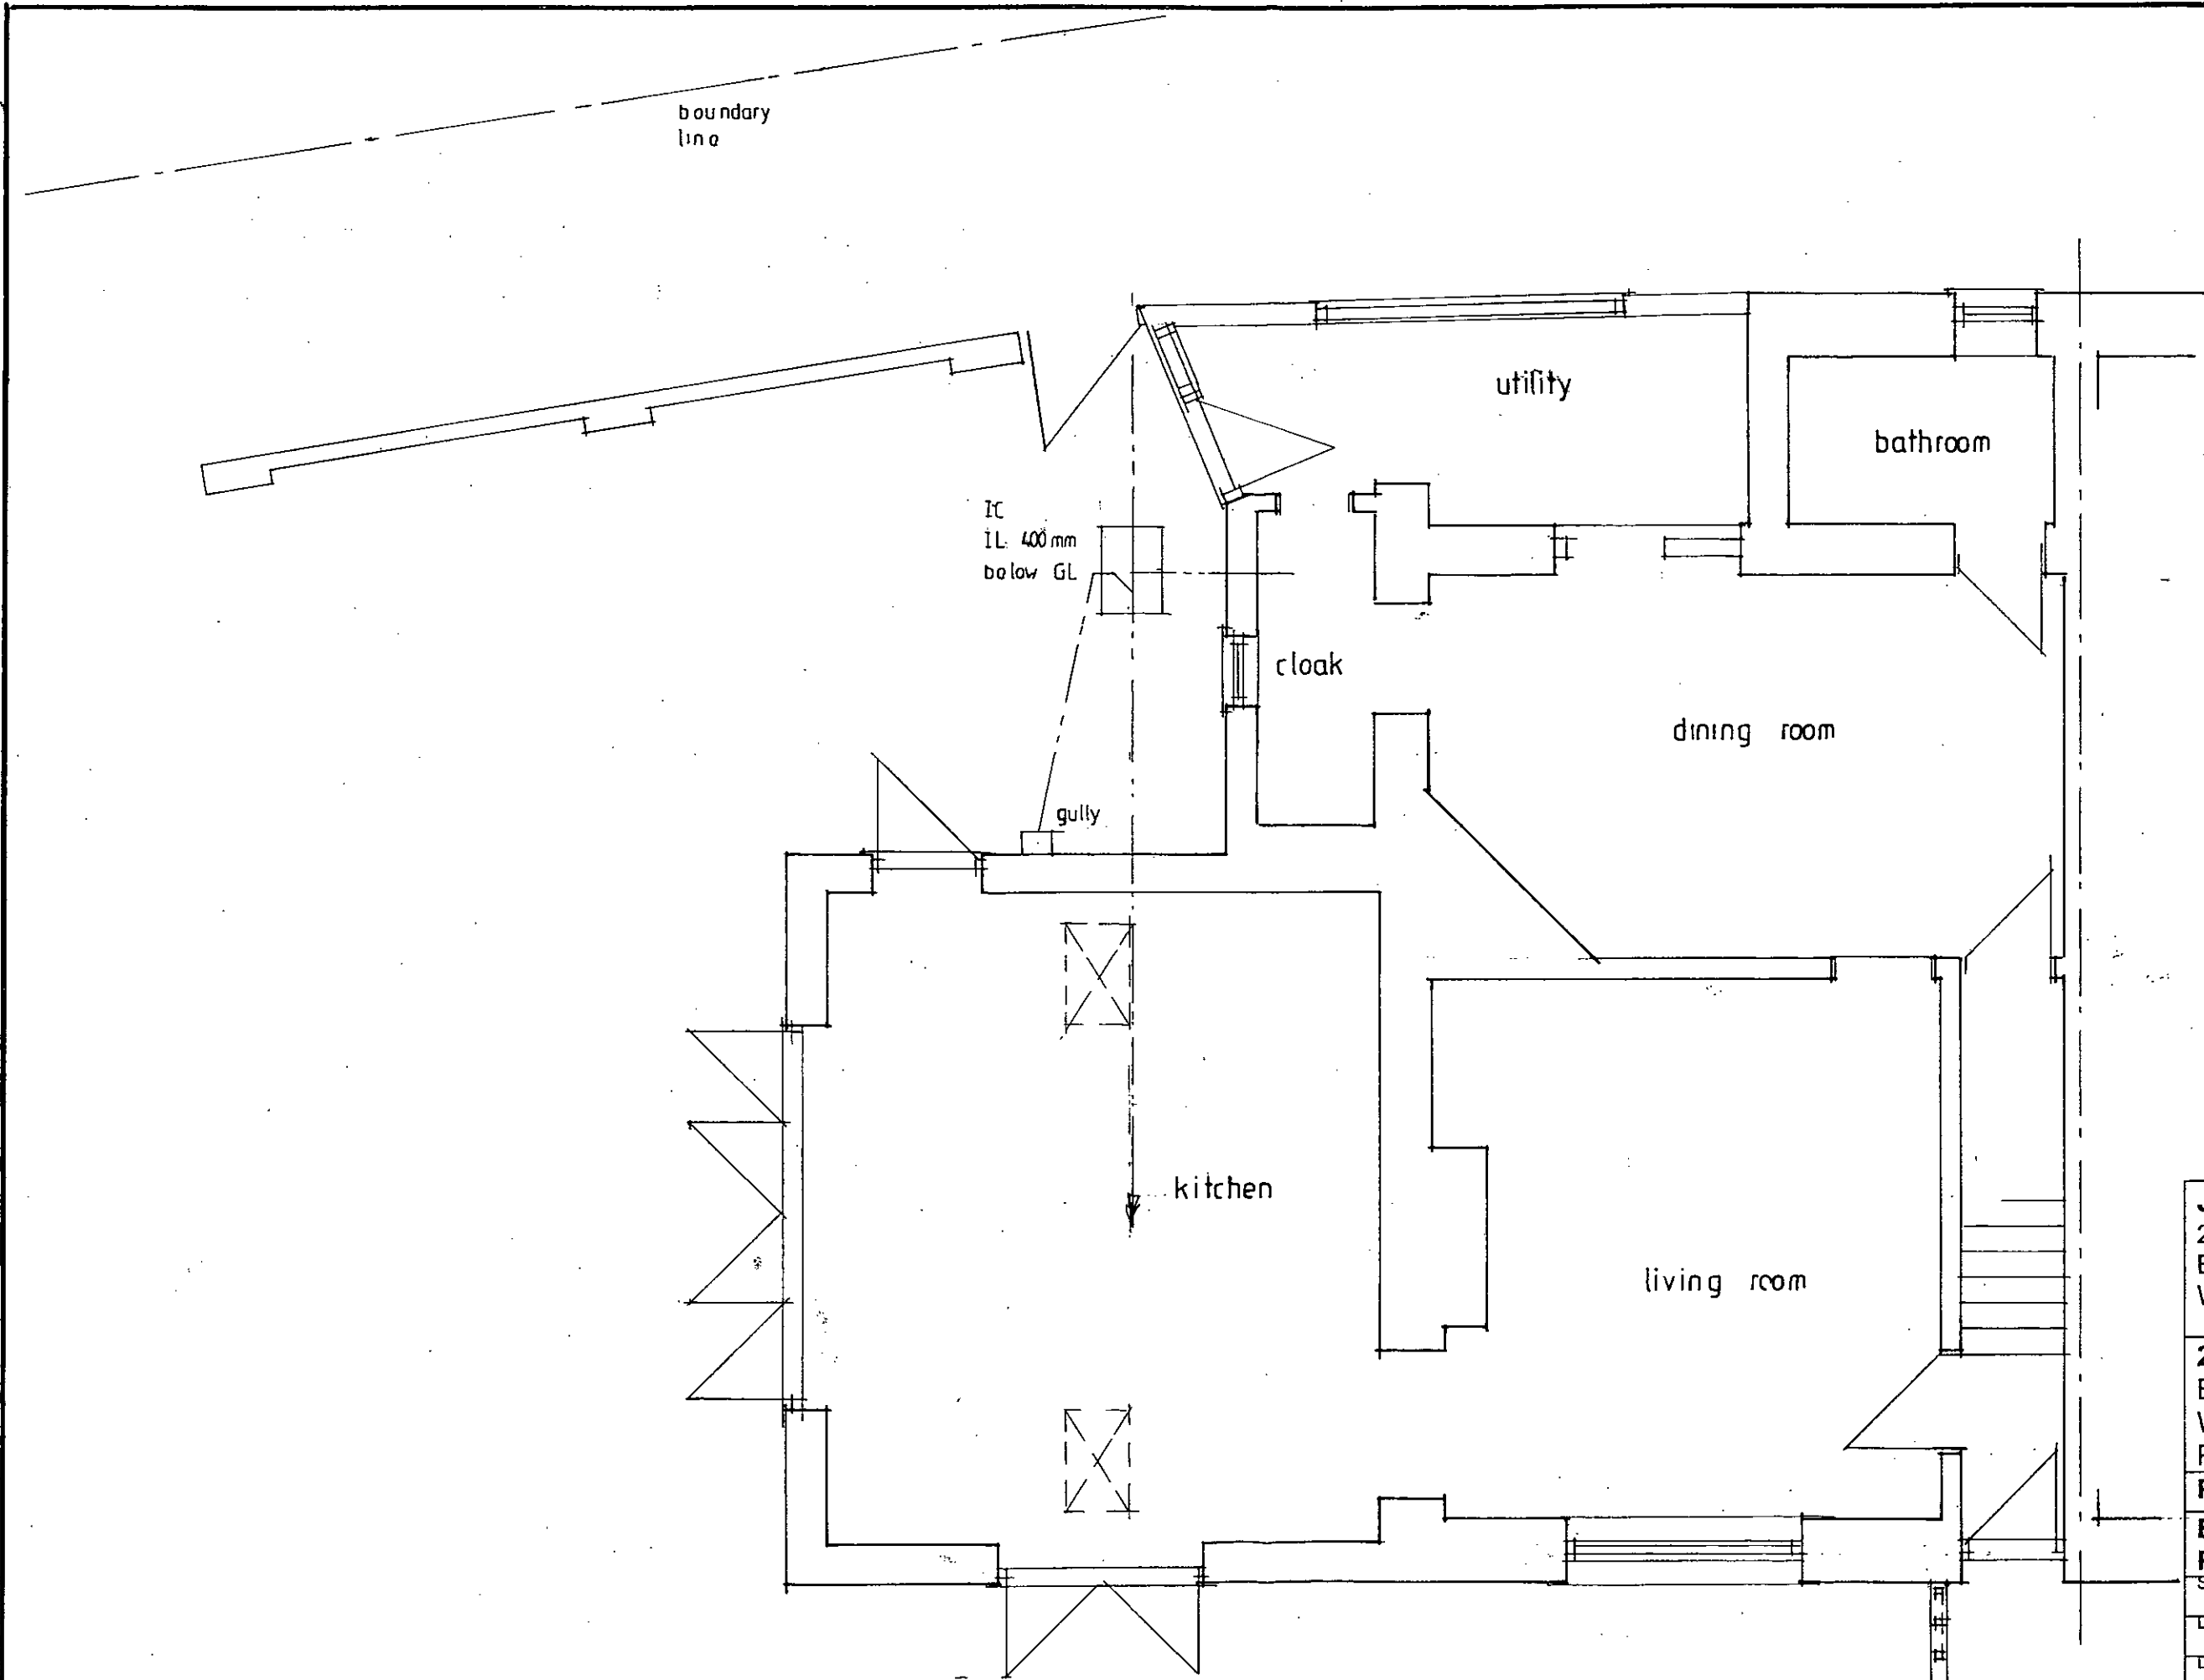

Existing Ground Floor Plan

J P Tupper Associates 20 Sudley Road Bognor Regis West Sussex
236 Hawthorn Road Bognor Regis West Sussex PO21 2UP
Proposed Extension
Existing Ground Floor Plan
Scale: 1:50.
Date: November 2011.
Dwg No.: 6578/01A.
All dimensions to be checked on site. Do not scale except for planning purposes.

