





SITE PLAN
SCALE 1:200

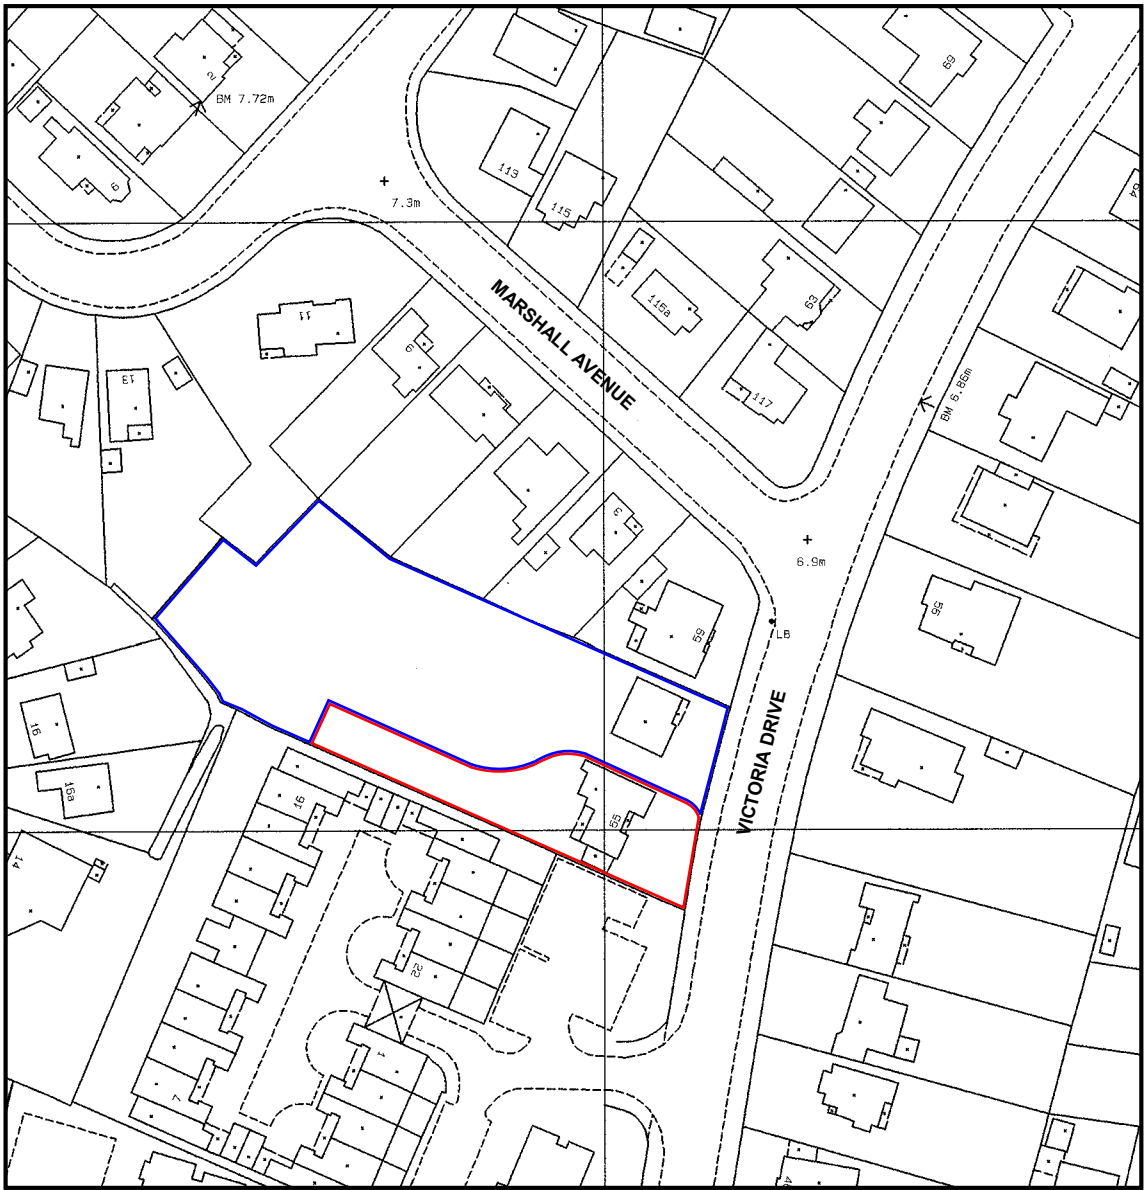

LOCATION PLAN
SCALE 1:1250

NOTES

1. Do not scale from this drawing except for planning purposes. Use figured dimensions only.
2. All dimensions are in metres (m)
3. All dimensions must be checked on site prior to the commencement of work.
4. Where applicable this drawing is to be read in conjunction with other consultants' drawings.
5. All work should be carried out in accordance with the current Building Regulations.
6. Shading and trees on elevation are for illustrative purposes only.
7. This drawing is the copyright of Counterpoint Properties Ltd.
8. Any discrepancies should be reported to Counterpoint Properties Ltd.

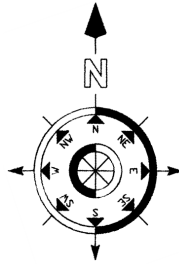

B	Nov 14	Amended Carports & Retention of No. 55
A	Nov 07	BR/389/07
Rev.	Date	Amendment



34 The Drive | Craigwell | West Sussex | PO21 4DU |
01243 262281 | info@cpoinproperty.co.uk | www.cpointproperty.co.uk

Project
Development at
55 & 57 VICTORIA DRIVE
Bognor Regis
West Sussex
PO21 2TQ

Drawing	Scale
LOCATION PLAN	1:1250
SITE PLAN	1:200 at A1

Date	Drawn	Checked
November 2014	ARD	

Job Number	Drawing Number	Rev.
VicDr. 14	01	B