


NOTES:

1. Do not scale this drawing. Use figured dimensions only, except for Planning purposes.
2. All dimensions must be checked on site by the contractor prior to commencement of work.
3. All construction details are indicative and are to be checked and confirmed on site and any divergence's are to be agreed with the Contract Administrator.


MATERIALS:-

CONCRETE TILED ROOF.
RENDERED ELEVATIONS PAINTED WHITE
WITH LOW LEVEL FACE BRICKWORK &
BRICK SOLDIER COURSES OVER OPENINGS.
WHITE UP.V.C DOUBLE GLAZED
WINDOWS & DOORS.
UP.V.C. R.W. GOODS, SOFFIT & FA. IAS.
ALL TO L.A. APPROVAL.

SOUTH ELEVATION

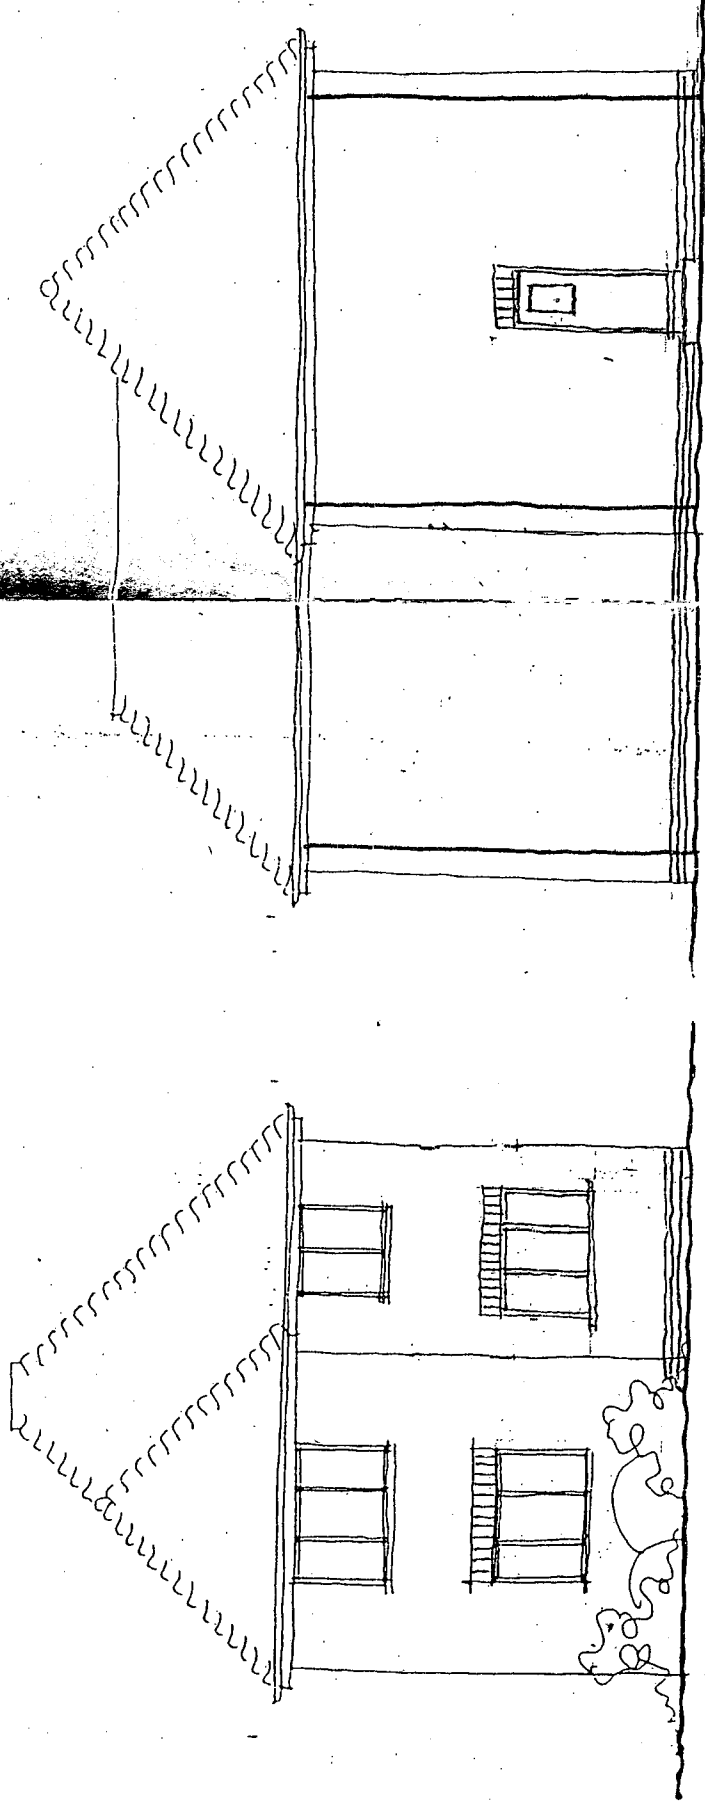


EAST ELEVATION

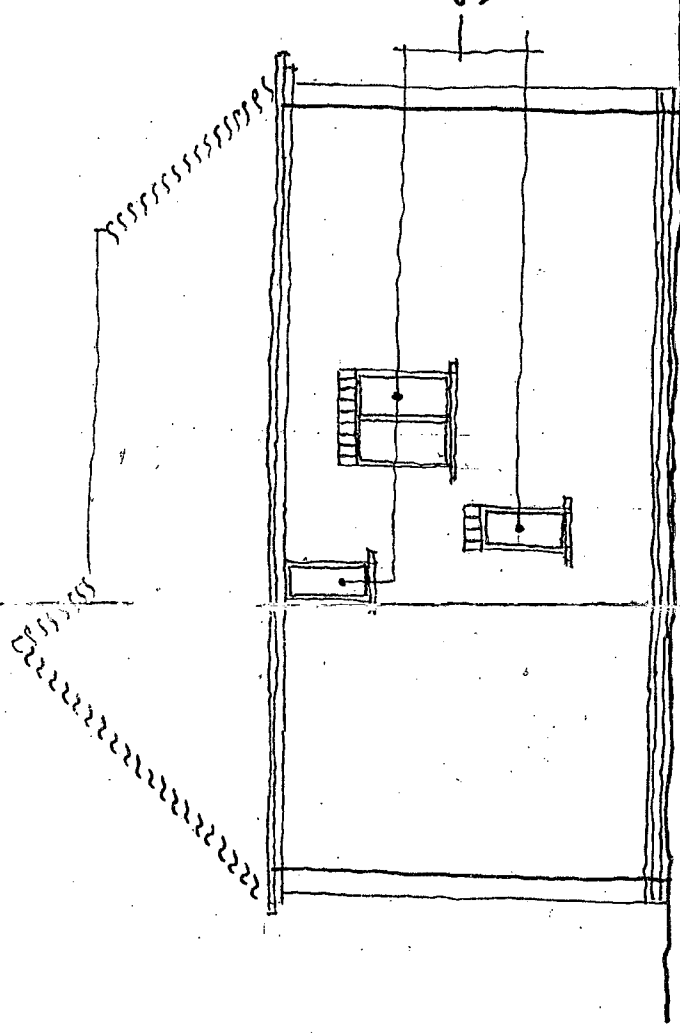

OBSOLETE GLASS
WINDOWS.

NORTH ELEVATION

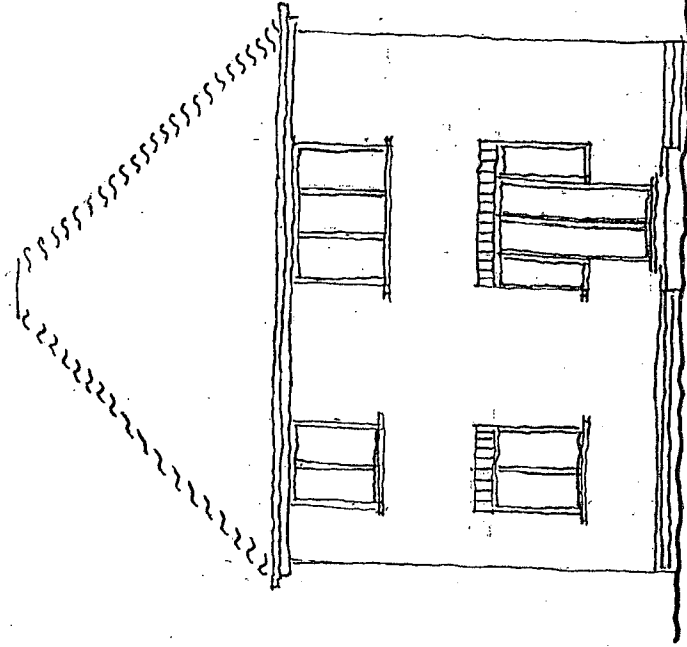

WEST ELEVATION.

ARUN DISTRICT COUNCIL		
No.	BR	315 06
RECEIVED 13.10.06.		

K.E. HILTON C. Eng M.I. Struct.E, F.F.B. Chartered Structural Engineer	
2 ALBERT CHAMBERS SUDLEY ROAD BOGNOR REGIS WEST SUSSEX PO21 1EQ	Tel: 01243 865500 Fax: 01243 860489 Mobile: 07968 333140 E-Mail: k_e_hilton@yahoo.co.uk
ELEVATIONS.	
Scale 1:100	Drawn By
Date SEPT. 06	Checked
Drawing Number 3527/3.	

PROPOSED 3 BEDROOM DETACHED DWELLING ON LAND ADJACENT TO
126 CHICHESTER ROAD, BOGNOR, PO21 5AA.