


## ARUN DISTRICT COUNCIL

No. BR 315 06

RECEIVED 13.10.06

## NOTES:

1. Do not scale this drawing. Use figured dimensions only, except for Planning purposes.
2. All dimensions must be checked on site by the contractor prior to commencement of work.
3. All construction details are indicative and are to be checked and confirmed on site and any divergences are to be agreed with the Contract Administrator.

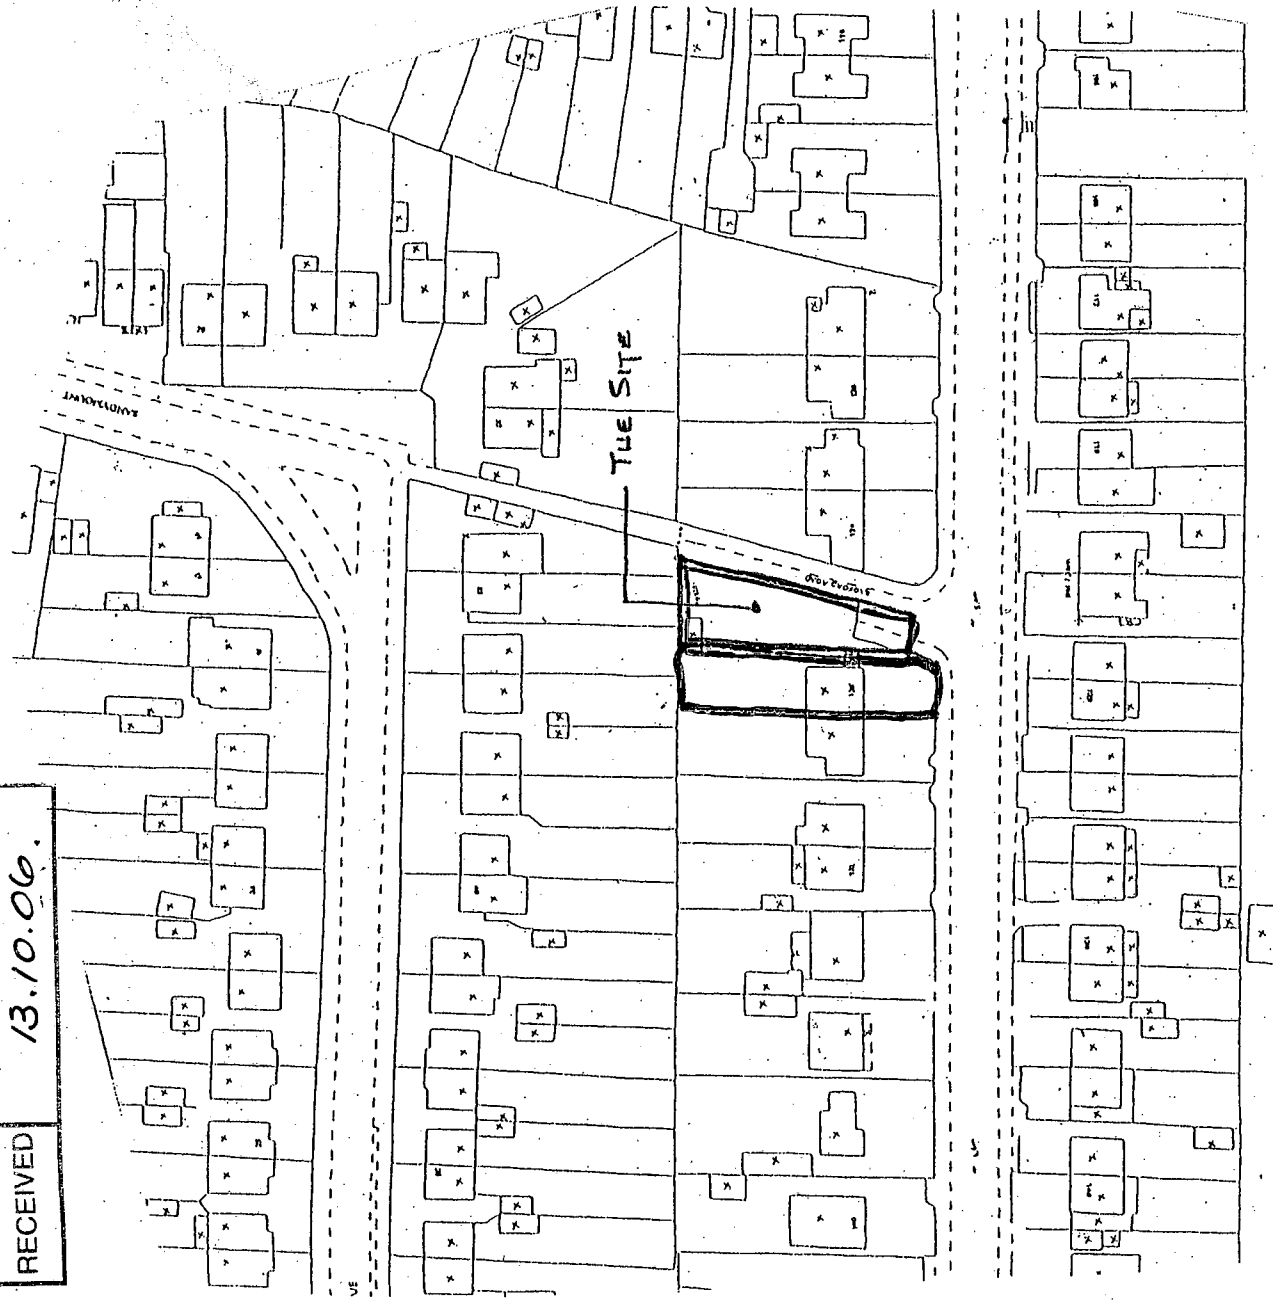

SITE LOCATION PLAN [1:1250]

K.E. HILTON C. Eng M.I. Struct. E. F.F.B.

Chartered Structural Engineer

2 ALBERT CHAMBERS Tel: 01243 865500

SUDLEY ROAD Fax: 01243 860489

BOGNOR REGIS Mobile: 07968 333140


WEST SUSSEX

PO21 1EQ E-Mail: k\_e\_hilton@yahoo.co.uk

## SITE PLANS.

|                |          |          |
|----------------|----------|----------|
| Scale          | A.N.     | Drawn By |
| Date           | SEPT. 06 | Checked  |
| Drawing Number | 3527/1   |          |

PROPOSED 3 BEDROOM DETACHED DWELLING ON LAND ADJACENT TO  
126 CHICHESTER ROAD, BOGNOR, PO21 5AA.

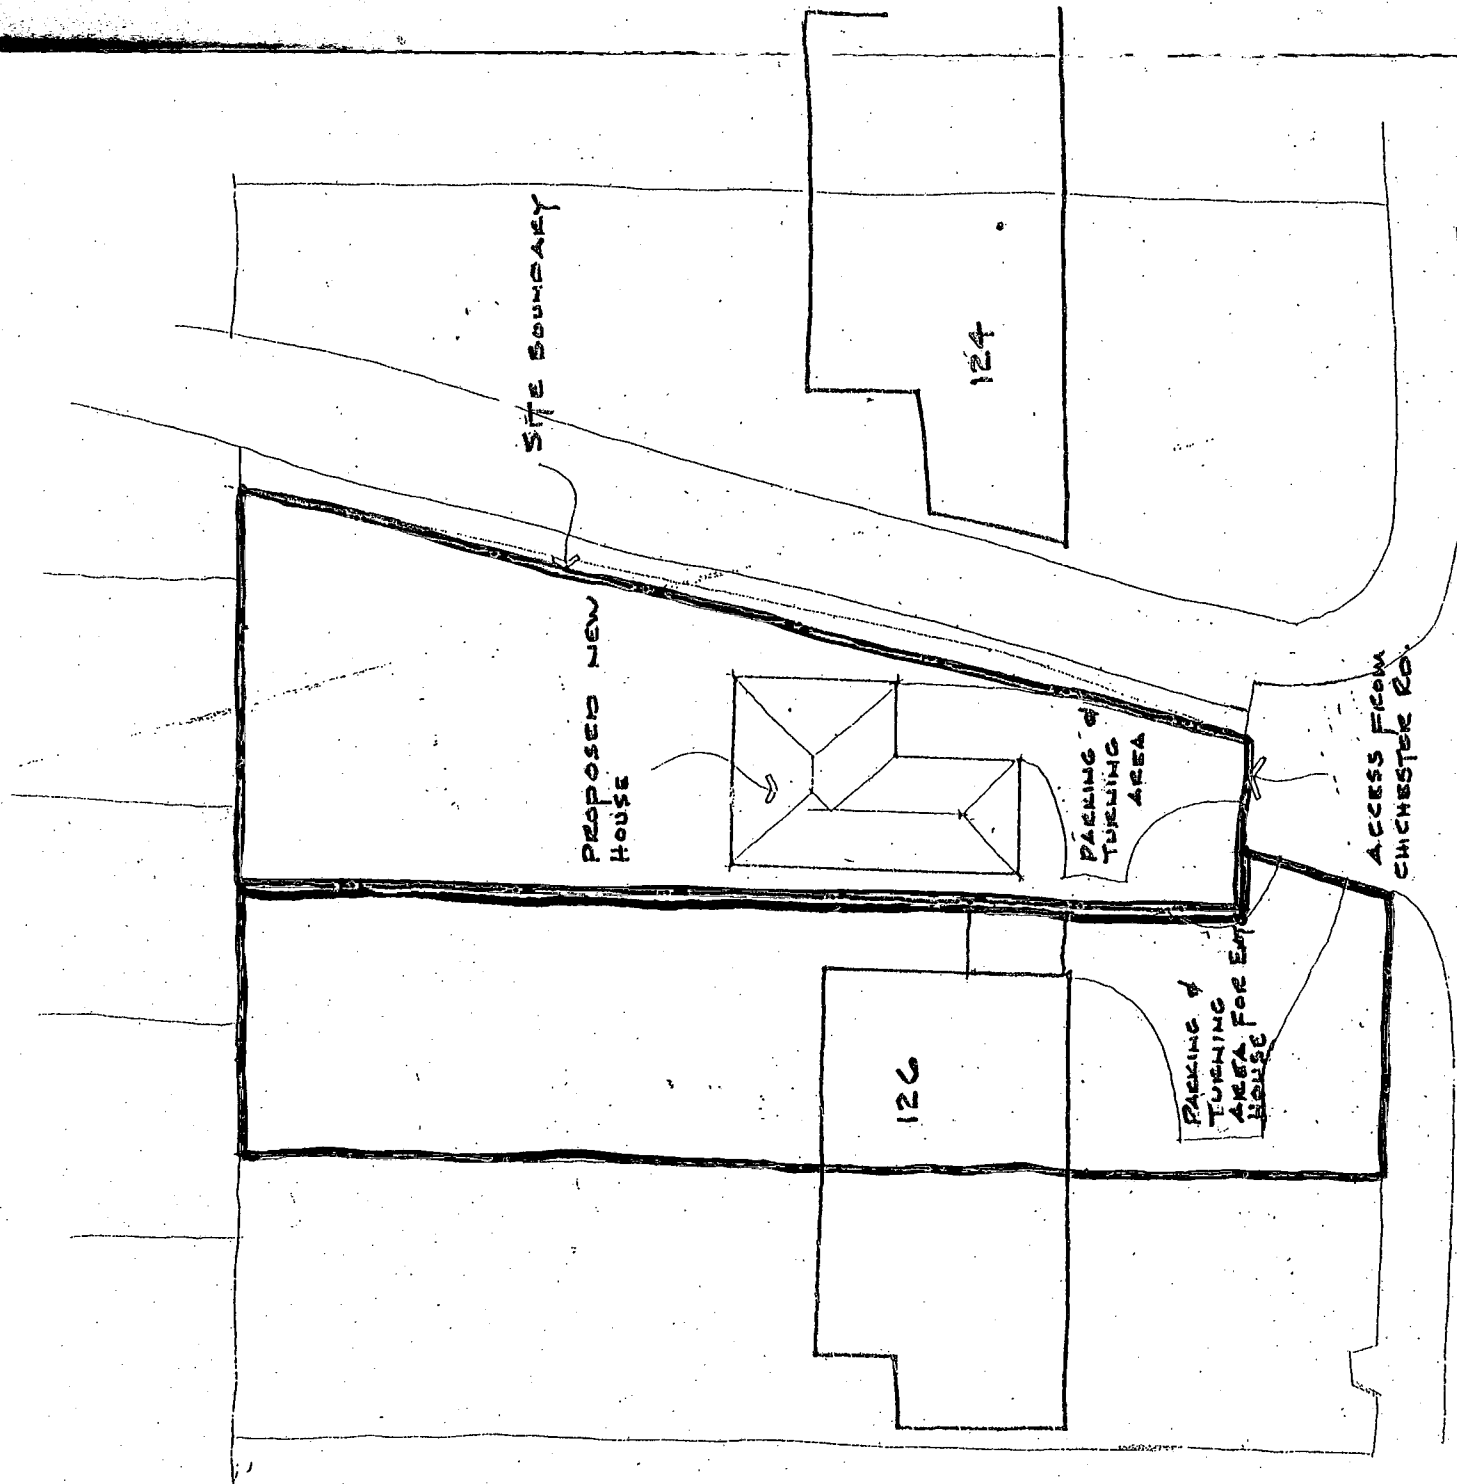

SITE PLAN [1:200]