

NOTES:


1. Do not scale this drawing. Use figured dimensions only, except for Planning purposes.
2. All dimensions must be checked on site by the contractor prior to commencement of work.
3. All construction details are indicative and are to be checked and confirmed on site and any divergences are to be agreed with the Contract Administrator.

Rev. A. oct 06 East Elev. Amended.


MATERIALS:-

CONCRETE TILED ROOF.
RENDERED ELEVATIONS PAINTED WHITE
WITH LOW LEVEL FACE BRICKWORK &
BRICK SOLDIER COURSES OVER OPENINGS.
WHITE U.P.V.C DOUBLE GLAZED
WINDOWS & DOORS.
U.P.V.C. R.W. COORDS, SOFFIT & FASCIAS.
ALL TO L.A. APPROVAL.

SOUTH ELEVATION

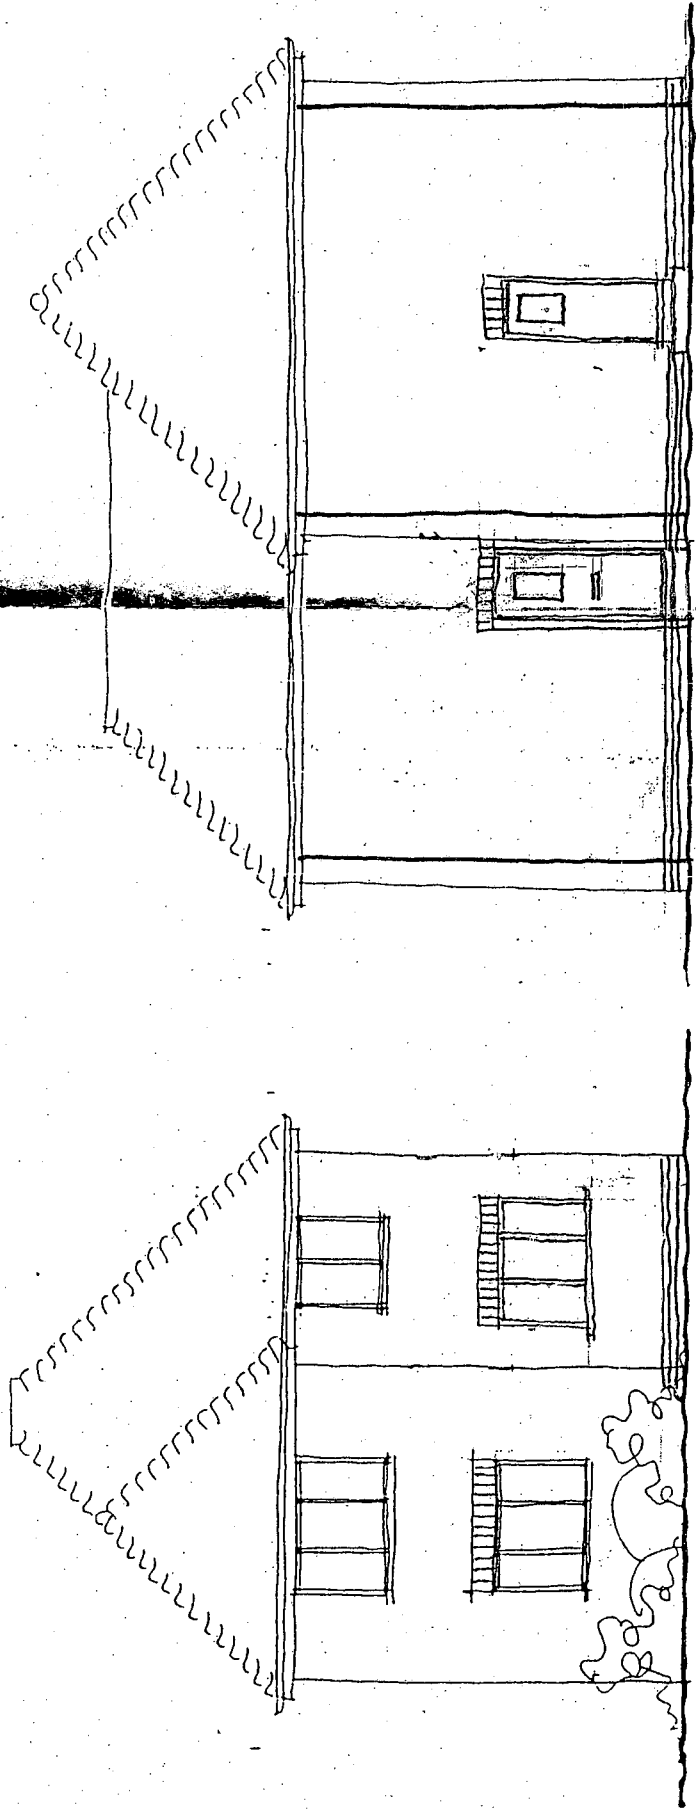


EAST ELEVATION

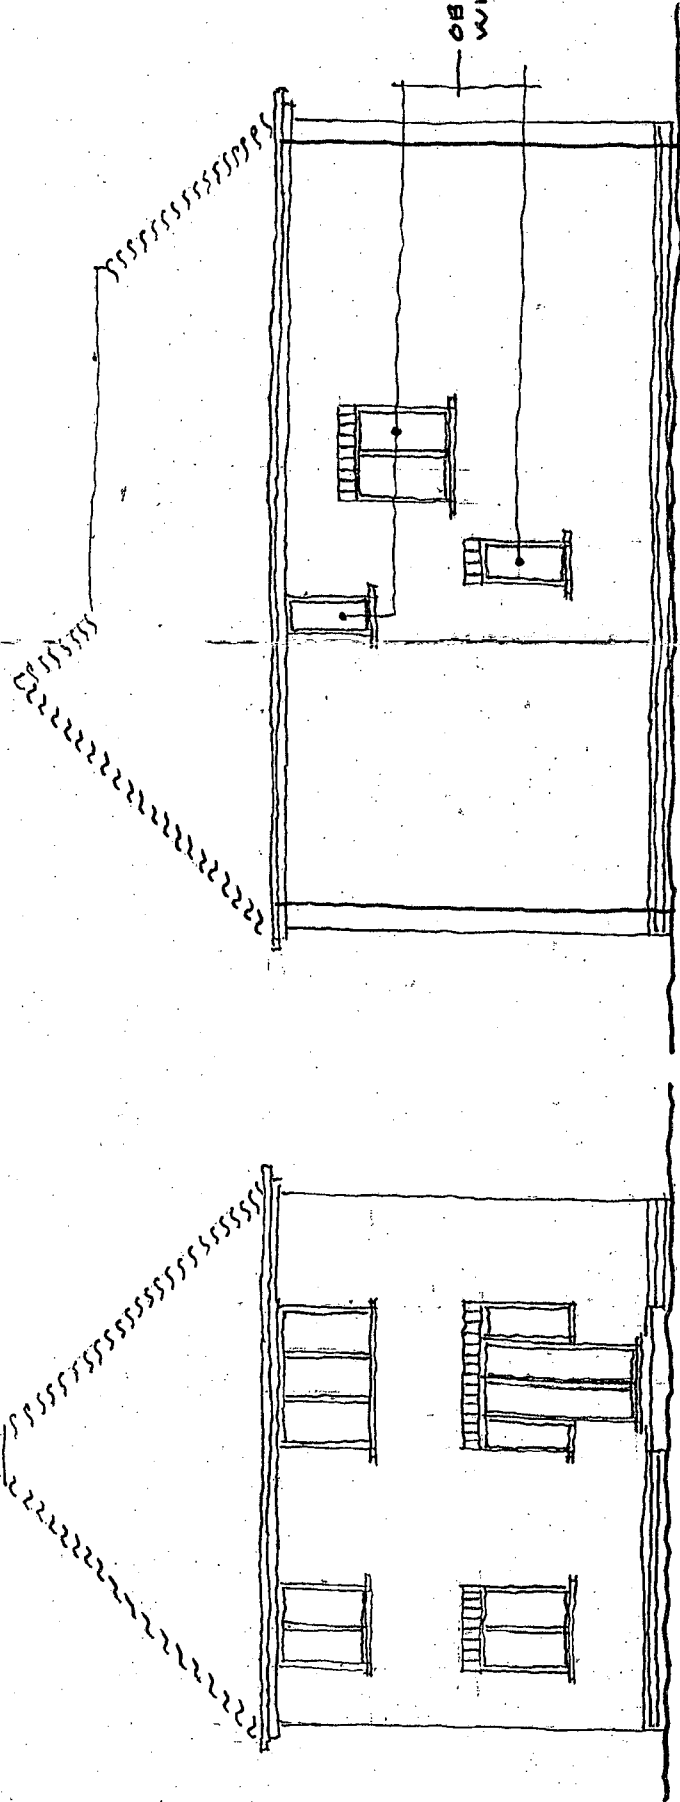

OBSERVED CLASS
WINDOWS.

NORTH ELEVATION

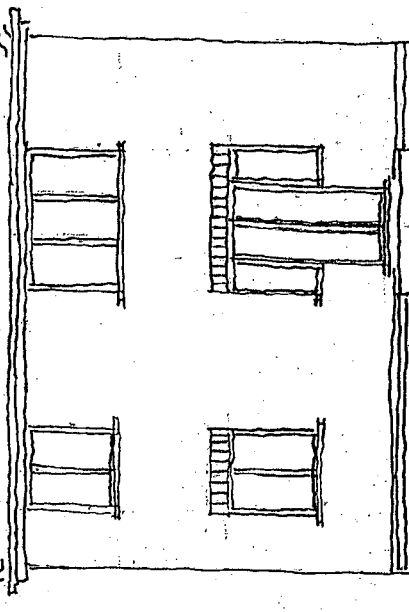

WEST ELEVATION.

PROPOSED 3 BEDROOM DETACHED DWELLING ON LAND ADJACENT TO
126 CHICHESTER ROAD, BOGNOR, PO21 5AA.

ARUN DISTRICT COUNCIL	
No. 82	315 06
RECEIVED 11/11/06	

K.E. HILTON C. Eng M.I Struct. E. F.F.B.
Chartered Structural Engineer

2 ALBERT CHAMBERS Tel: 01243 865500
SUDLEY ROAD Fax: 01243 860489
BOGNOR REGIS Mobile: 07968 333140
WEST SUSSEX
PO21 1EQ E-Mail: k_e_hilton@yahoo.co.uk

ELEVATIONS.	
Scale 1:100	Drawn By
Date SEPT. 06	Checked
Drawing Number 3527/3	