


No dimensions to be scaled from drawings except for planning purposes.
The contractor should check all dimensions on site.


It is the contractor's responsibility to ensure compliance with
Building Regulations. The Client is advised of the importance
of obtaining a Building Regulations Certificate from the Local Authority
to support a Planning application under these Regulations.

All works to comply with the CDM Regulations 2007
and the Health and Safety Regulations 2002. The Client is advised of the
requirements of the Act. A fee is required to serve a Party Wall
Notice on any adjoining owners as required under the act.

REVISIONS:
A. 17.12.12 Bedroom and Bath layout amended.

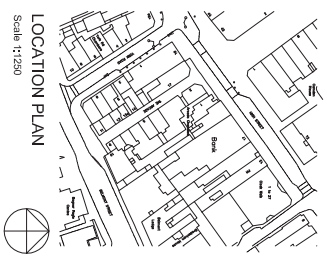

Information supplied based on Promap.
All dimensions and distances subject to
an accurate site survey being undertaken.

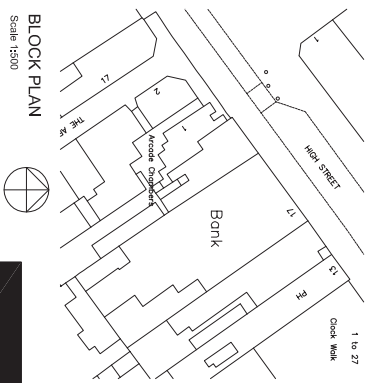


PRELIMINARY


Client			
MARSHALL CLARK LLP			
Project			
PROPOSED FLAT CONVERSION WORKS			
17A HIGH STREET			
BOGNOR REGIS			
WEST SUSSEX			
Drawing			
EXISTING AND PROPOSED			
FLOOR PLANS			
Scale	Date	Drawn	
1:50@A1	12.12.12	TP	
Drawing No.		Revision	




PART GROUND
EXISTING FLOOR PLANS
Scale 1:50

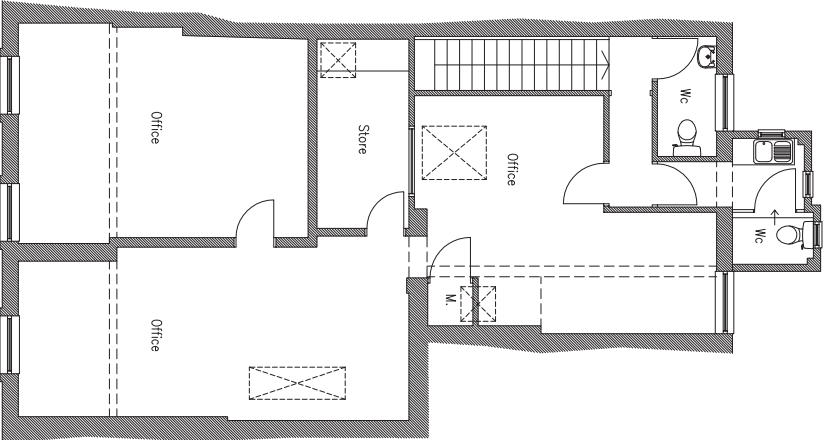

FIRST

 

PART GROUND
PROPOSED FLOOR PLANS
Scale 1:50

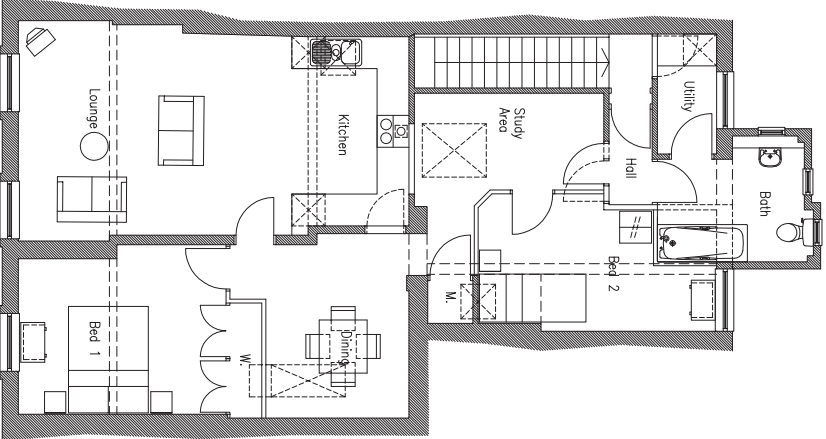

FIRST