


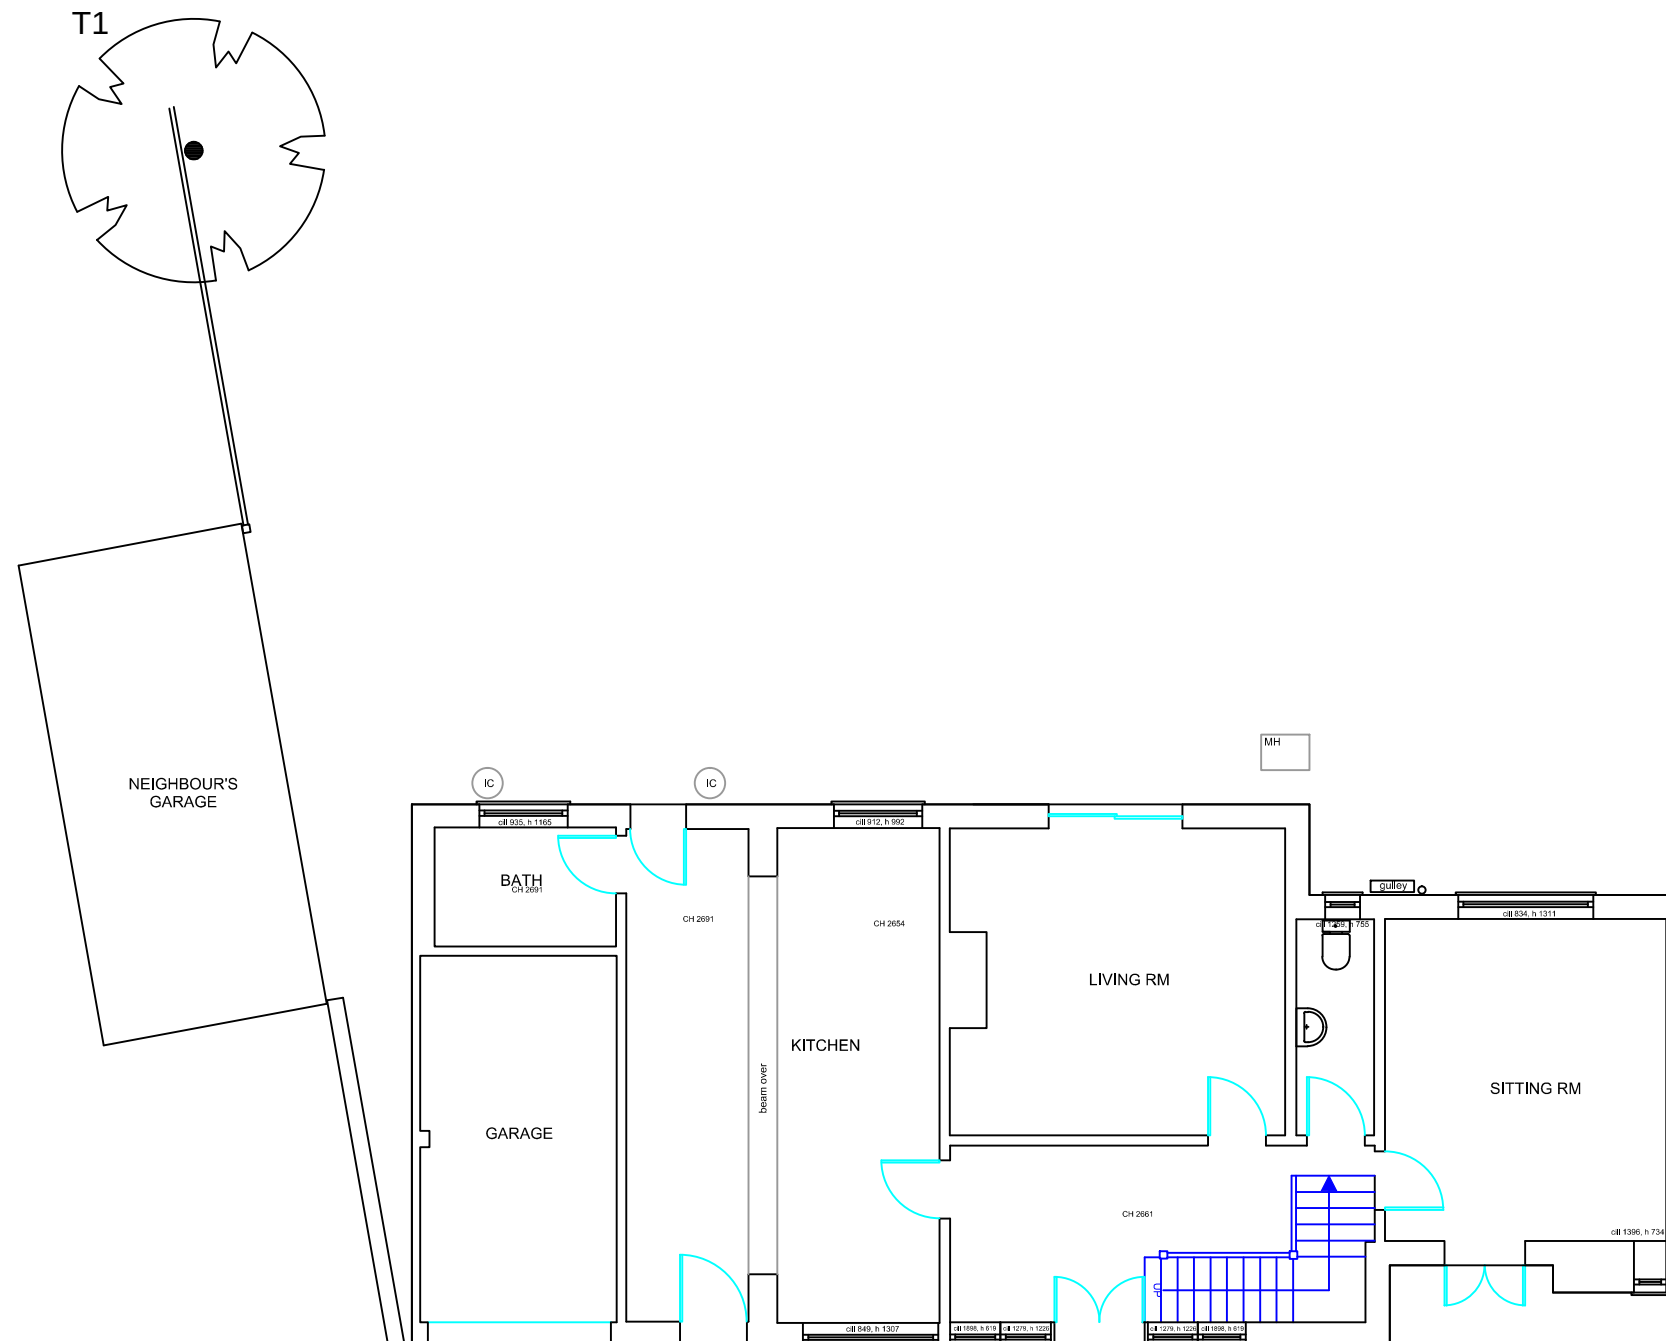


Architectural Services

01243 767440

Forum House
Stirling Rd
Chichester
PO19 7DN

NOTES

- 01 All new and existing building work dimensions are critical to the construction process.
- 02 All drawings are preliminary unless stated differently. Preliminary drawings and are not to be built or manufactured from.
- 03 This drawing is subject to copyright of **Architectural SERVICES** reproduction only with written authority.
- 04 Drawing dimensions and scales to be checked prior to commencement of work.
- 05 All structural work where mentioned on this drawing is subject to a qualified structural and civil engineer calculations before building work commences.
- 06 These plans may be subject to "Planning & Building Regulation Approval" or any other statute in law before the commencement of building works.
- 07 All materials to match existing unless otherwise stated.

 

Existing GF Plan

VANESSA AND CLIVE MILLS,
14 CRESCENTA WALK,
BOGNOR REGIS,
PO21 2XS

DRAFT 1a - 20.11.13

CLIENT NO:

DRAWN:

JOB NO:

DATE:
20.11.13


SCALE @ A3: 1:100

PG NO: 01

Forum House
Stirling Rd
Chichester
PO19 7DN

NOTES

- 01 All new and existing building work dimensions are critical to the construction process.
- 02 All drawings are preliminary unless stated differently. Preliminary drawings and are not to be built or manufactured from.
- 03 This drawing is subject to copyright of **Architectural SERVICES** reproduction only with written authority.
- 04 Drawing dimensions and scales to be checked prior to commencement of work.
- 05 All structural work where mentioned on this drawing is subject to a qualified structural and civil engineer calculations before building work commences.
- 06 These plans may be subject to "Planning & Building Regulation Approval" or any other statute in law before the commencement of building works.
- 07 All materials to match existing unless otherwise stated.

 

Proposed GF Plan

VANESSA AND CLIVE MILLS,
14 CRESCENTA WALK,
BOGNOR REGIS,
PO21 2XS

DRAFT 1a - 20.11.13

CLIENT NO:


DRAWN:

JOB NO:

DATE:
20.11.13

SCALE @ A3: 1:100

PG NO: 02

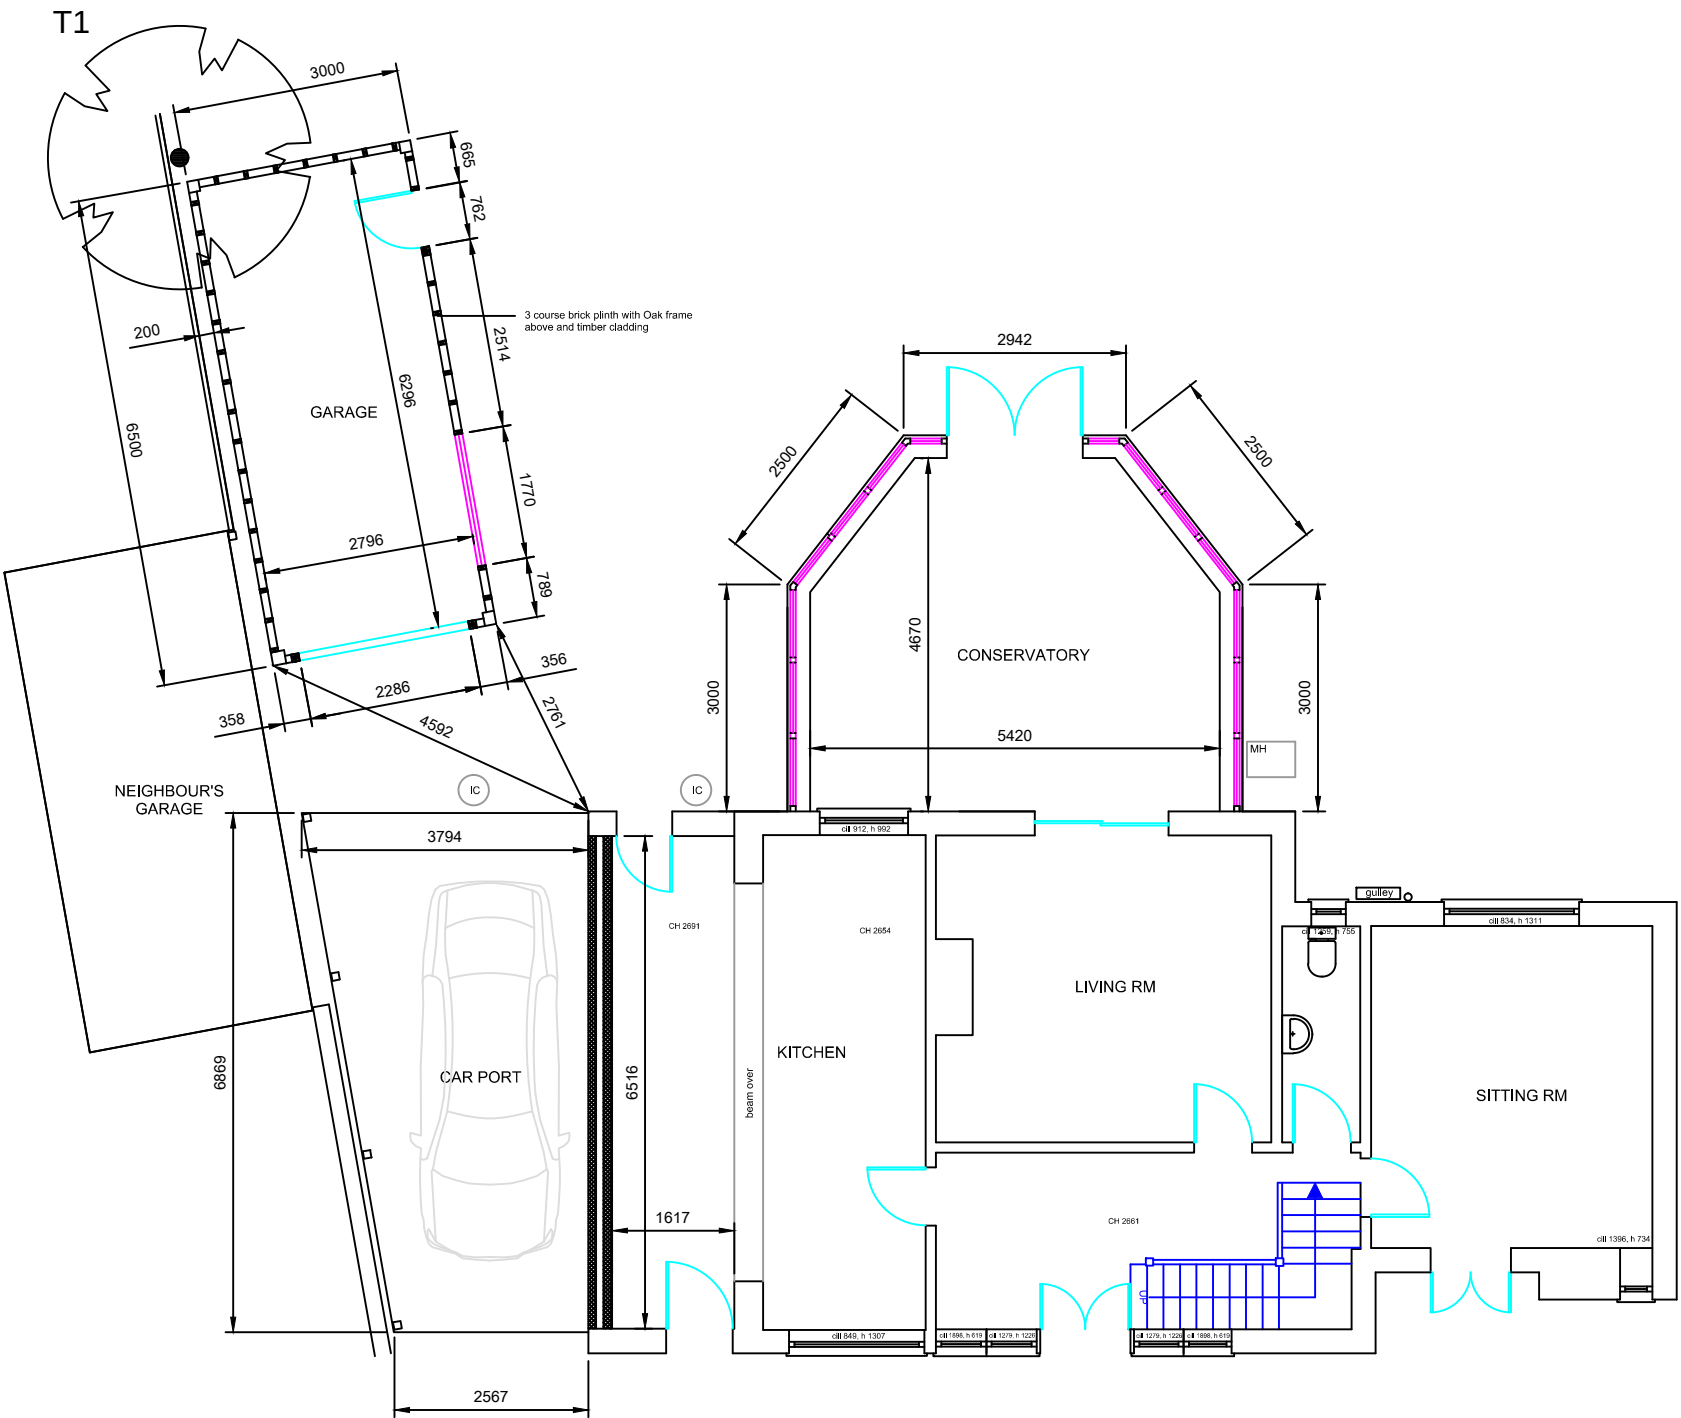


Architectural Services

01243 767440

Forum House
Stirling Rd
Chichester
PO19 7DN

NOTES

- 01 All new and existing building work dimensions are critical to the construction process.
- 02 All drawings are preliminary unless stated differently. Preliminary drawings and are not to be built or manufactured from.
- 03 This drawing is subject to copyright of **Architectural SERVICES** reproduction only with written authority.
- 04 Drawing dimensions and scales to be checked prior to commencement of work.
- 05 All structural work where mentioned on this drawing is subject to a qualified structural and civil engineer calculations before building work commences.
- 06 These plans may be subject to "Planning & Building Regulation Approval" or any other statute in law before the commencement of building works.
- 07 All materials to match existing unless otherwise stated.

 

Existing FF Plan

VANESSA AND CLIVE MILLS,
14 CRESCENTA WALK,
BOGNOR REGIS,
PO21 2XS

DRAFT 1a - 20.11.13

CLIENT NO:


DRAWN:

JOB NO:

DATE:
20.11.13

SCALE @ A3: 1:100


PG NO: 03

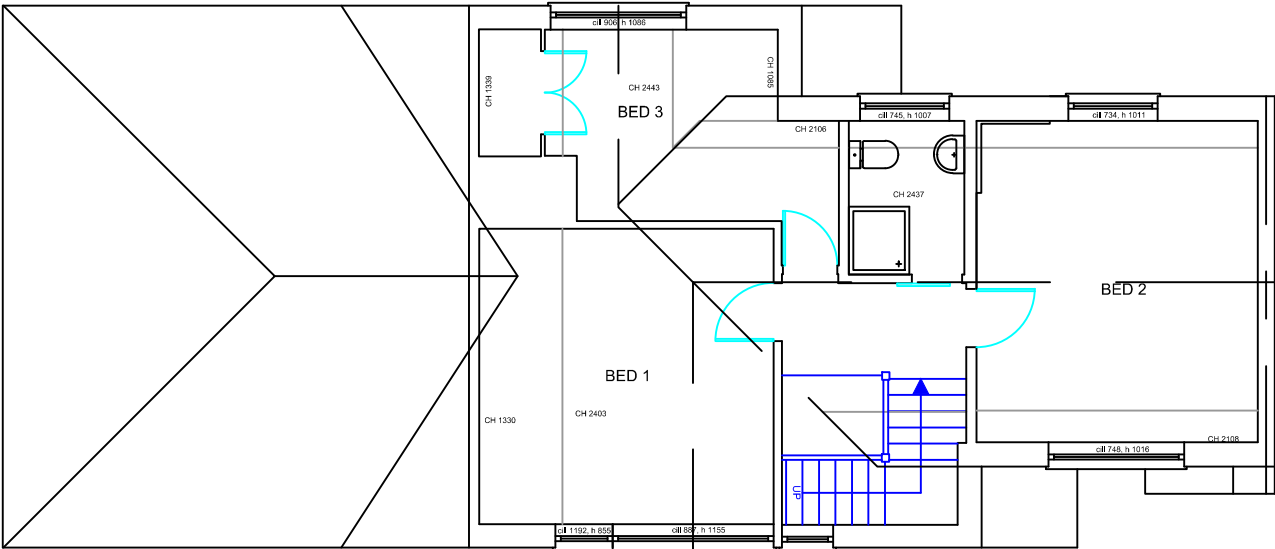

Forum House
Stirling Rd
Chichester
PO19 7DN

NOTES

- 01 All new and existing building work dimensions are critical to the construction process.
- 02 All drawings are preliminary unless stated differently. Preliminary drawings are not to be built or manufactured from.
- 03 This drawing is subject to copyright of **Architectural SERVICES** reproduction only with written authority.
- 04 Drawing dimensions and scales to be checked prior to commencement of work.
- 05 All structural work where mentioned on this drawing is subject to a qualified structural and civil engineer calculations before building work commences.
- 06 These plans may be subject to "Planning & Building Regulation Approval" or any other statute in law before the commencement of building works.
- 07 All materials to match existing unless otherwise stated.

 

Proposed FF Plan

VANESSA AND CLIVE MILLS,
14 CRESCENTA WALK,
BOGNOR REGIS,
PO21 2XS

DRAFT 2a - 03.12.13

CLIENT NO:


DRAWN:

JOB NO:

DATE:
20.11.13

SCALE @ A3: 1:100


PG NO: 04

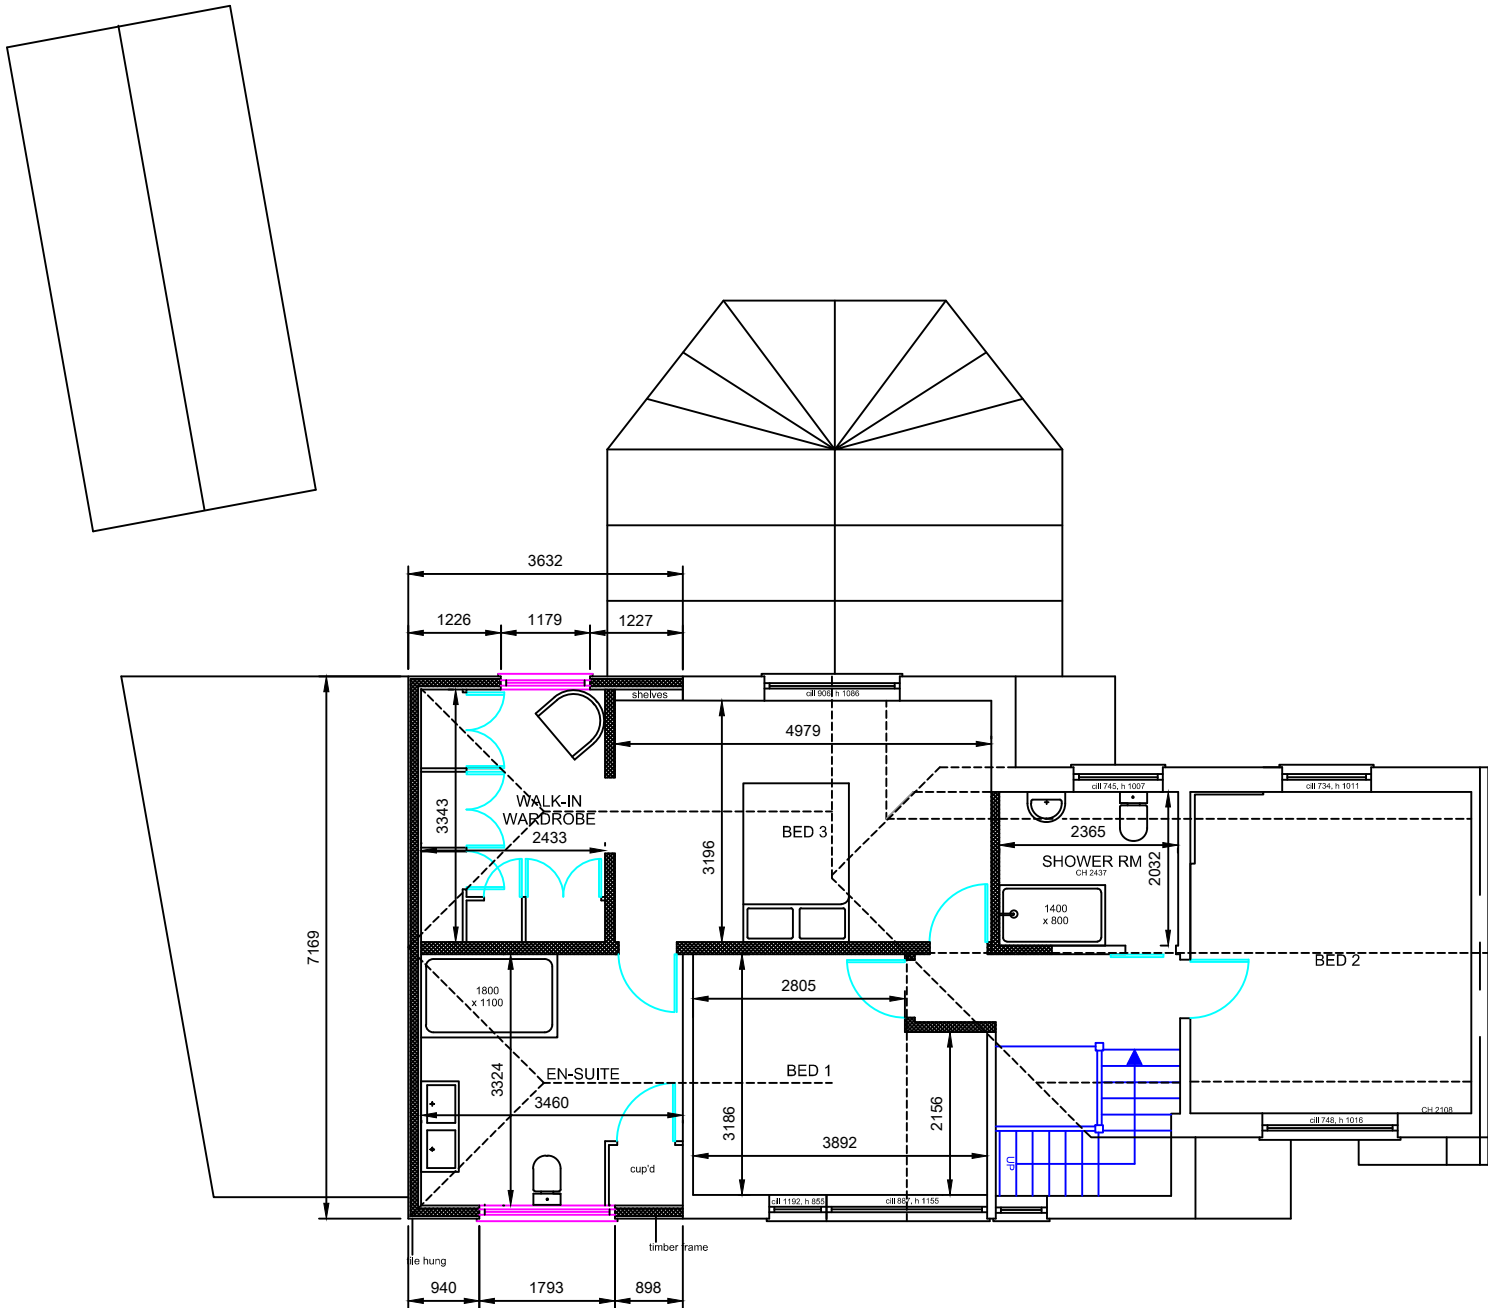

Forum House
Stirling Rd
Chichester
PO19 7DN

NOTES

- 01 All new and existing building work dimensions are critical to the construction process.
- 02 All drawings are preliminary unless stated differently. Preliminary drawings and are not to be built or manufactured from.
- 03 This drawing is subject to copyright of **Architectural SERVICES** reproduction only with written authority.
- 04 Drawing dimensions and scales to be checked prior to commencement of work.
- 05 All structural work where mentioned on this drawing is subject to a qualified structural and civil engineer calculations before building work commences.
- 06 These plans may be subject to "Planning & Building Regulation Approval" or any other statute in law before the commencement of building works.
- 07 All materials to match existing unless otherwise stated.

 

Existing Elevations

VANESSA AND CLIVE MILLS,
14 CRESCENTA WALK,
BOGNOR REGIS,
PO21 2XS

DRAFT 1a - 20.11.13

CLIENT NO:

DRAWN:

JOB NO:


DATE:
20.11.13

SCALE @ A3: 1:100

PG NO: 05




Front Elevation

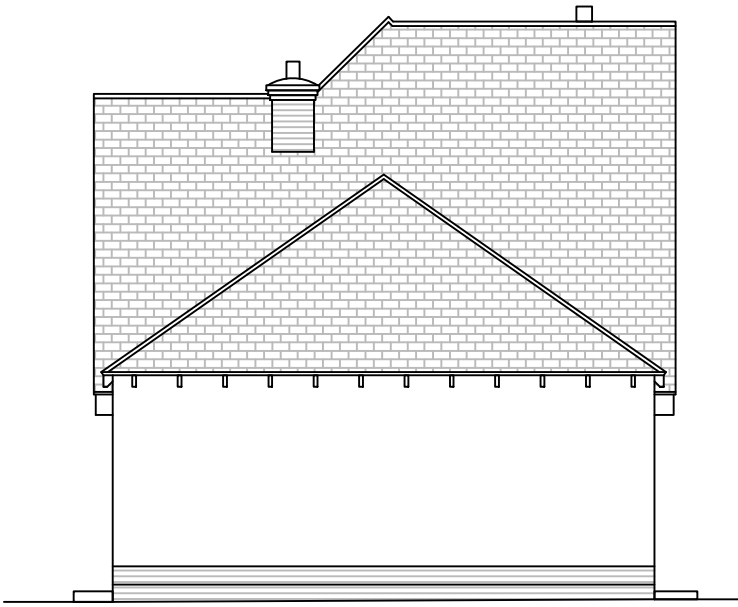

Left Side Elevation



Rear Elevation

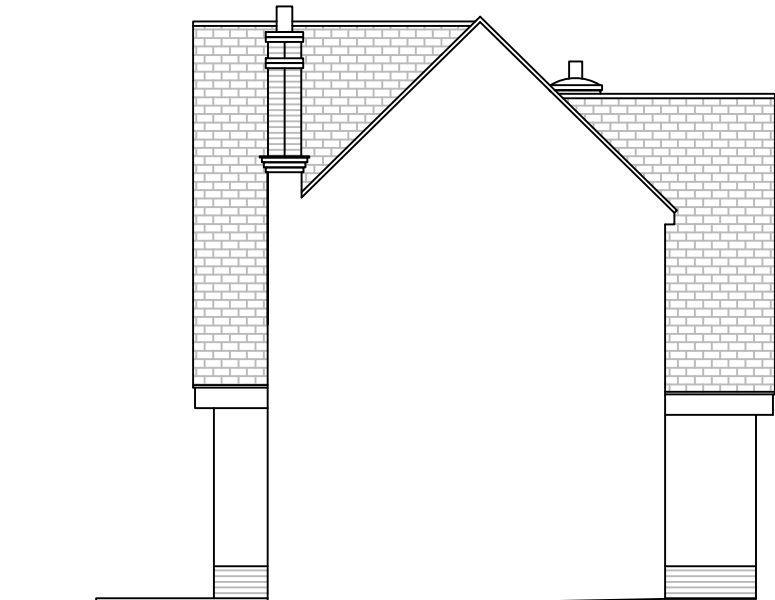


Right Side Elevation

Forum House
Stirling Rd
Chichester
PO19 7DN

NOTES

- 01 All new and existing building work dimensions are critical to the construction process.
- 02 All drawings are preliminary unless stated differently. Preliminary drawings and are not to be built or manufactured from.
- 03 This drawing is subject to copyright of **Architectural SERVICES** reproduction only with written authority.
- 04 Drawing dimensions and scales to be checked prior to commencement of work.
- 05 All structural work where mentioned on this drawing is subject to a qualified structural and civil engineer calculations before building work commences.
- 06 These plans may be subject to "Planning & Building Regulation Approval" or any other statute in law before the commencement of building works.
- 07 All materials to match existing unless otherwise stated.

 

Proposed Elevations

VANESSA AND CLIVE MILLS,
14 CRESCENTA WALK,
BOGNOR REGIS,
PO21 2XS

DRAFT 2a - 03.12.13

CLIENT NO:


DRAWN:

JOB NO:


DATE:
20.11.13

SCALE @ A3: 1:100

PG NO: 06

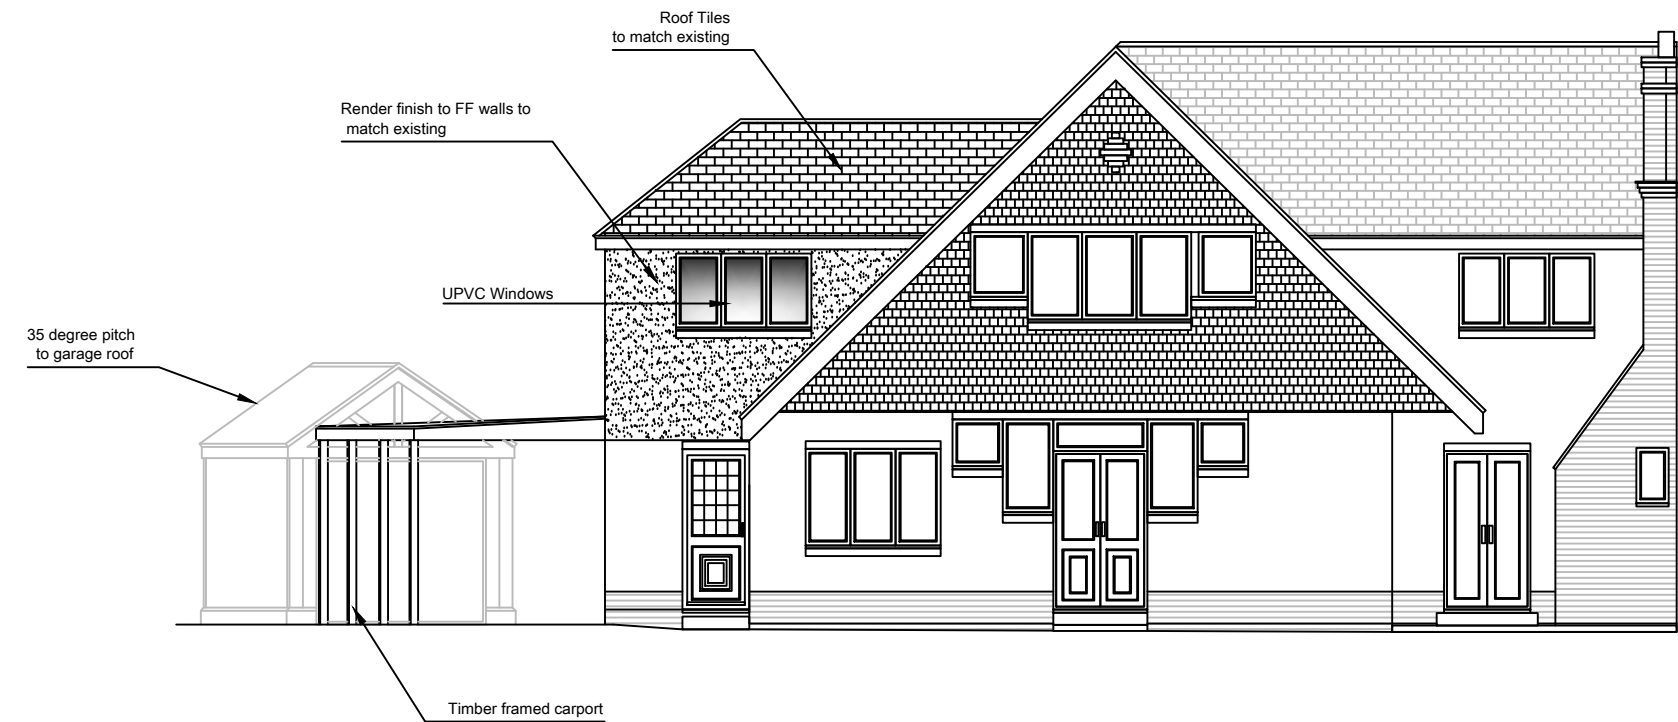

Front Elevation

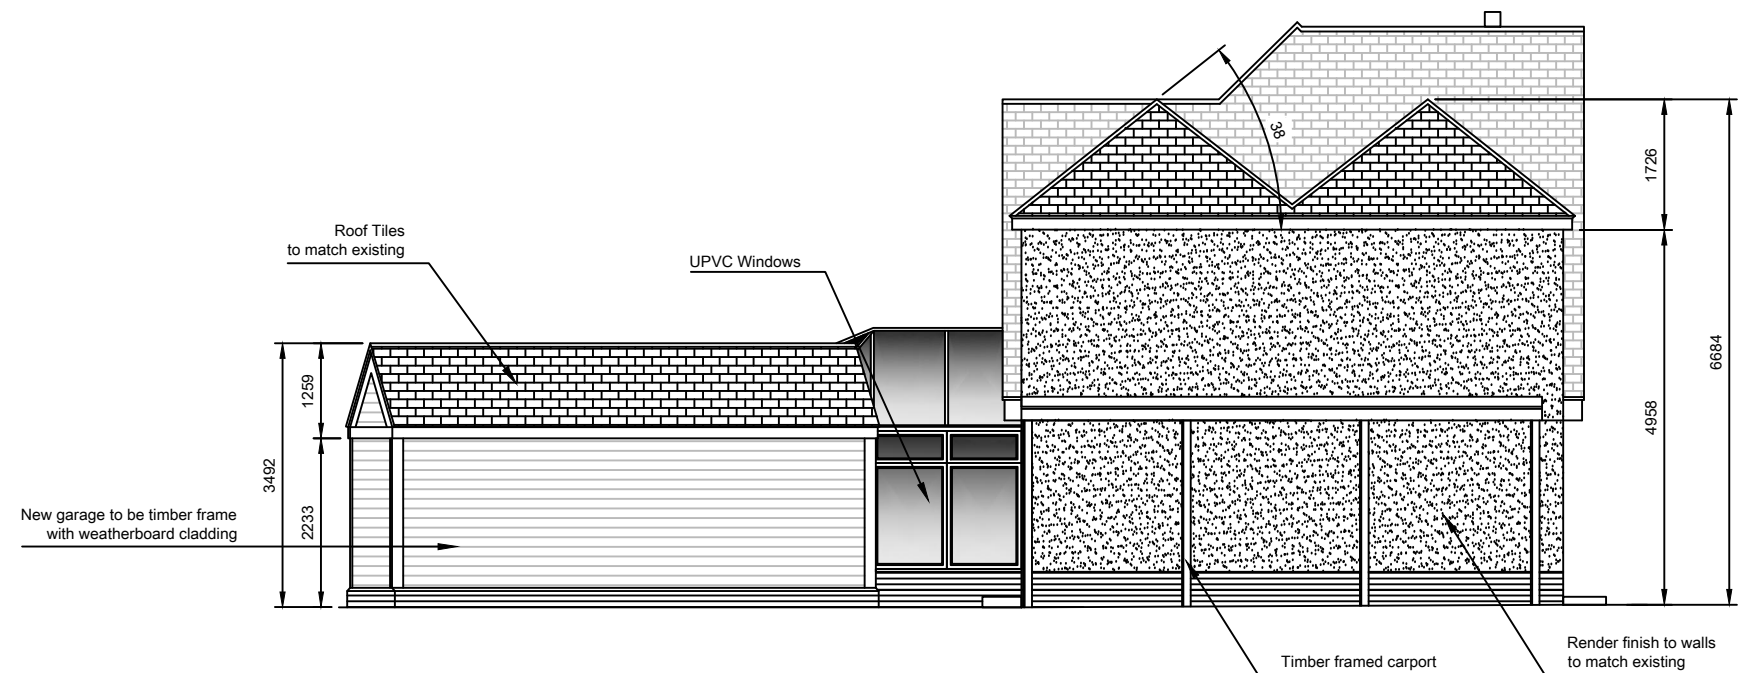


Left Side Elevation

Forum House
Stirling Rd
Chichester
PO19 7DN

NOTES

- 01 All new and existing building work dimensions are critical to the construction process.
- 02 All drawings are preliminary unless stated differently. Preliminary drawings and are not to be built or manufactured from.
- 03 This drawing is subject to copyright of **Architectural SERVICES** reproduction only with written authority.
- 04 Drawing dimensions and scales to be checked prior to commencement of work.
- 05 All structural work where mentioned on this drawing is subject to a qualified structural and civil engineer calculations before building work commences.
- 06 These plans may be subject to "Planning & Building Regulation Approval" or any other statute in law before the commencement of building works.
- 07 All materials to match existing unless otherwise stated.

 

Proposed Elevations 2

VANESSA AND CLIVE MILLS,
14 CRESCENTA WALK,
BOGNOR REGIS,
PO21 2XS

DRAFT 2a - 03.12.13

CLIENT NO:


DRAWN:

JOB NO:


DATE:
20.11.13

SCALE @ A3: 1:100

PG NO: 07

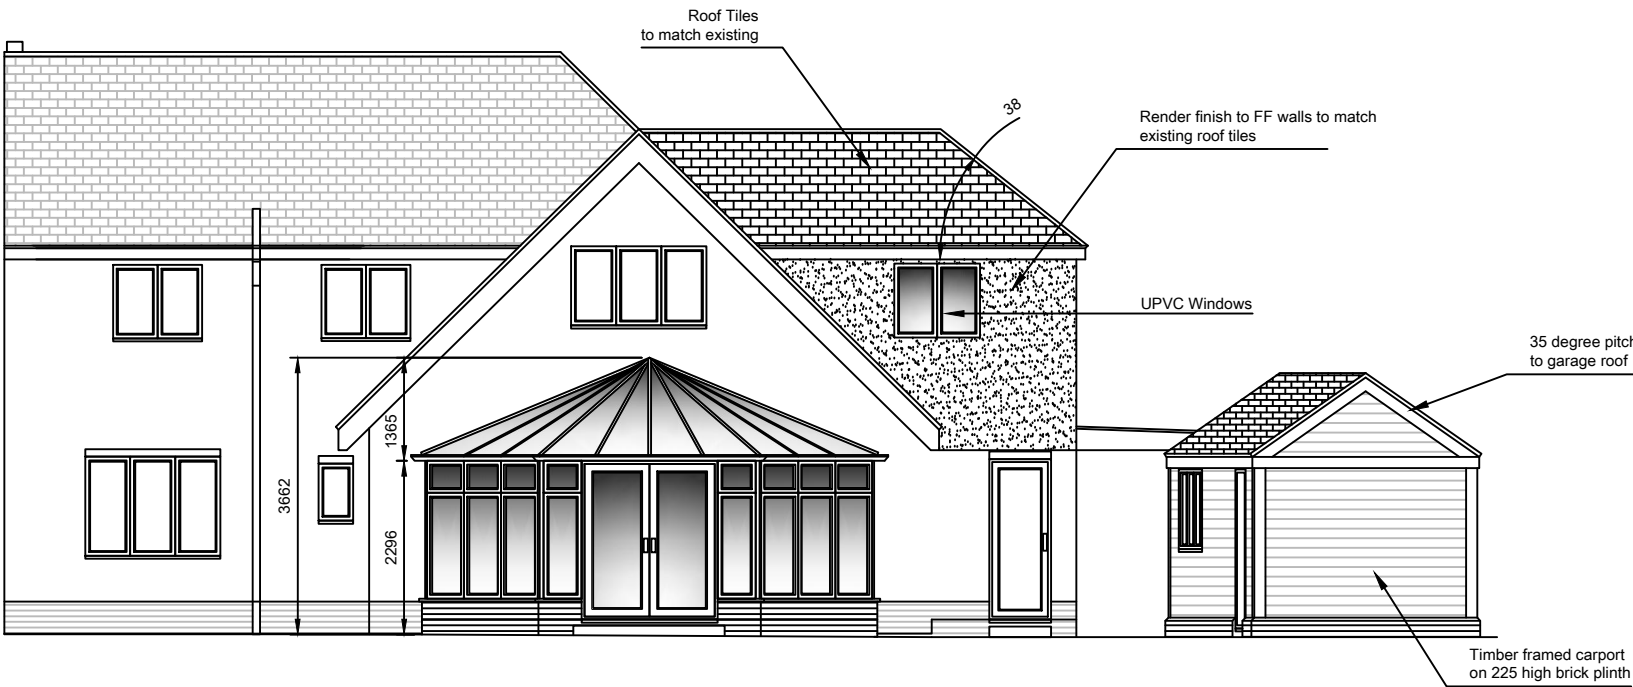

Rear Elevation

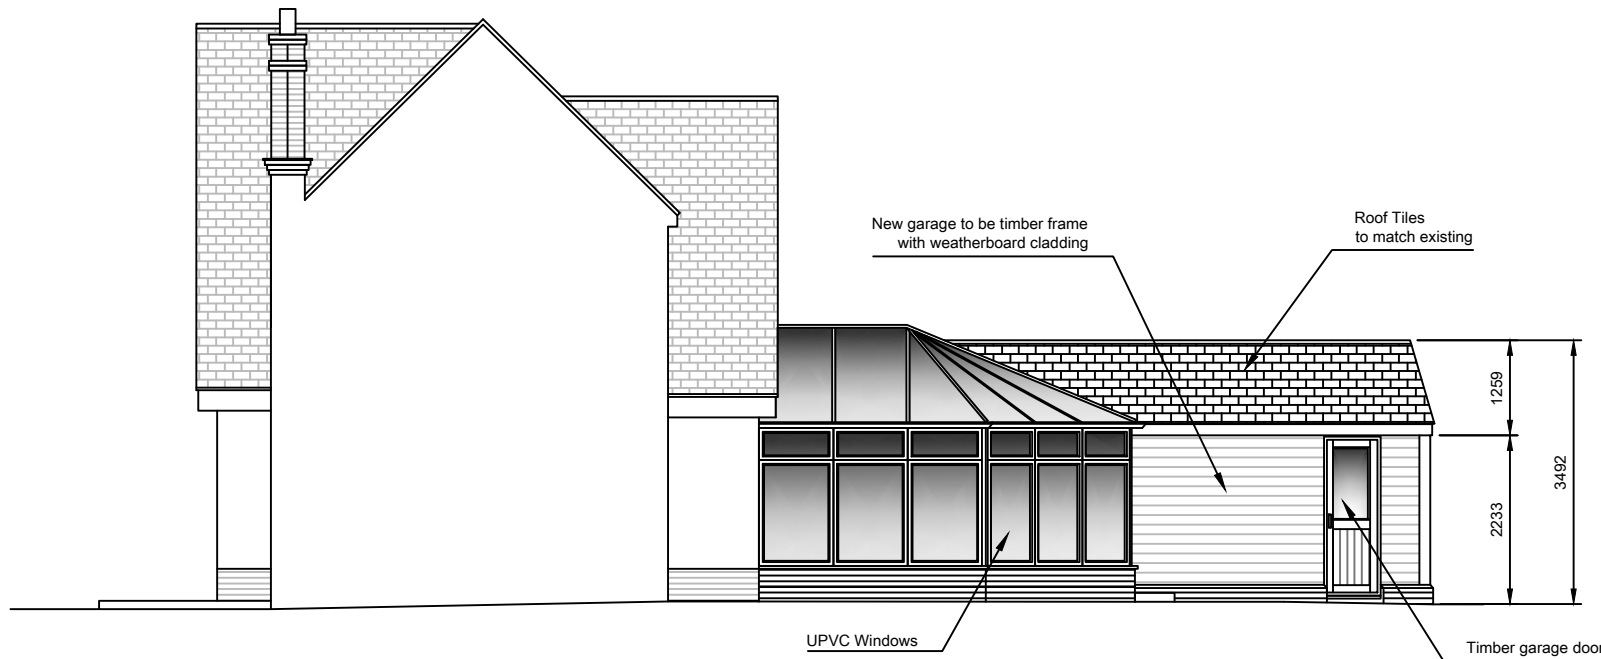

Right Side Elevation


Architectural Services

01243 767440

Forum House
Stirling Rd
Chichester
PO19 7DN

NOTES

- 01 All new and existing building work dimensions are critical to the construction process.
- 02 All drawings are preliminary unless stated differently. Preliminary drawings and are not to be built or manufactured from.
- 03 This drawing is subject to copyright of **Architectural SERVICES** reproduction only with written authority.
- 04 Drawing dimensions and scales to be checked prior to commencement of work.
- 05 All structural work where mentioned on this drawing is subject to a qualified structural and civil engineer calculations before building work commences.
- 06 These plans may be subject to "Planning & Building Regulation Approval" or any other statute in law before the commencement of building works.
- 07 All materials to match existing unless otherwise stated.

 

Location Plan

VANESSA AND CLIVE MILLS,
14 CRESCENTA WALK,
BOGNOR REGIS,
PO21 2XS

DRAFT 1a - 20.11.13

CLIENT NO:

DRAWN:

JOB NO:

DATE:
20.11.13

SCALE @ A3: SHOWN

PG NO: 08

