



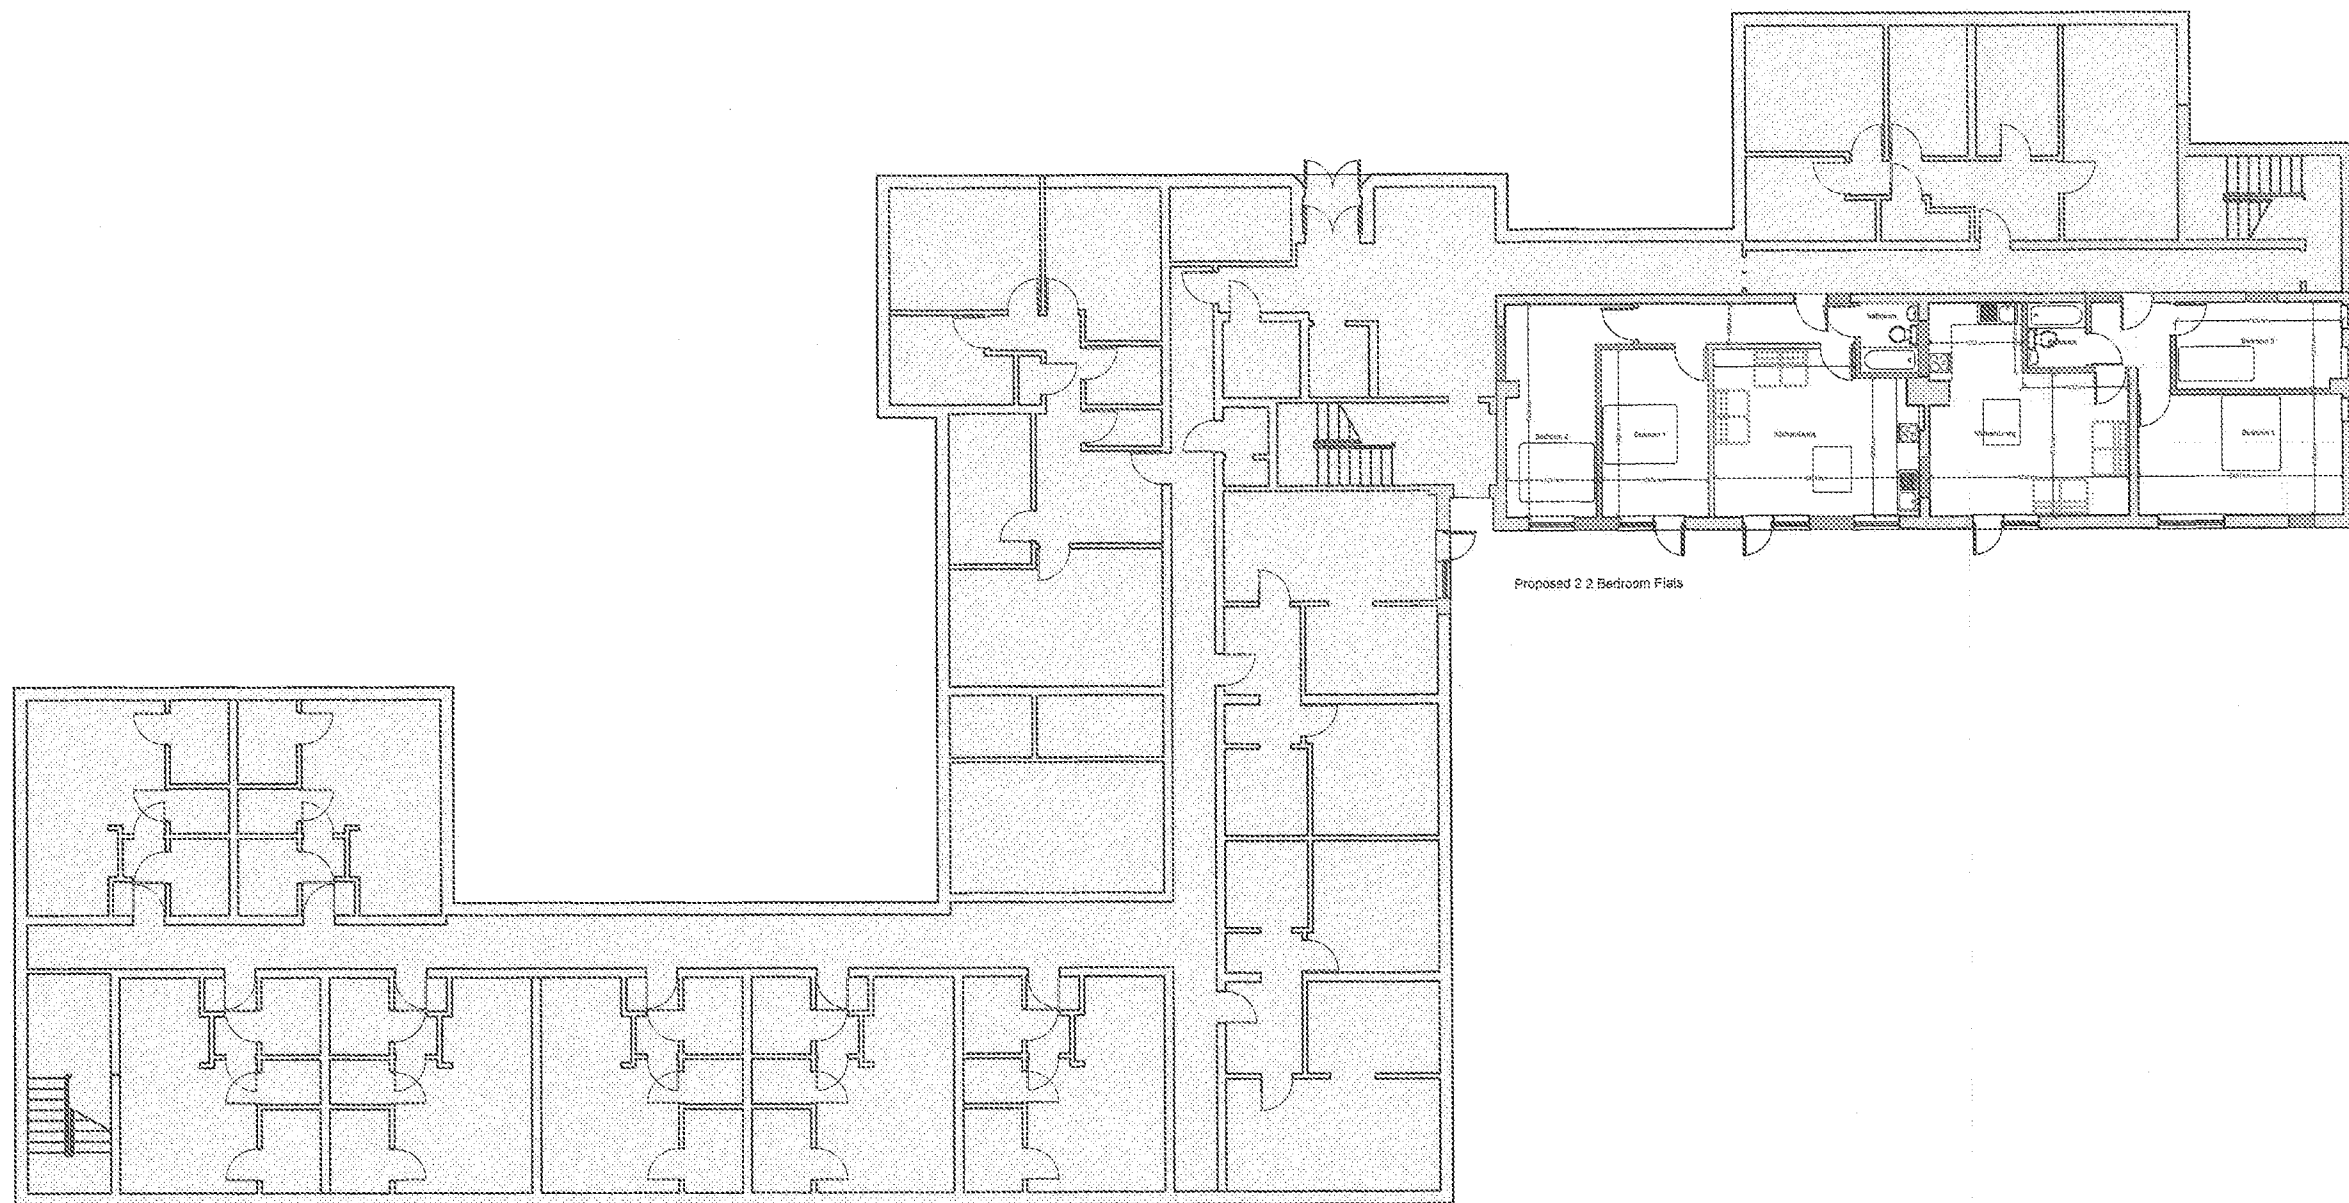

Ground Floor Plan Proposed

 

Bickleys Court Richmond Avenue Bognor Regis

Proposed 2 Bedroom Units
Scale: 1:200