


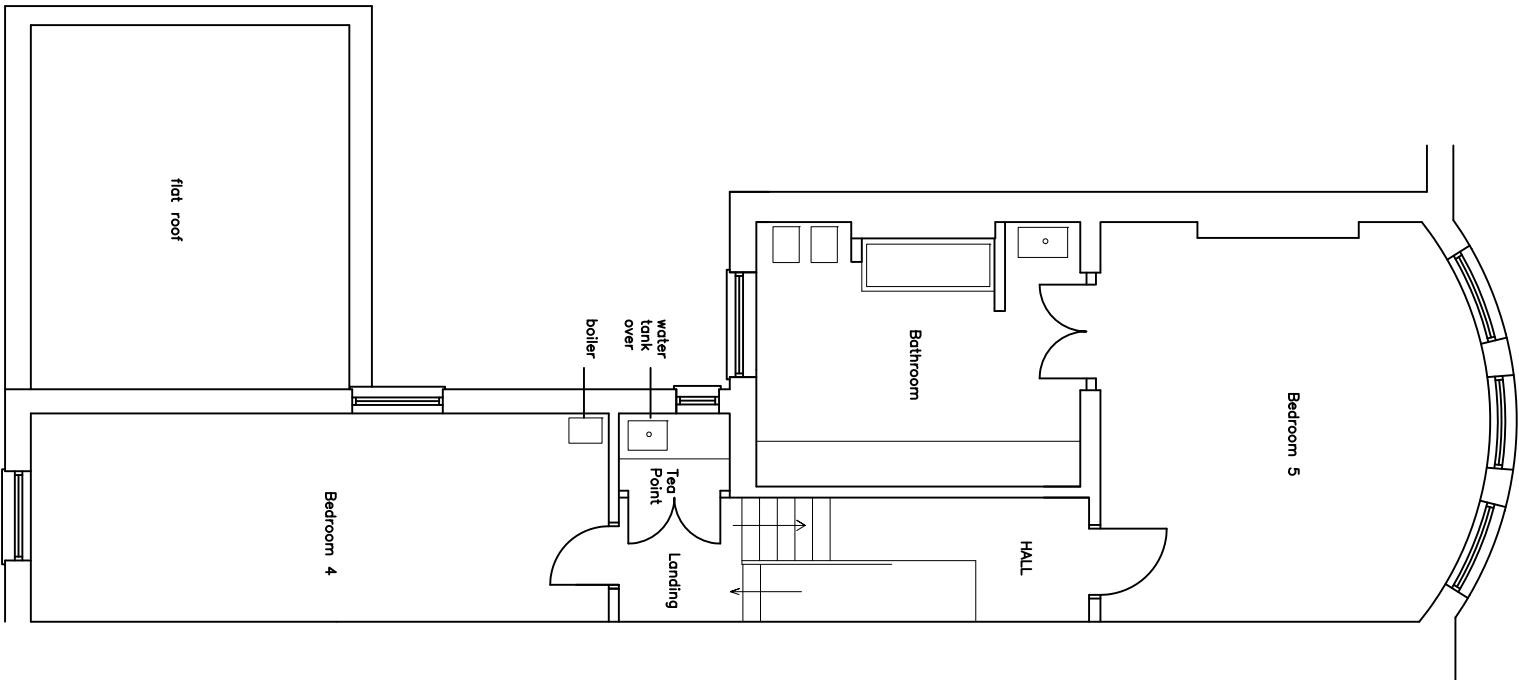
 


 

SECOND FLOOR PLAN AS EXISTING

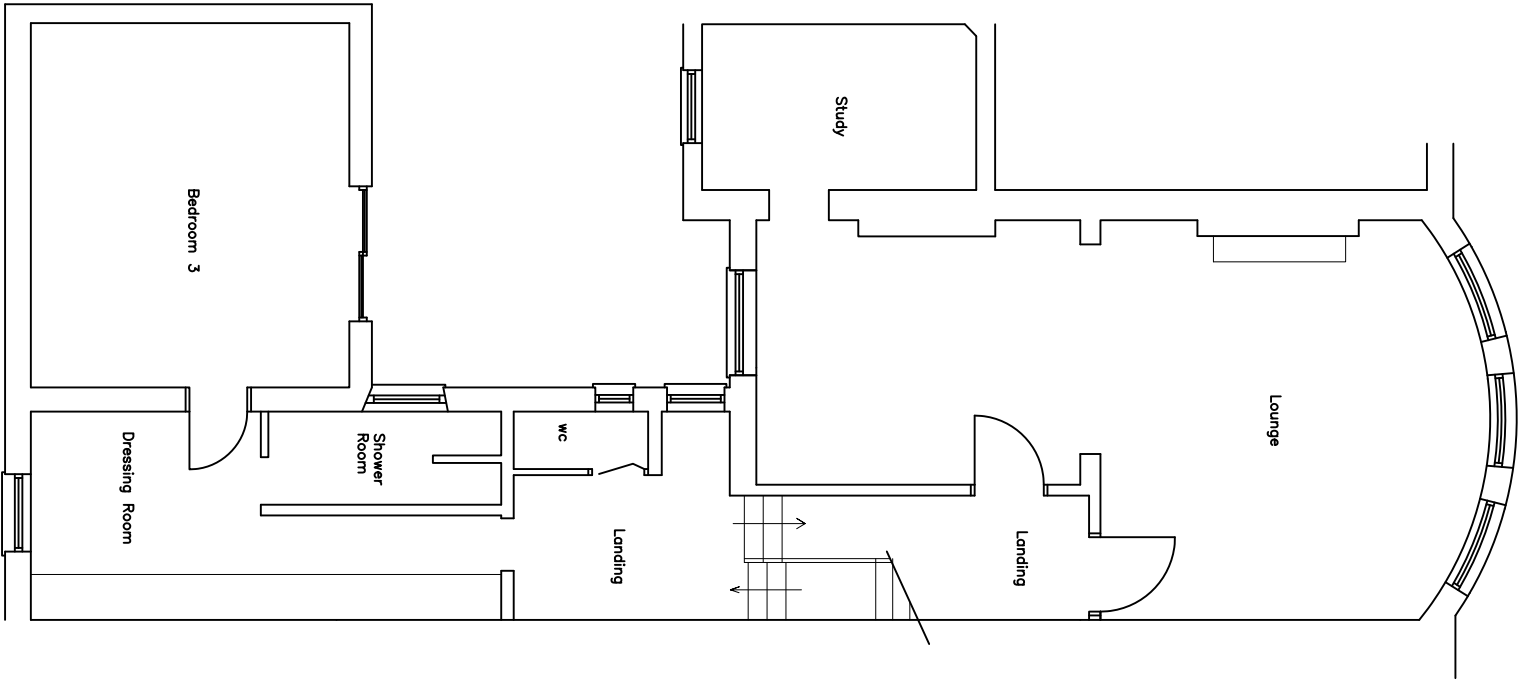

FIRST FLOOR PLAN AS EXISTING

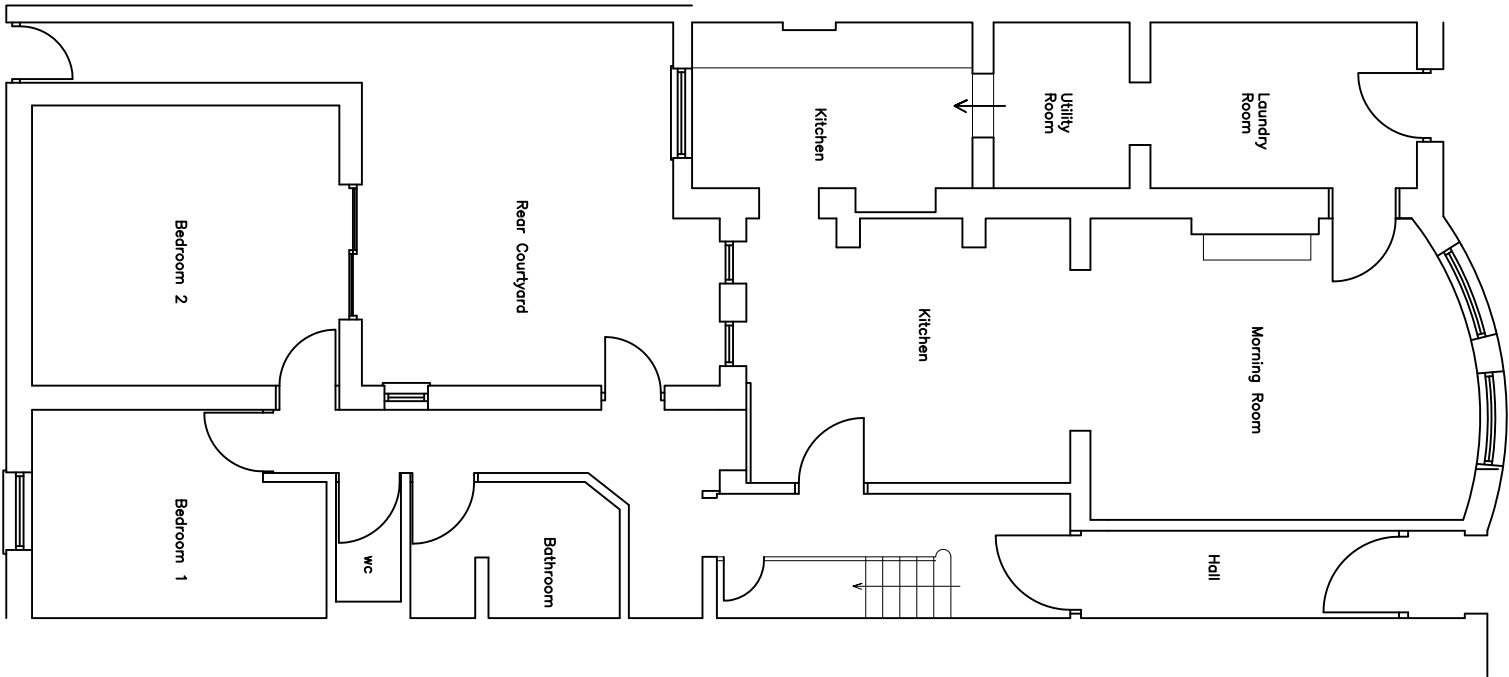

GROUND FLOOR PLAN AS EXISTING

COOMBS DAVIES BICKLEY Architects		43 STROUD ROAD LONDON SW19 8DQ Tel/Fax : 020 8947 8625		Project	ALTERATIONS TO 3 MARINE PARADE BOGNOR REGIS PO21 2LT		Drawing Title	EXISTING PLANS		Scale	1:100	Drawing No.	3MAR.P1.01	Revision:	Date	Nov 2014
--	--	---	--	---------	--	--	---------------	----------------	--	-------	-------	-------------	------------	-----------	------	----------