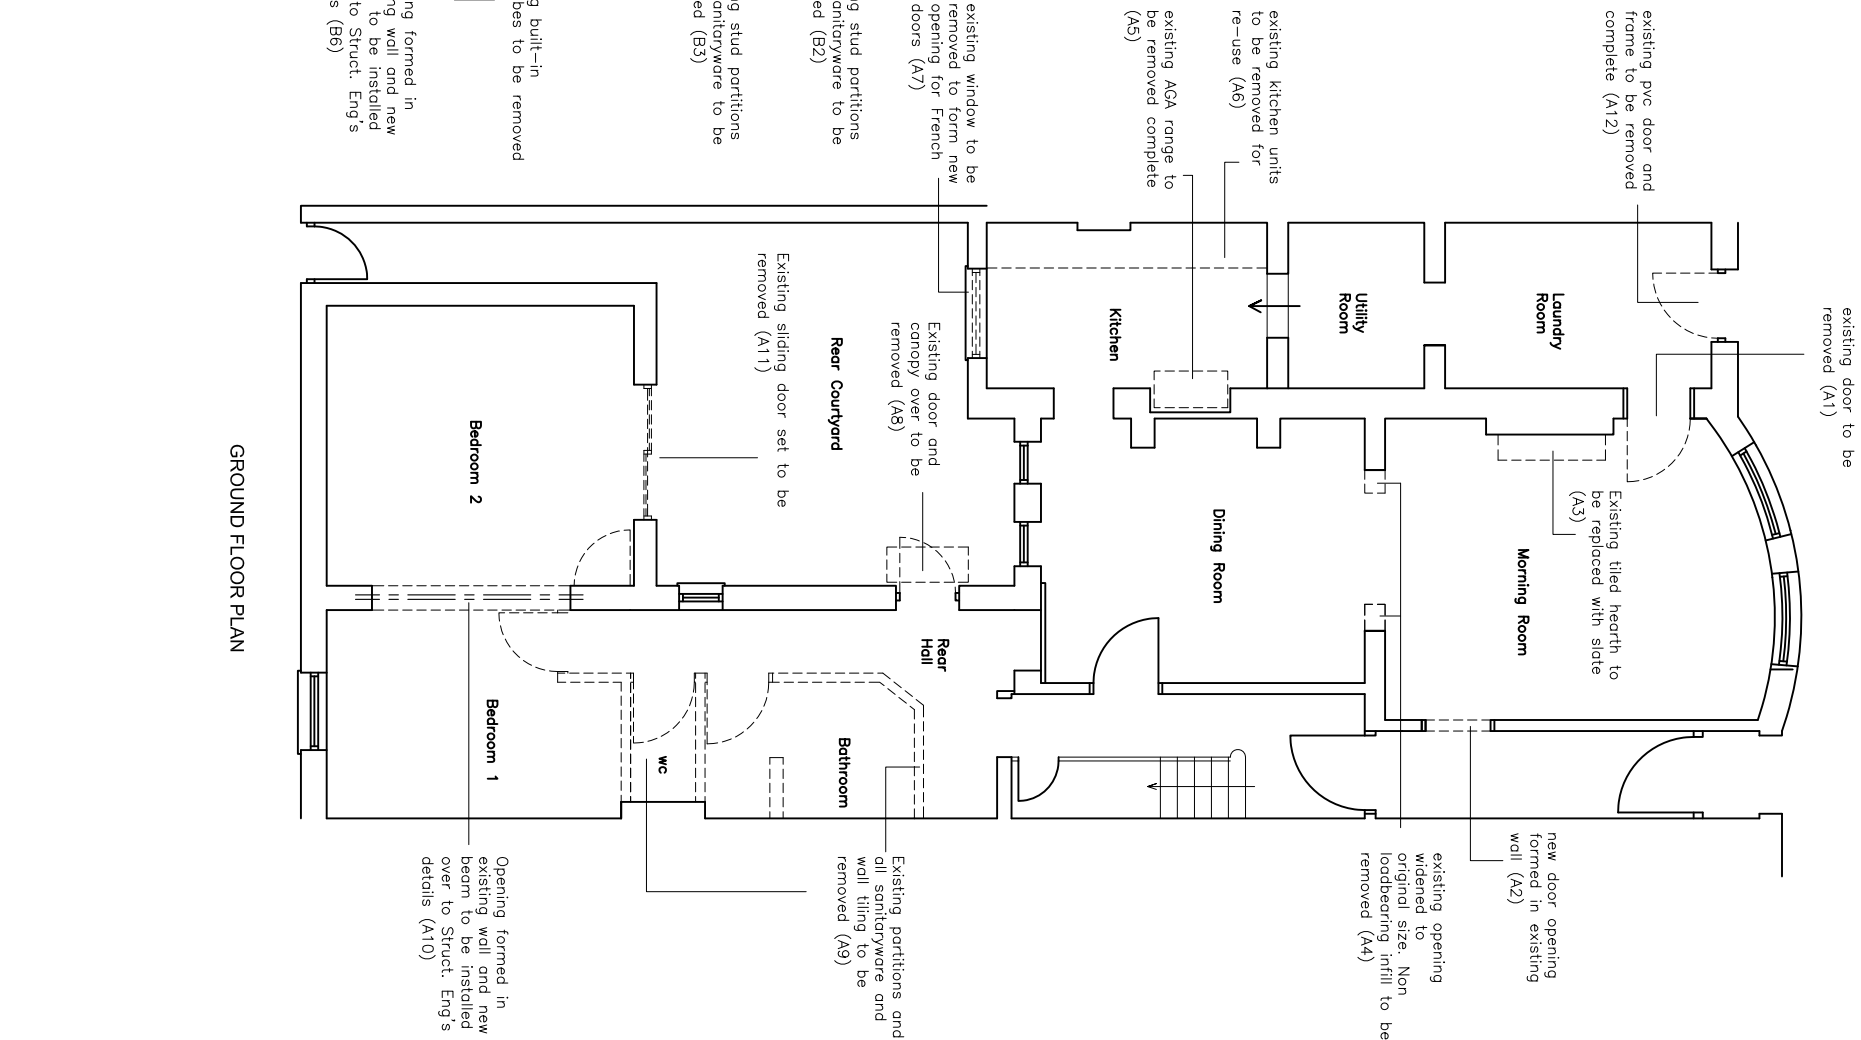
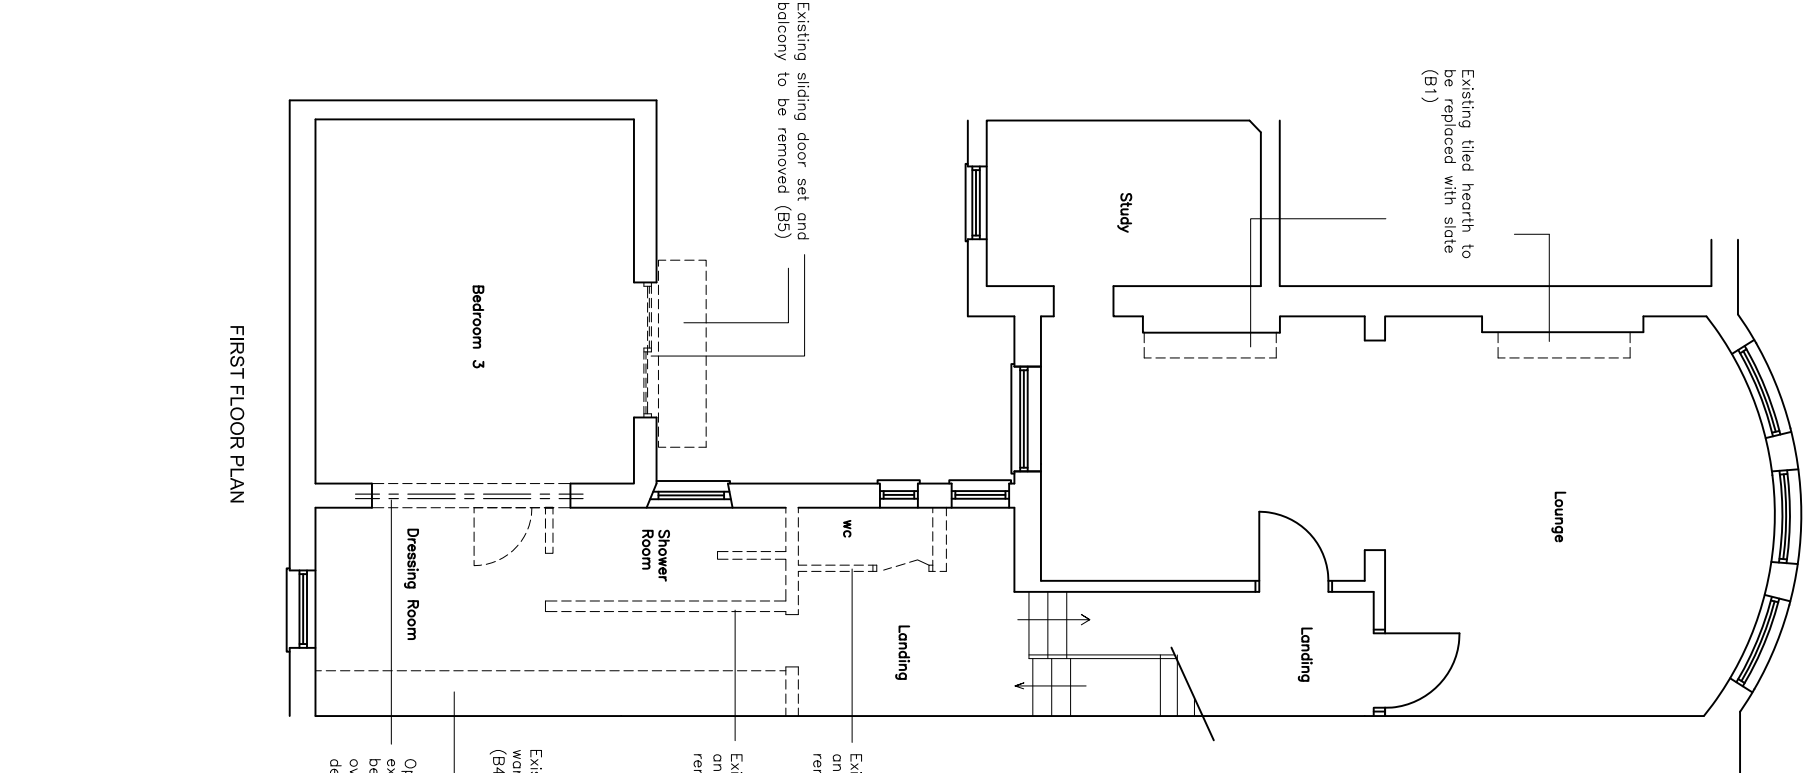
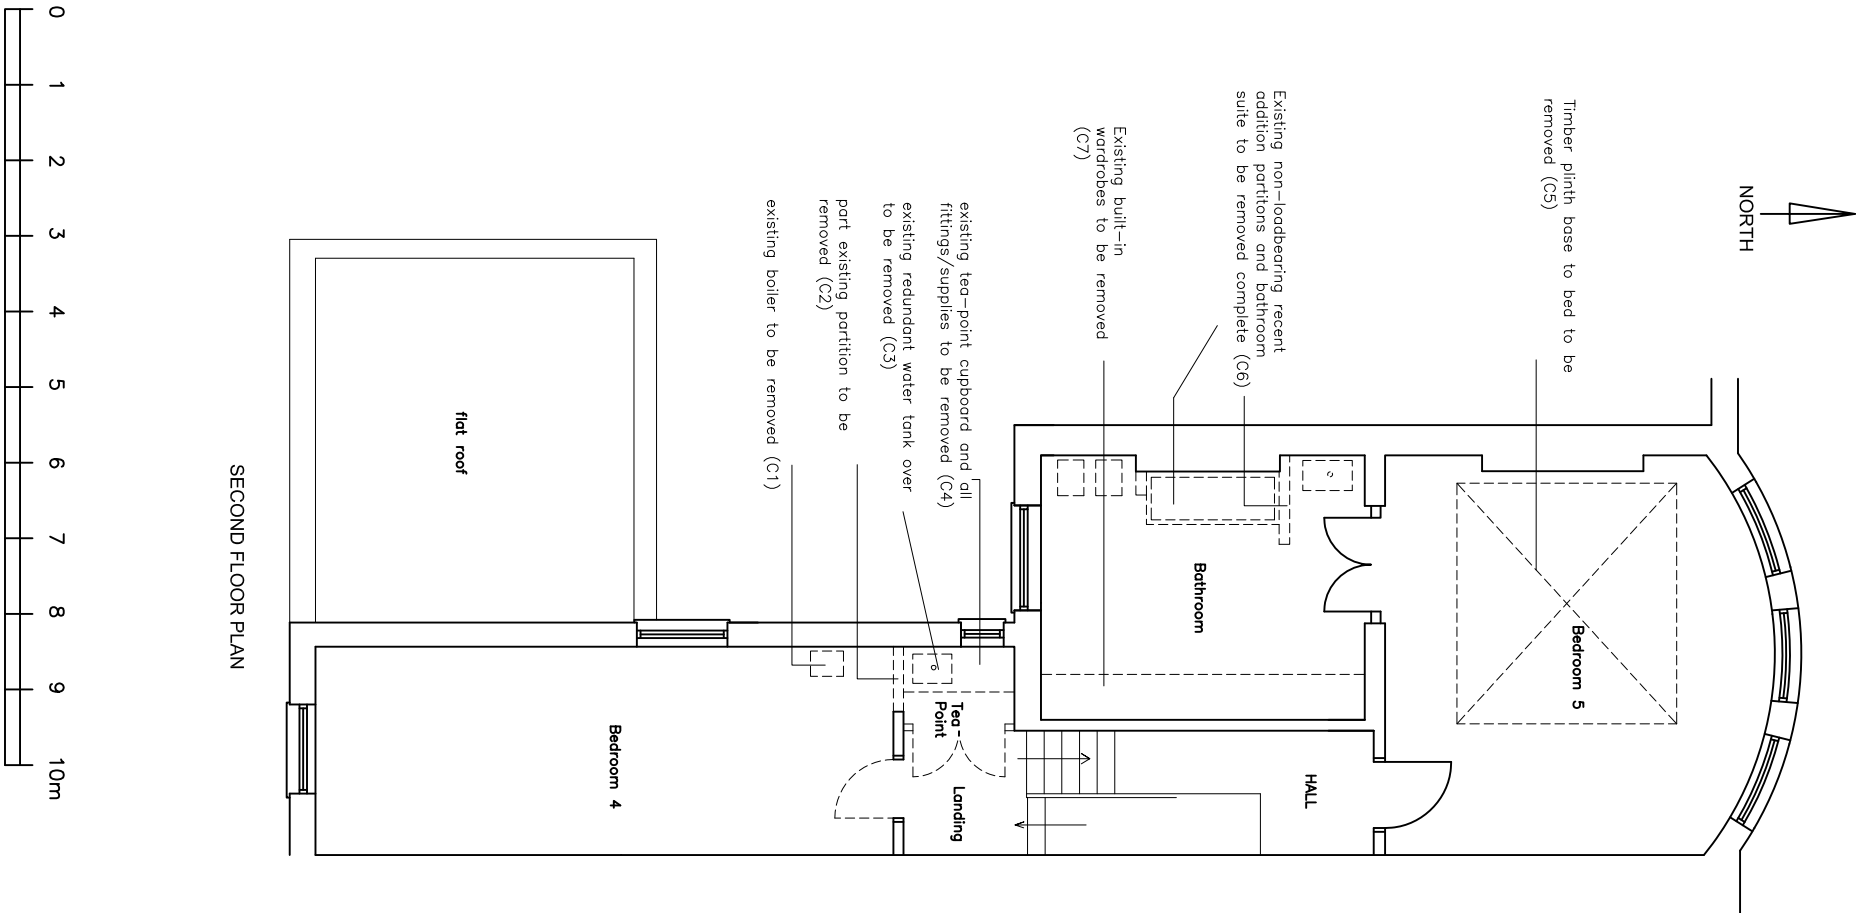


SECOND FLOOR PLAN

FIRST FLOOR PLAN

GROUND FLOOR PLAN

COOMBS DAVIES BICKLEY Architects	43 STROUD ROAD LONDON SW19 8DQ Tel/Fax : 020 8947 8625	Project ALTERATIONS TO 3 MARINE PARADE BOGNOR REGIS	Drawing Title EXISTING PLANS SHOWING PROPOSED STRIPPING OUT AND DEMOLITIONS	Scale 1:100	Drawing No. 3MAR.P1.02		Date Nov 2014
					Revision:		