


NOTE:
All electrical and heating/plumbing services to be replaced throughout the dwelling.
New drainage services to be installed to suit new bathroom, shower room and wc layouts
State roofs to be repaired
All existing windows to be overhauled, stripped and redecorated

 


SECOND FLOOR PLAN AS PROPOSED

FIRST FLOOR PLAN AS PROPOSED

GROUND FLOOR PLAN AS PROPOSED

NOTE: See also Sections / Elevations on Drawing no. 33MAR.P1.04

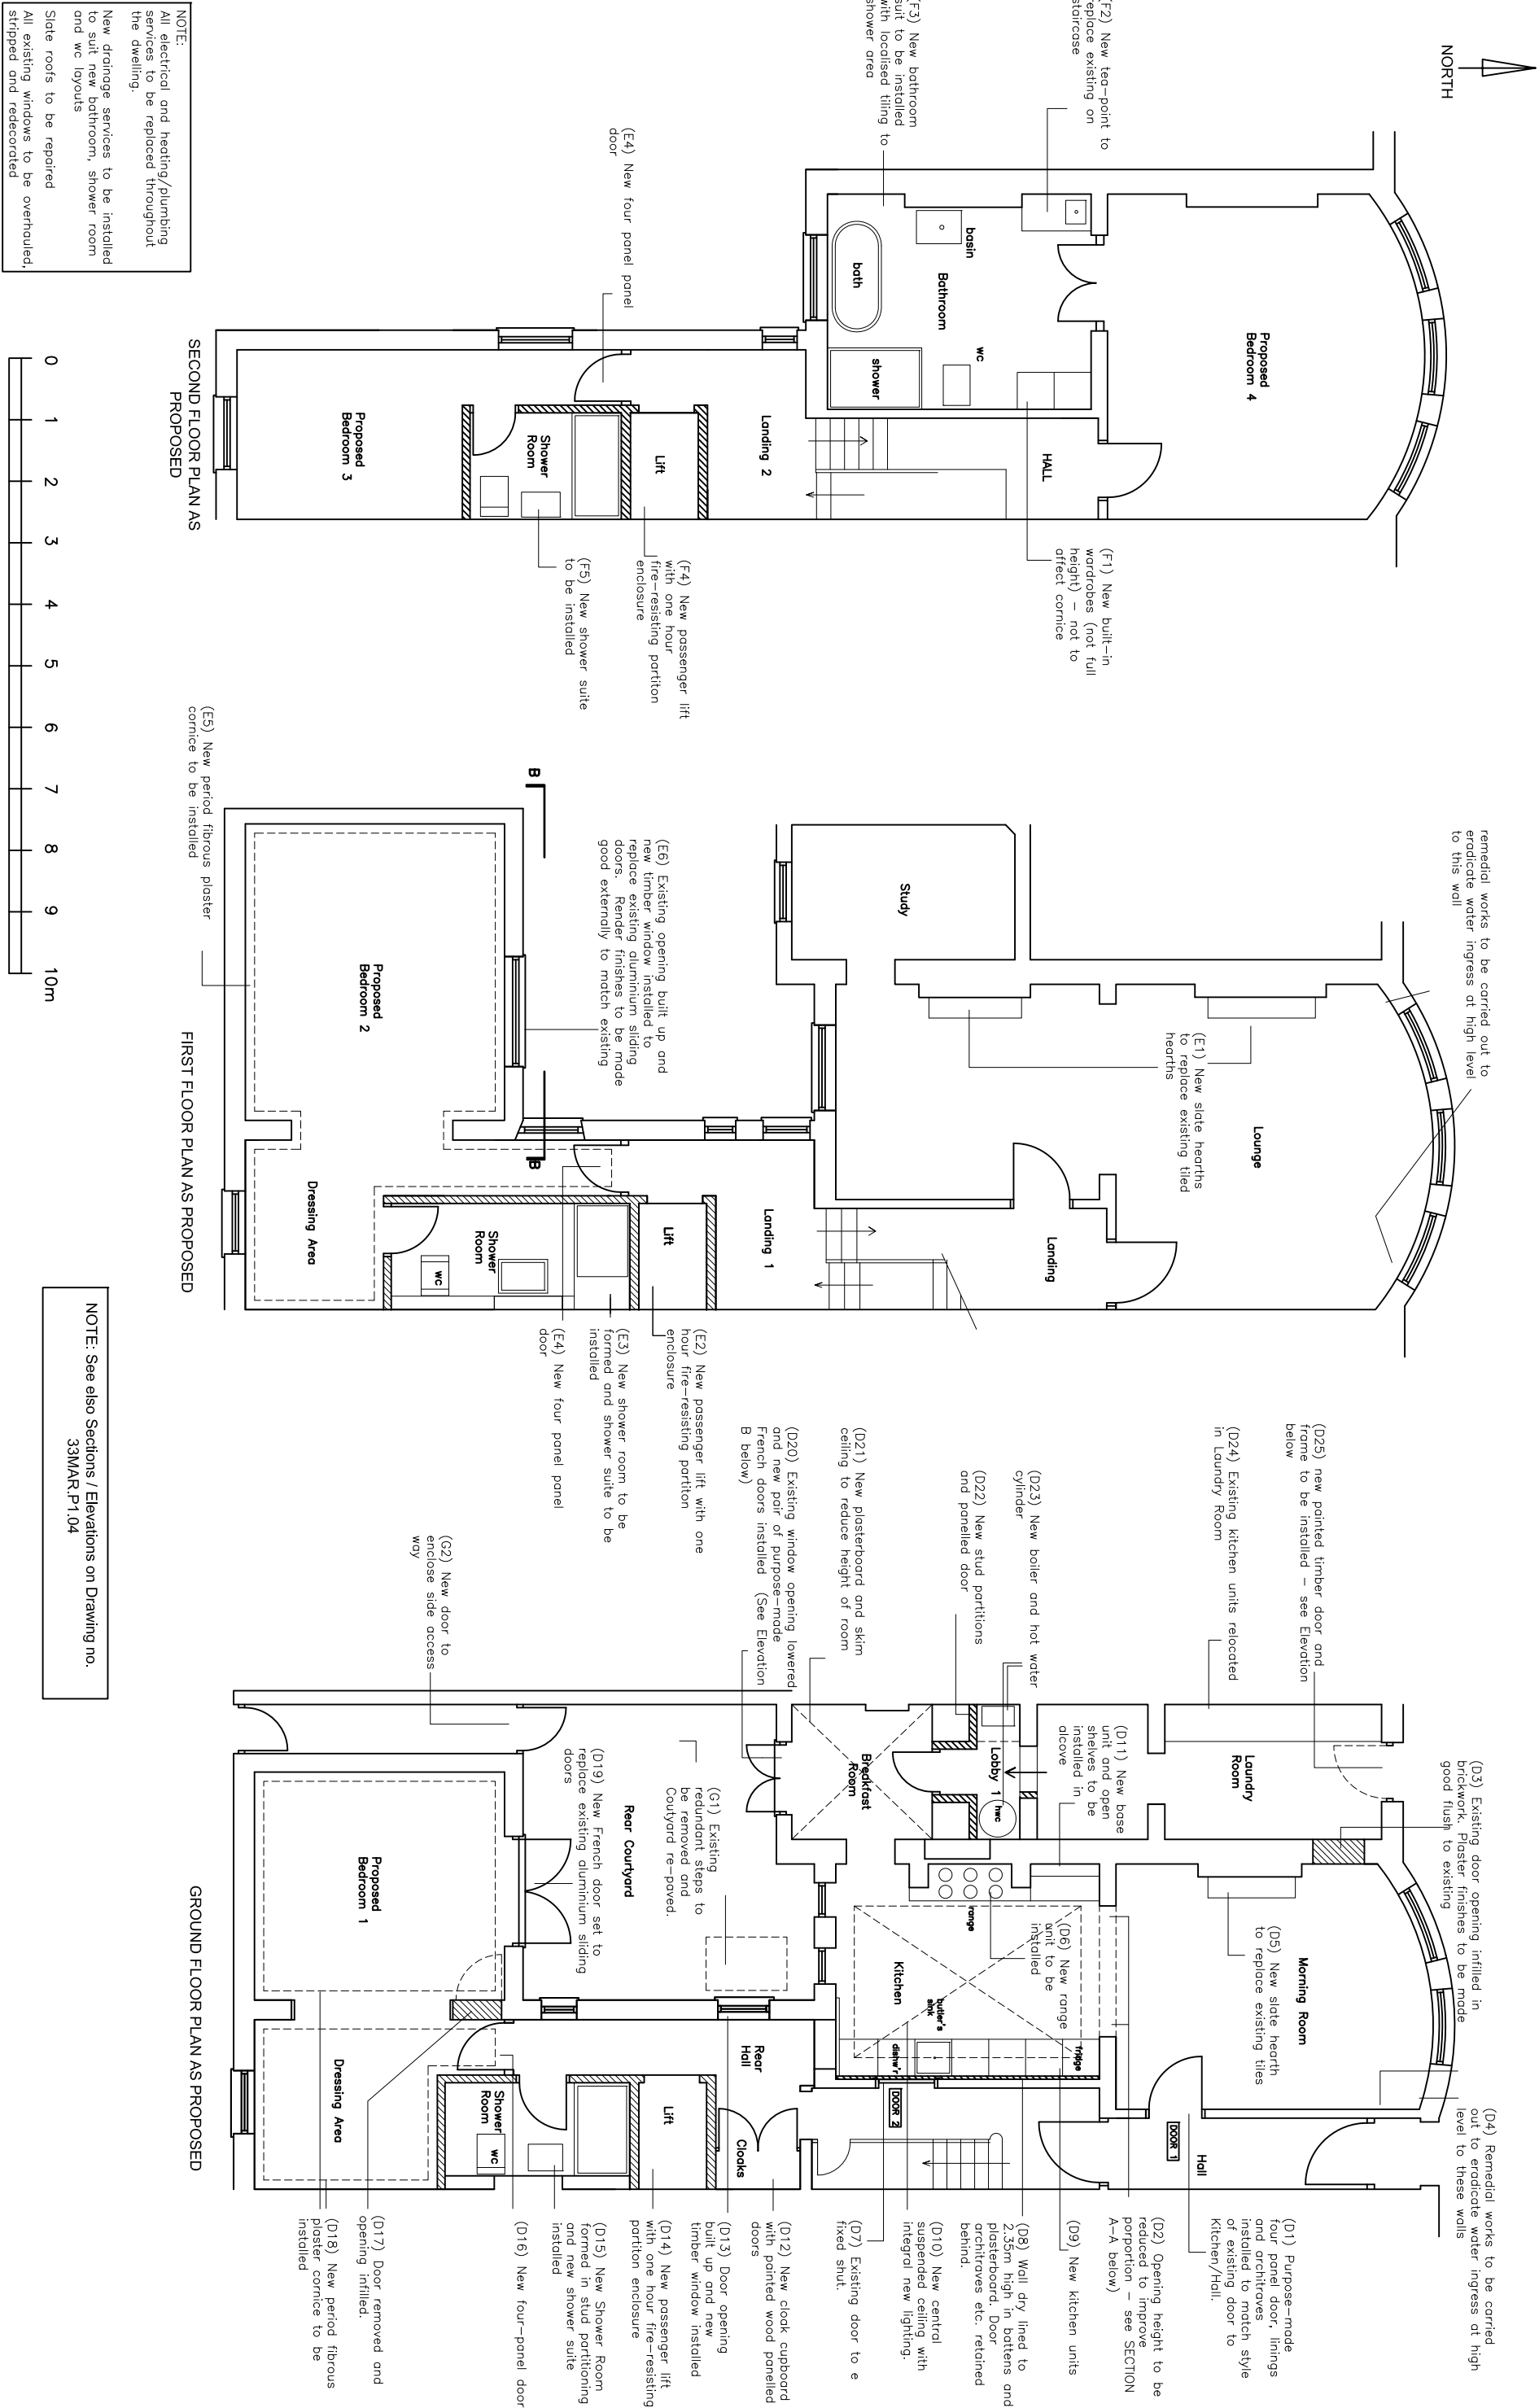

COOMBS DAVIES BICKLEY
Architects

43 STROUD ROAD
LONDON
SW19 8DQ
Tel/Fax : 020 8947 8625

Project

ALTERATIONS TO
3 MARINE PARADE
BOGNOR REGIS

Drawing Title

PROPOSED PLANS

Scale

1:100

Drawing No.

3MAR.P1.03

Revision:

Dtce

Nov
2014