



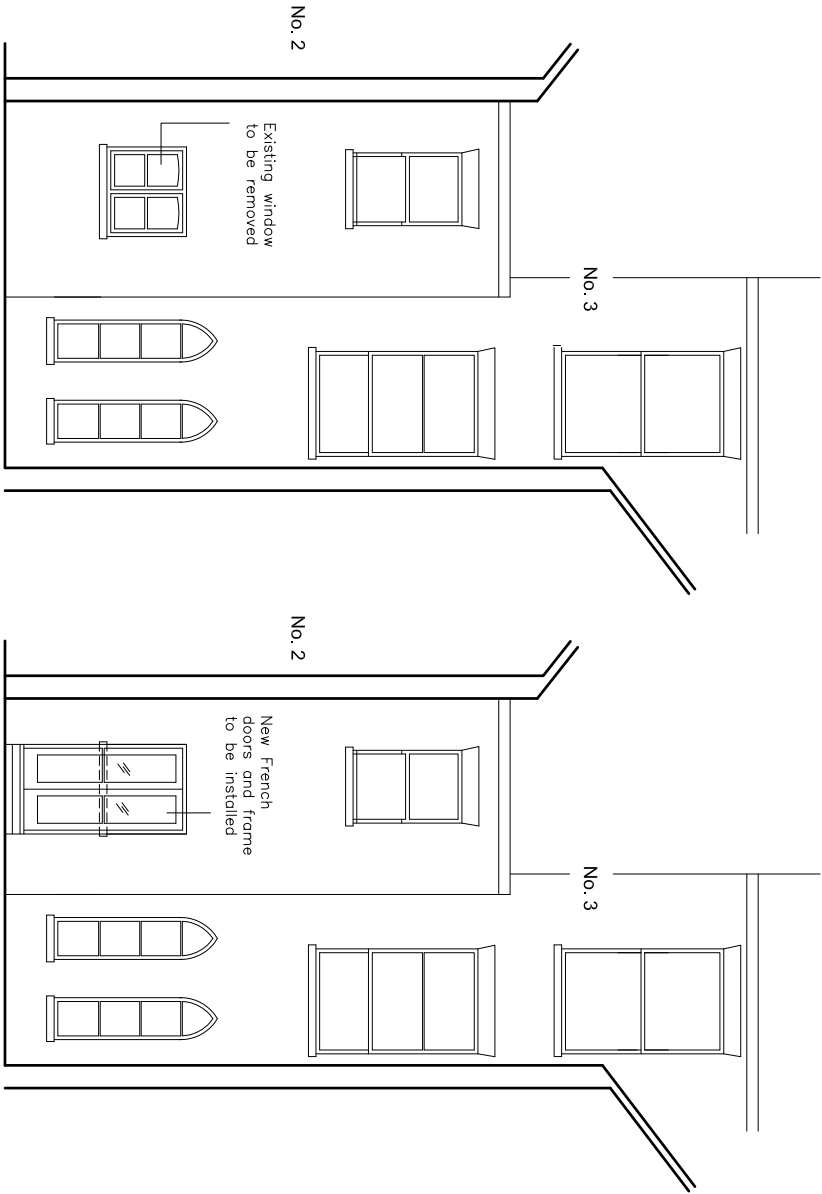



SECTION / ELEVATION D-D AS EXISTING

SECTION / ELEVATION D-D AS PROPOSED

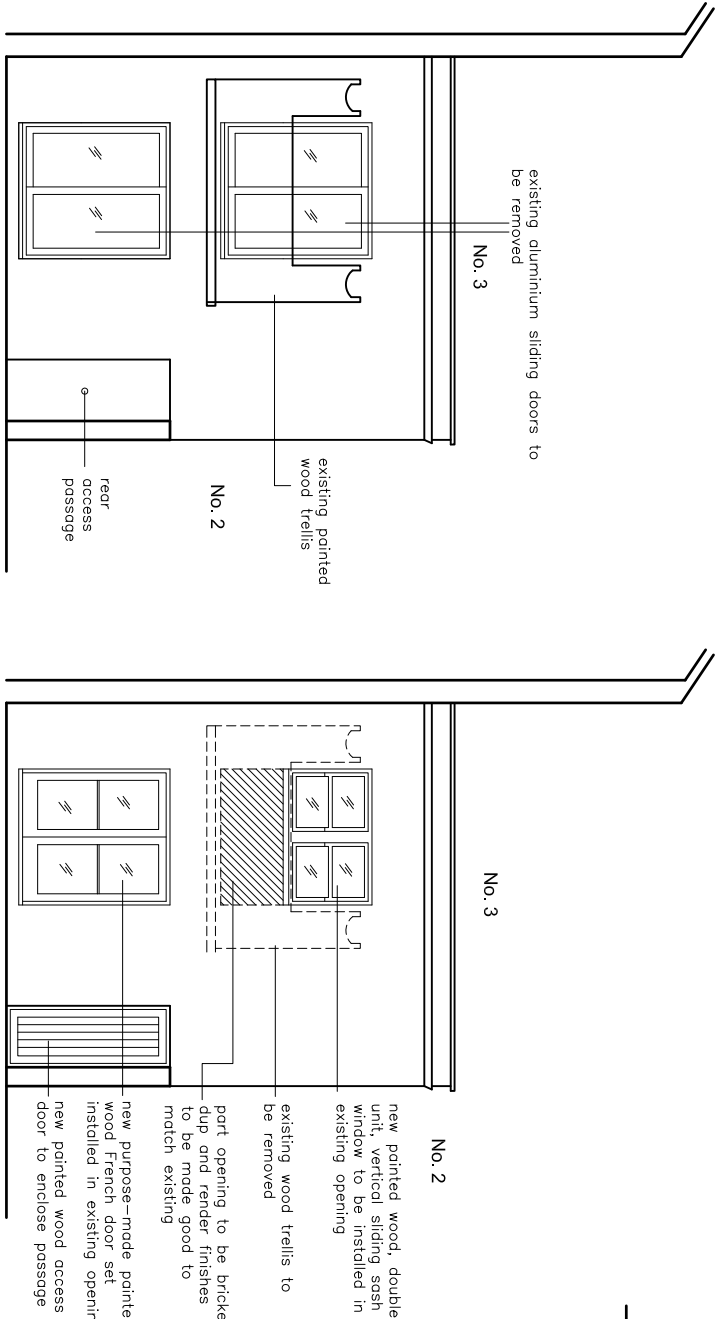


SECTION / ELEVATION C-C AS EXISTING

SECTION / ELEVATION C-C AS PROPOSED

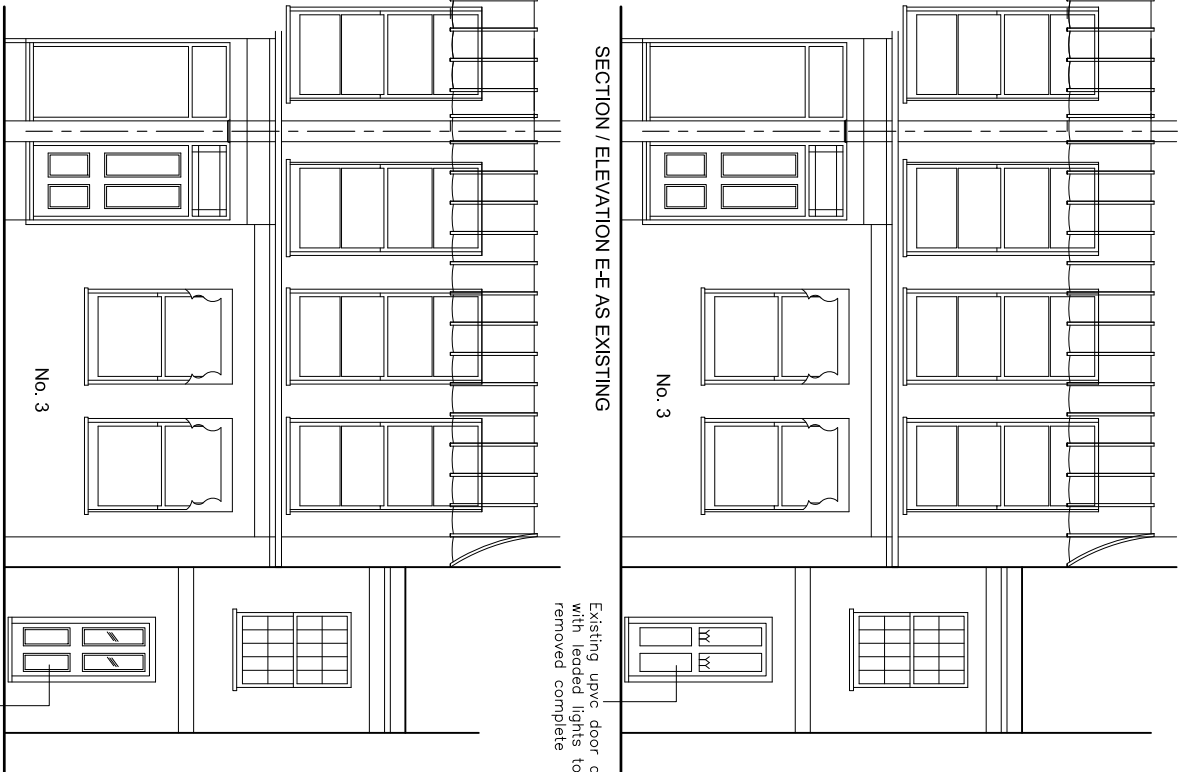 


SECTION / ELEVATION E-E AS EXISTING


SECTION / ELEVATION E-E AS PROPOSED

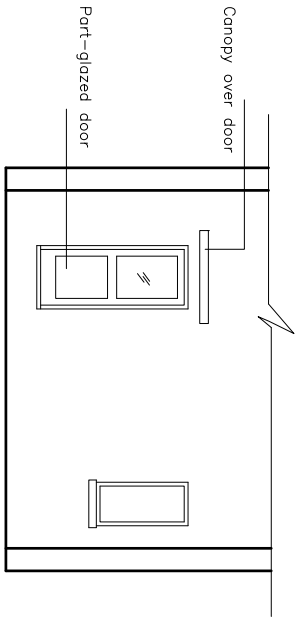


SECTION / ELEVATION B-B AS EXISTING

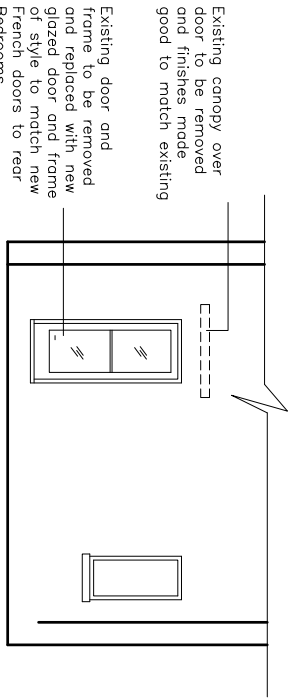

SECTION / ELEVATION B-B AS PROPOSED

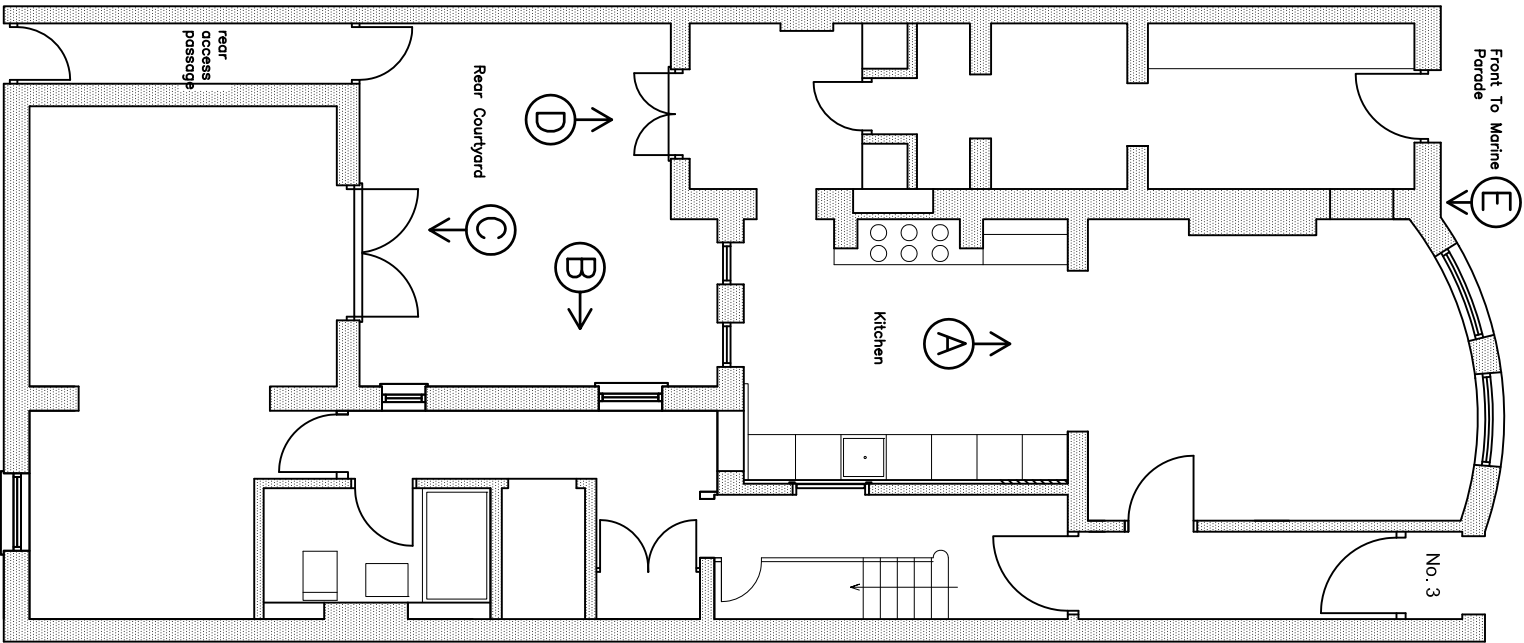

GROUND FLOOR PLAN AS PROPOSED

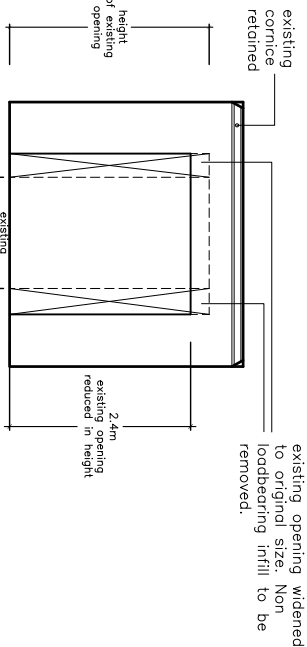

SECTION A-A

COOMBS DAVIES BICKLEY
Architects

43 STROUD ROAD
LONDON
SW19 8DQ
Tel/Fax : 020 8947 8625

Project

ALTERATIONS TO
3 MARINE PARADE
BOGNOR REGIS

Drawing Title

SECTIONS / ELEVATIONS SHOWING PROPOSED
ALTERATIONS

Scale

1:100

Drawing No.

3MAR.P1.04

Date

Nov
2014

Revision: