



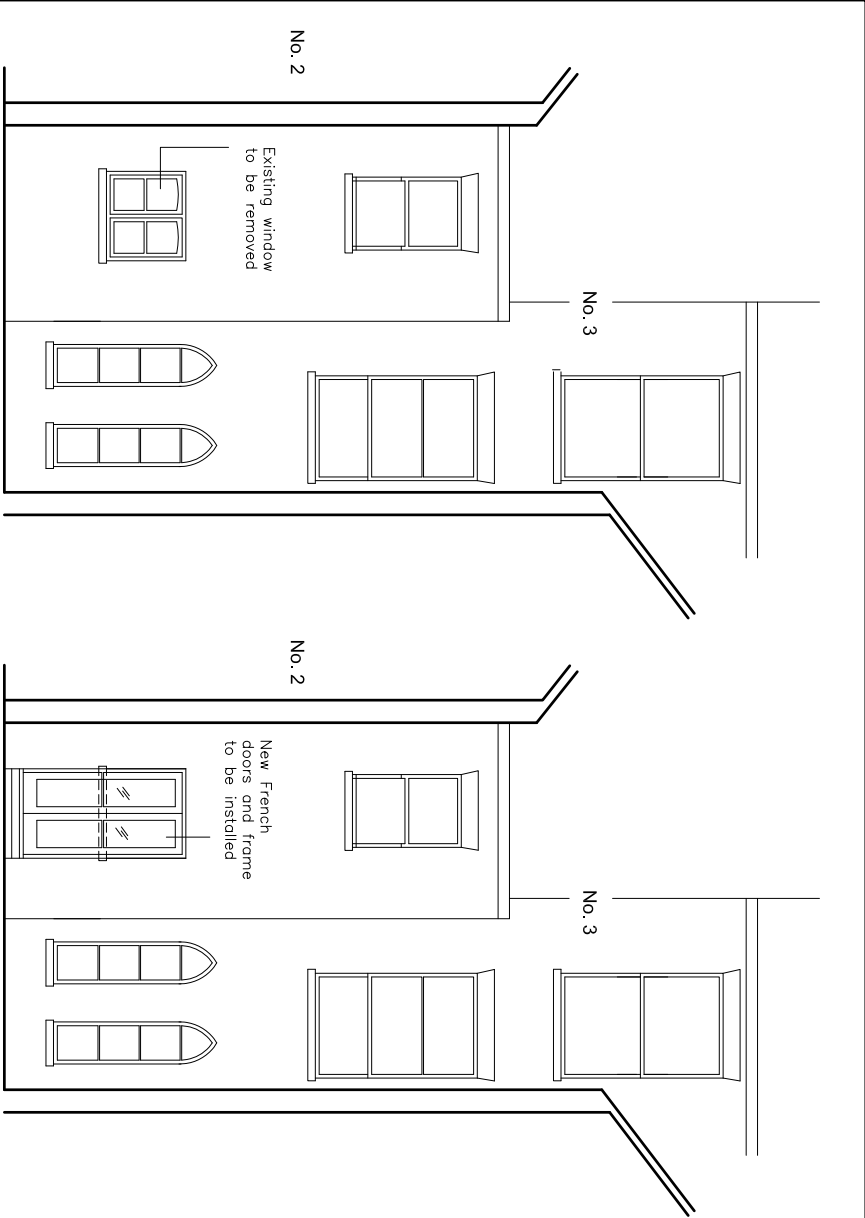



SECTION / ELEVATION D-D AS EXISTING

SECTION / ELEVATION D-D AS PROPOSED

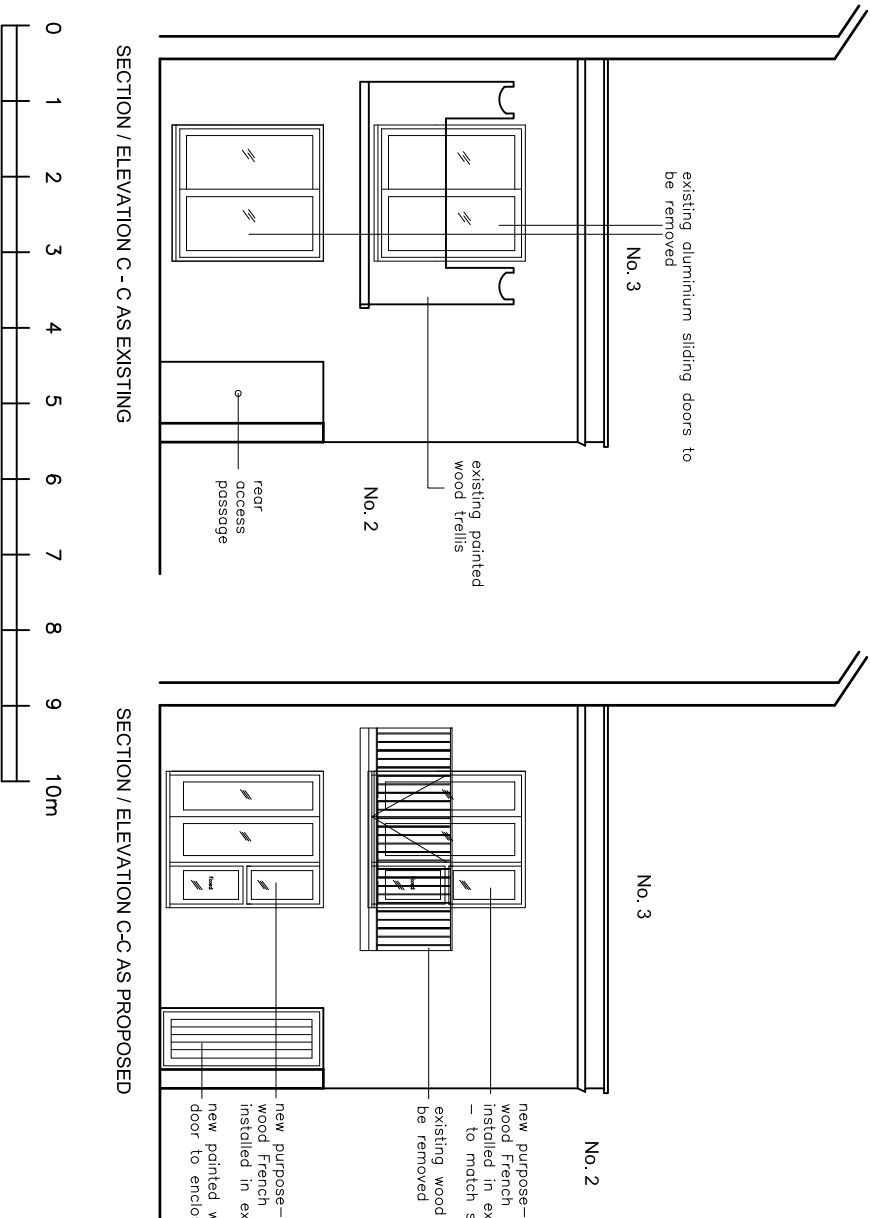


SECTION / ELEVATION C-C AS EXISTING

SECTION / ELEVATION C-C AS PROPOSED

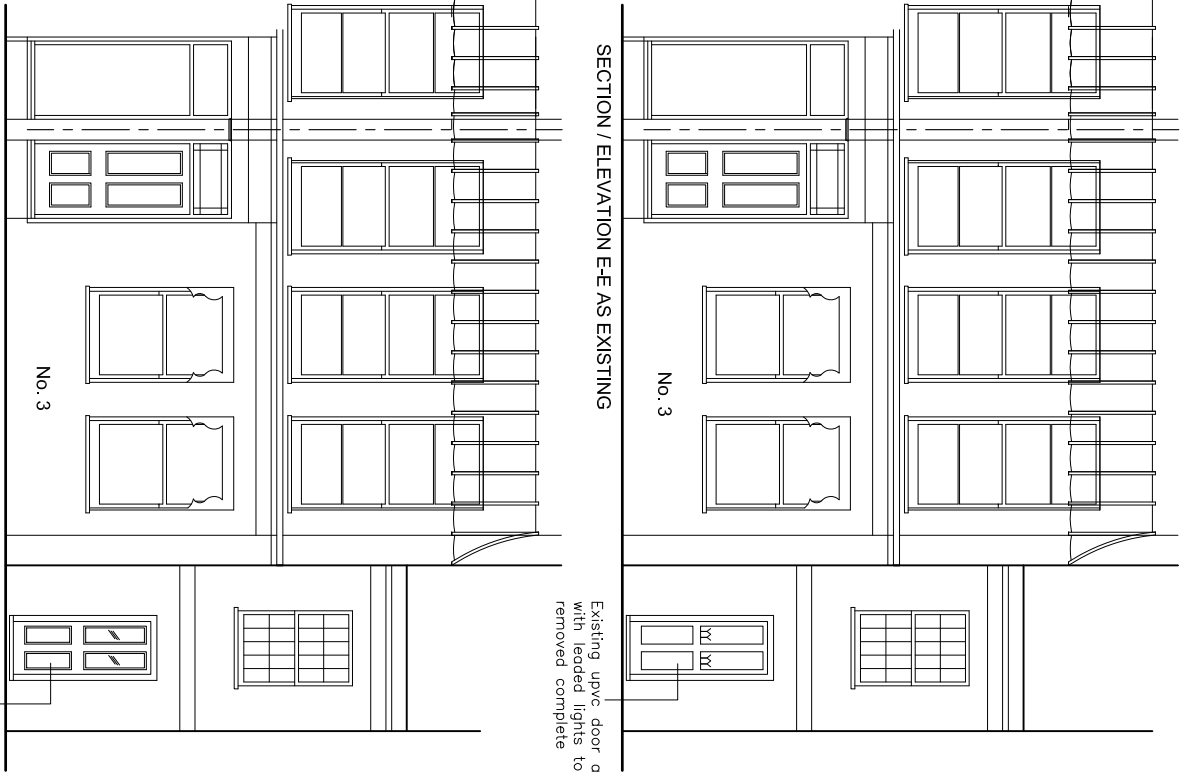 


SECTION / ELEVATION E-E AS EXISTING

SECTION / ELEVATION E-E AS PROPOSED

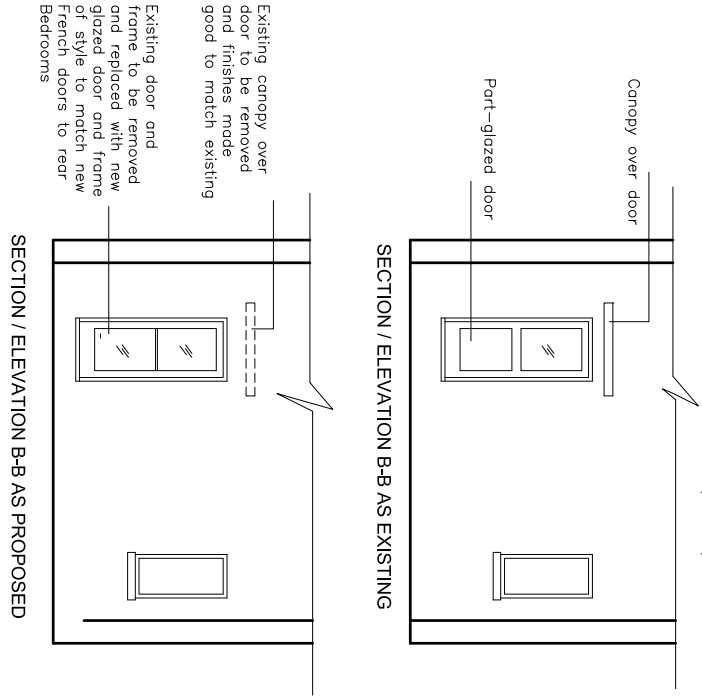


SECTION / ELEVATION B-B AS EXISTING

SECTION / ELEVATION B-B AS PROPOSED

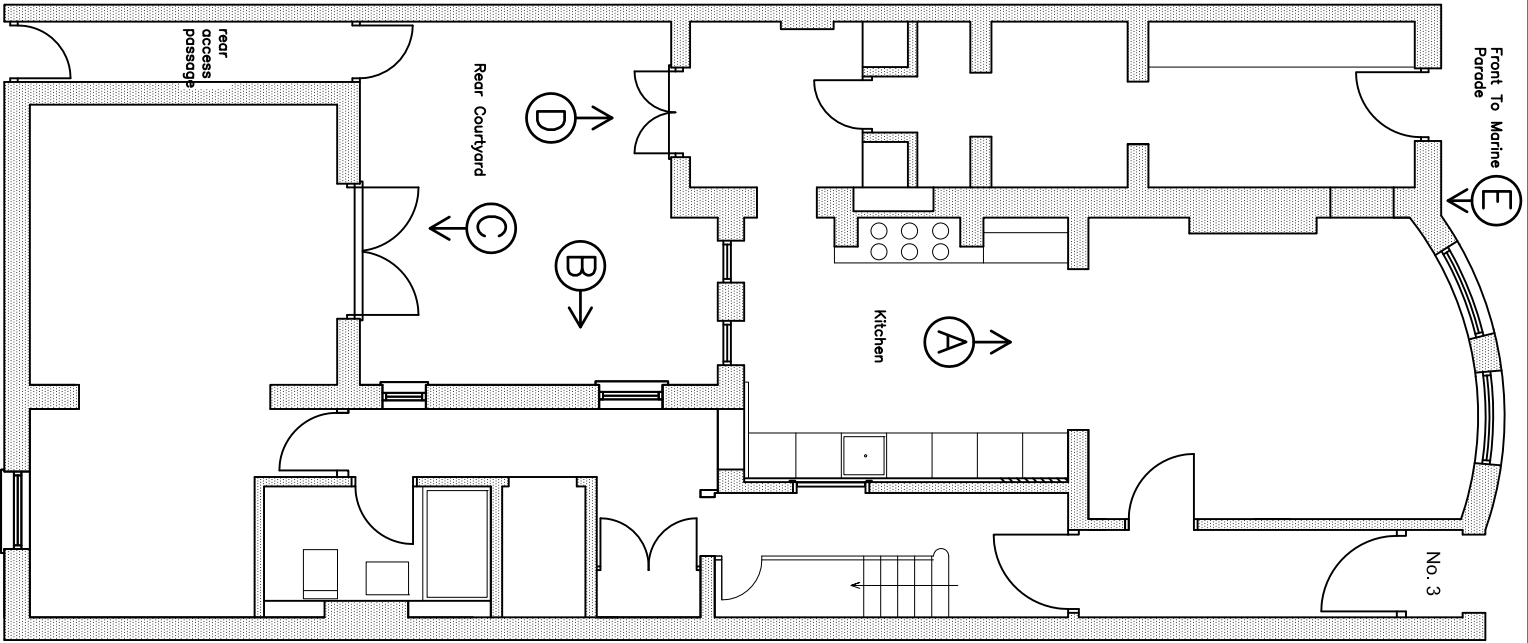

GROUND FLOOR PLAN AS PROPOSED

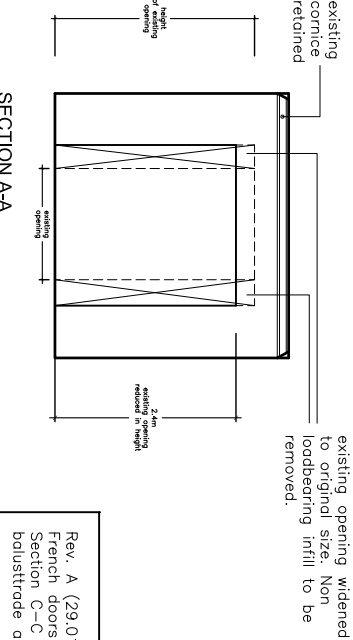

SECTION A-A

Rev. A (29.01.2015)
French doors revised to
Section C-C and
balustrade added

COOMBS DAVIES BICKLEY Architects	Project 43 STROUD ROAD LONDON SW19 8DQ Tel/Fax : 020 8947 8625	ALTERATIONS TO 3 MARINE PARADE BOGNOR REGIS	Drawing Title SECTIONS / ELEVATIONS SHOWING PROPOSED ALTERATIONS	Scale 1:100	Drawing No. 3MAR.P1.04	Date Nov 2014
			Revision: Rev. A			