


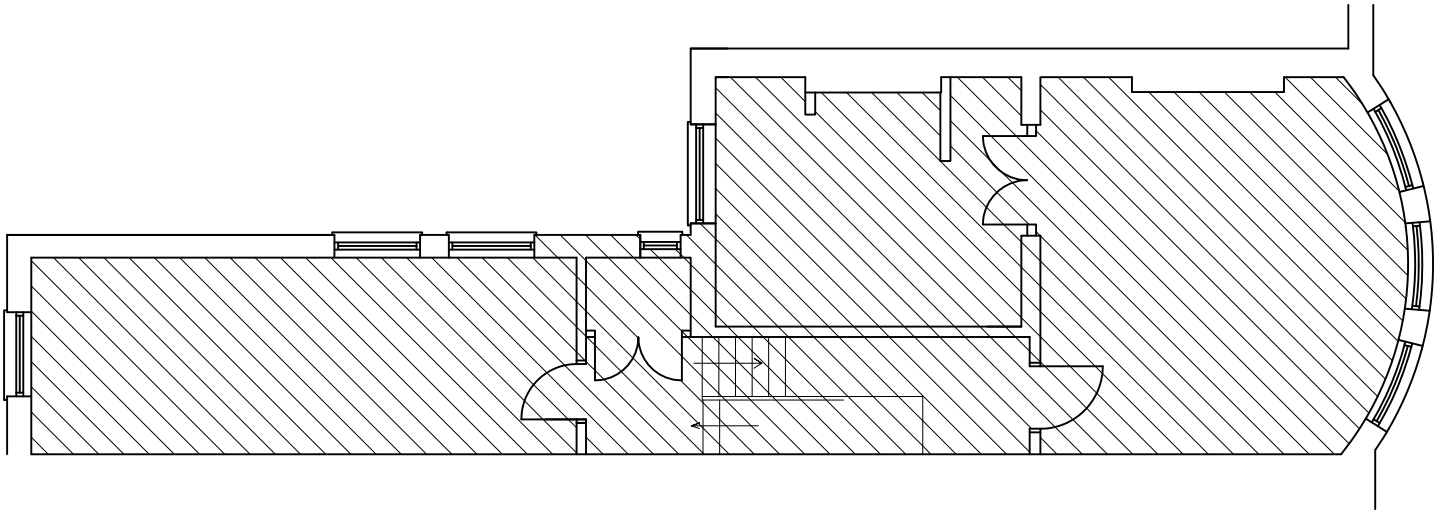
 


 

SECOND FLOOR PLAN AS EXISTING

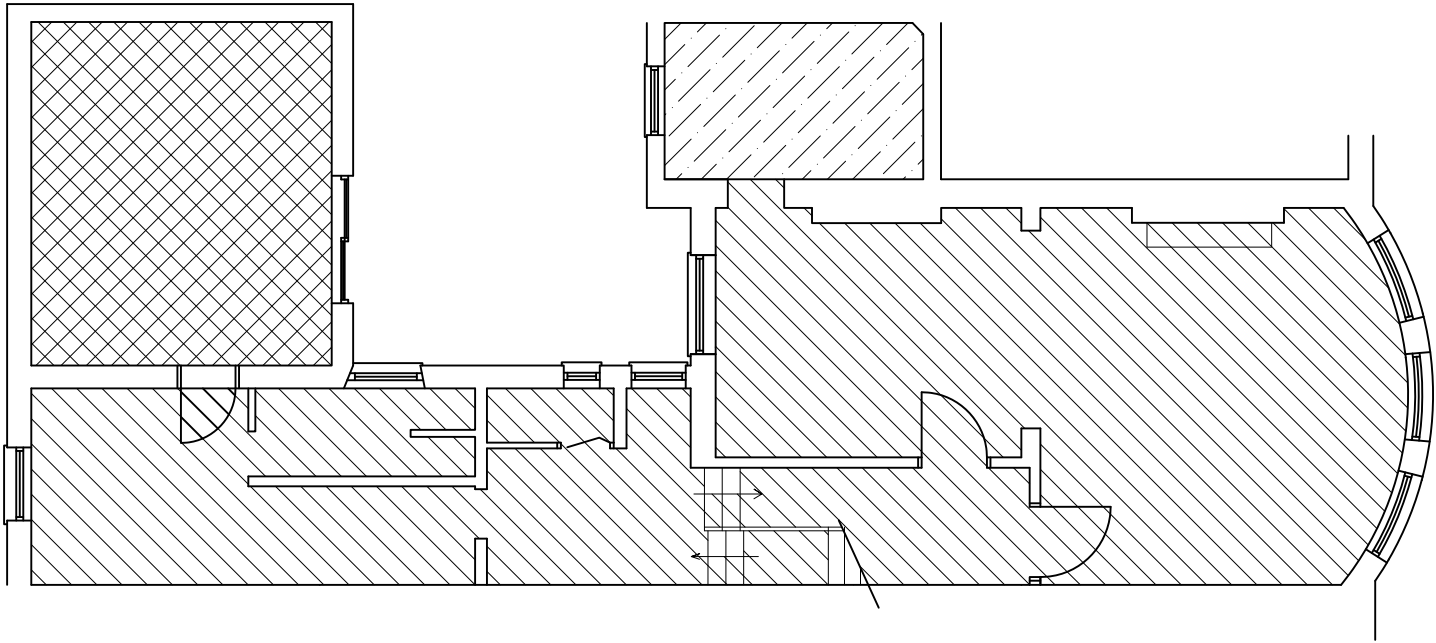

FIRST FLOOR PLAN AS EXISTING

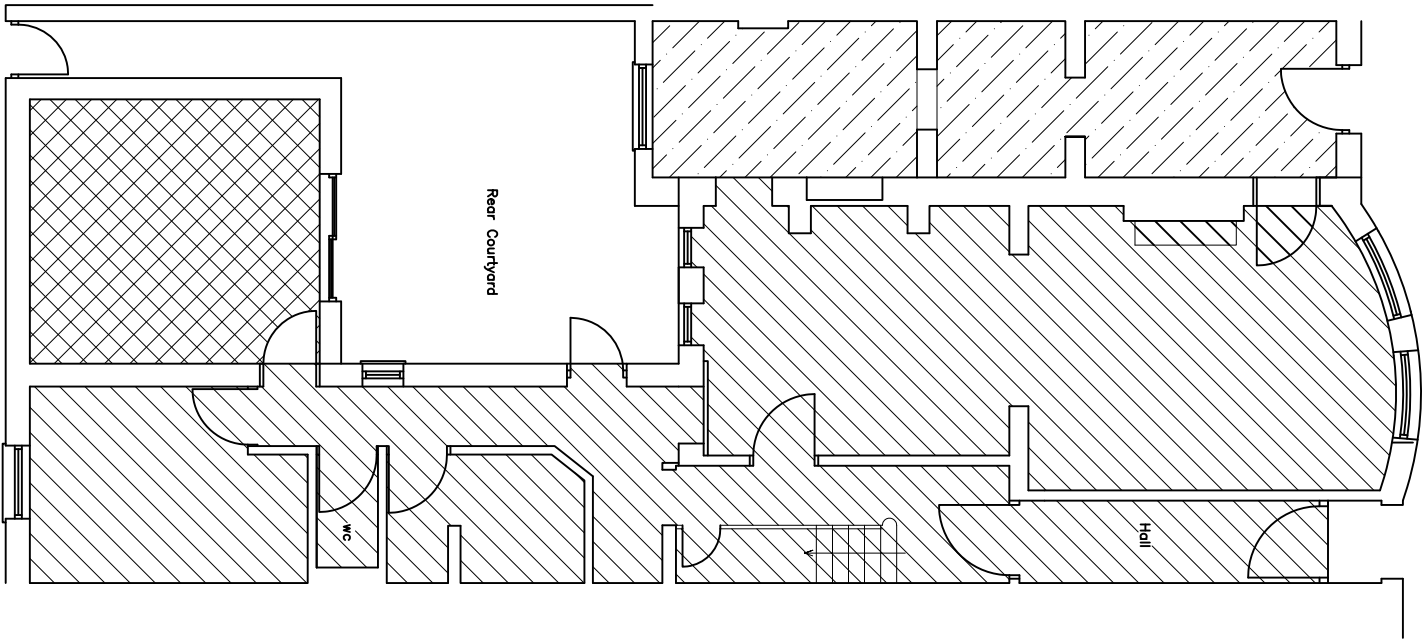

GROUND FLOOR PLAN AS EXISTING

- KEY
-  original buildings
circa 1830–1840
 -  early extensions – date not
known – part shared with
adjoining property.
 -  mid–late 20th Century extension,
subsequently raised in height circa
1996

COOMBS DAVIES BICKLEY Architects 43 STROUD ROAD LONDON SW19 8DQ Tel/Fax : 020 8947 8625	Project ALTERATIONS TO 3 MARINE PARADE BOGNOR REGIS PO21 2LT	Drawing Title GROUND, FIRST & SECOND FLOOR PLANS SHOWING HISTORICAL DEVELOPMENT	Scale 1:100	Drawing No. 3MAR.H.01	Date Nov 2014
--	--	---	---------------------------	-------------------------------------	---------------------------------