


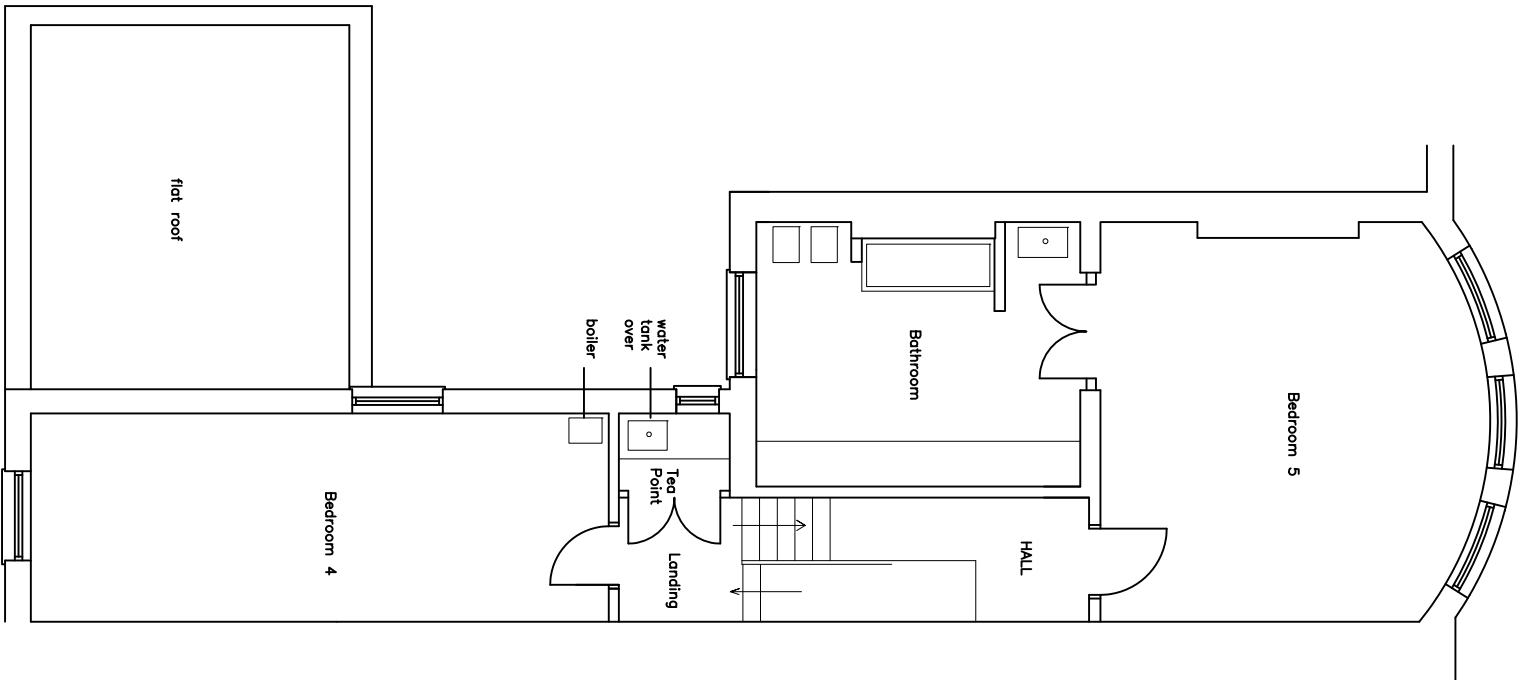
 


 

SECOND FLOOR PLAN AS EXISTING

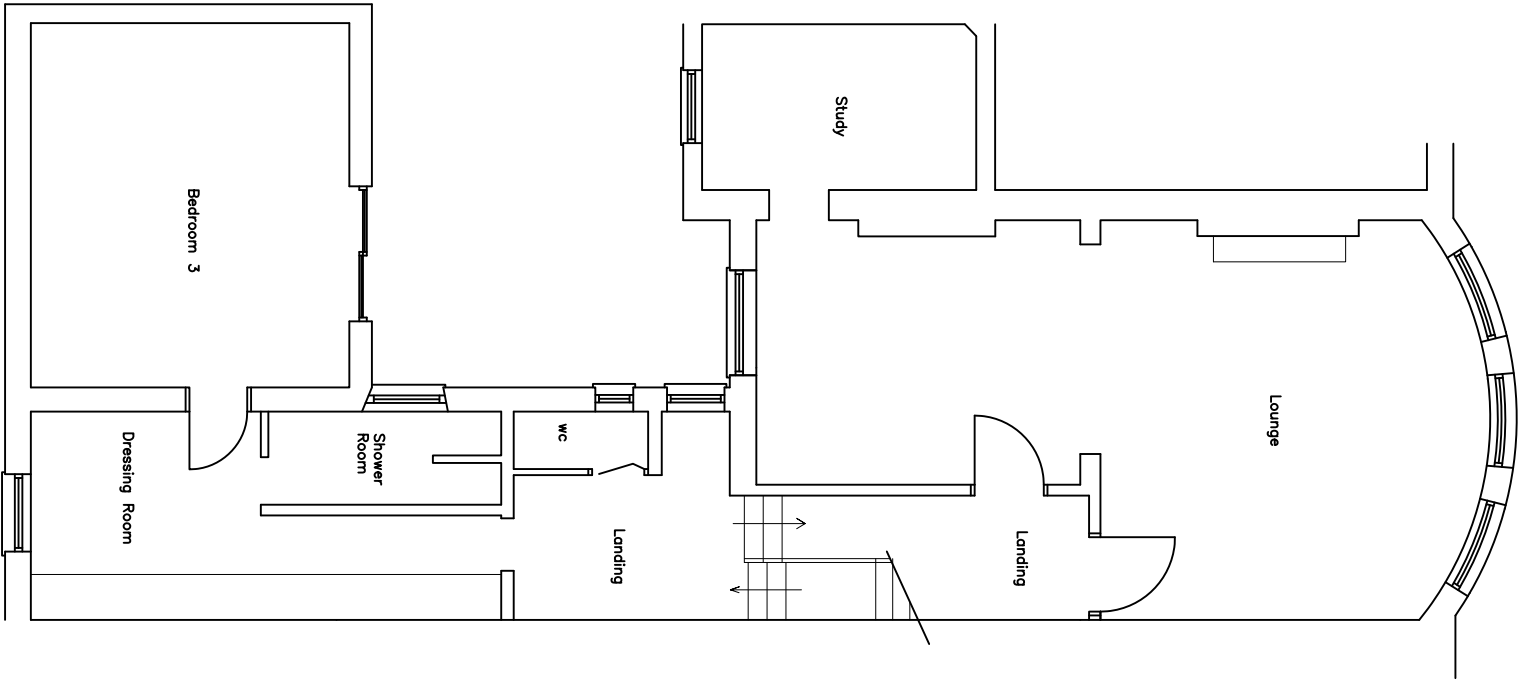

FIRST FLOOR PLAN AS EXISTING

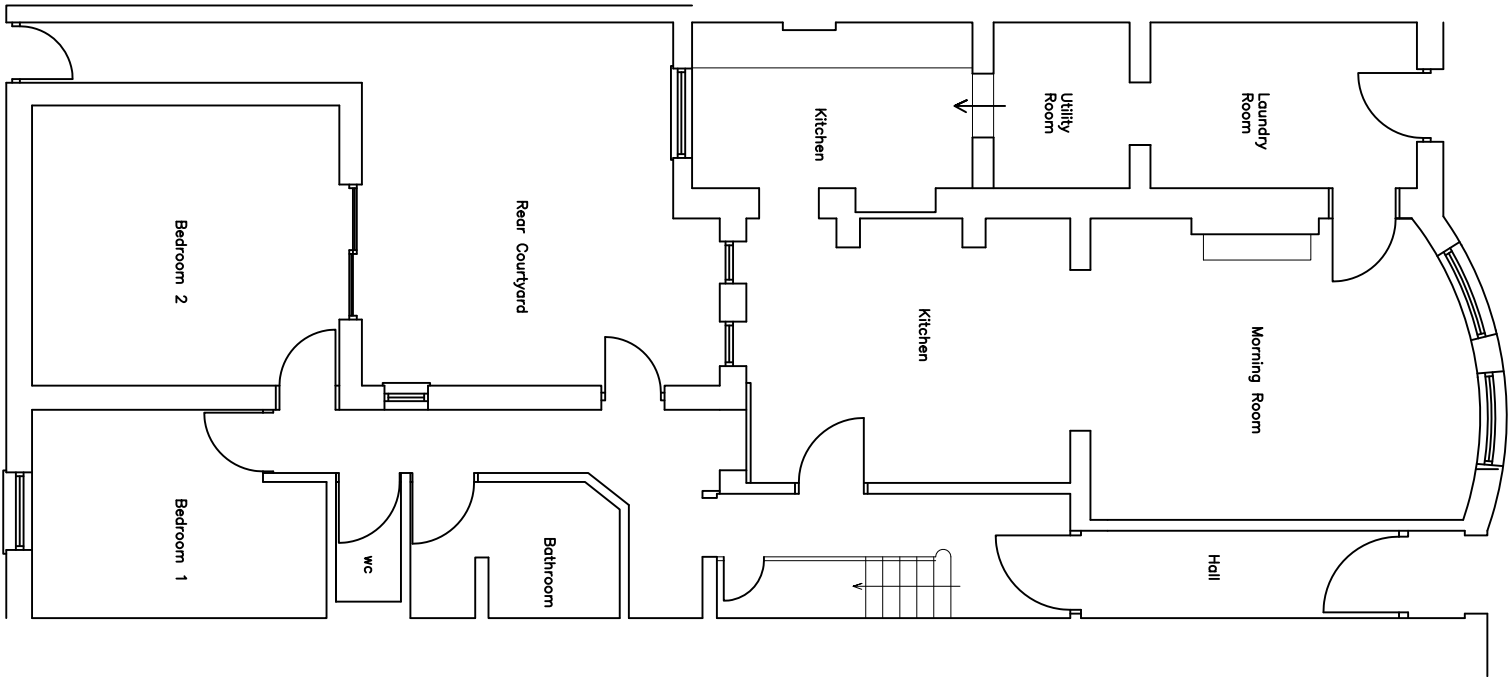

GROUND FLOOR PLAN AS EXISTING

|                                                        |  |   |  |         |                                                                                       |  |               |                |  |       |       |             |            |           |      |          |
|--------------------------------------------------------|--|---|--|---------|---------------------------------------------------------------------------------------|--|---------------|----------------|--|-------|-------|-------------|------------|-----------|------|----------|
| <div>COOMBS DAVIES BICKLEY</div> <div>Architects</div> |  | <div>43 STROUD ROAD</div> <div>LONDON</div> <div>SW19 8DQ</div> <div>Tel/Fax : 020 8947 8625</div> |  | Project | <div>ALTERATIONS TO 3 MARINE PARADE</div> <div>BOGNOR REGIS</div> <div>PO21 2LT</div> |  | Drawing Title | EXISTING PLANS |  | Scale | 1:100 | Drawing No. | 3MAR.P1.01 | Revision: | Date | Nov 2014 |
|--------------------------------------------------------|--|---|--|---------|---------------------------------------------------------------------------------------|--|---------------|----------------|--|-------|-------|-------------|------------|-----------|------|----------|