
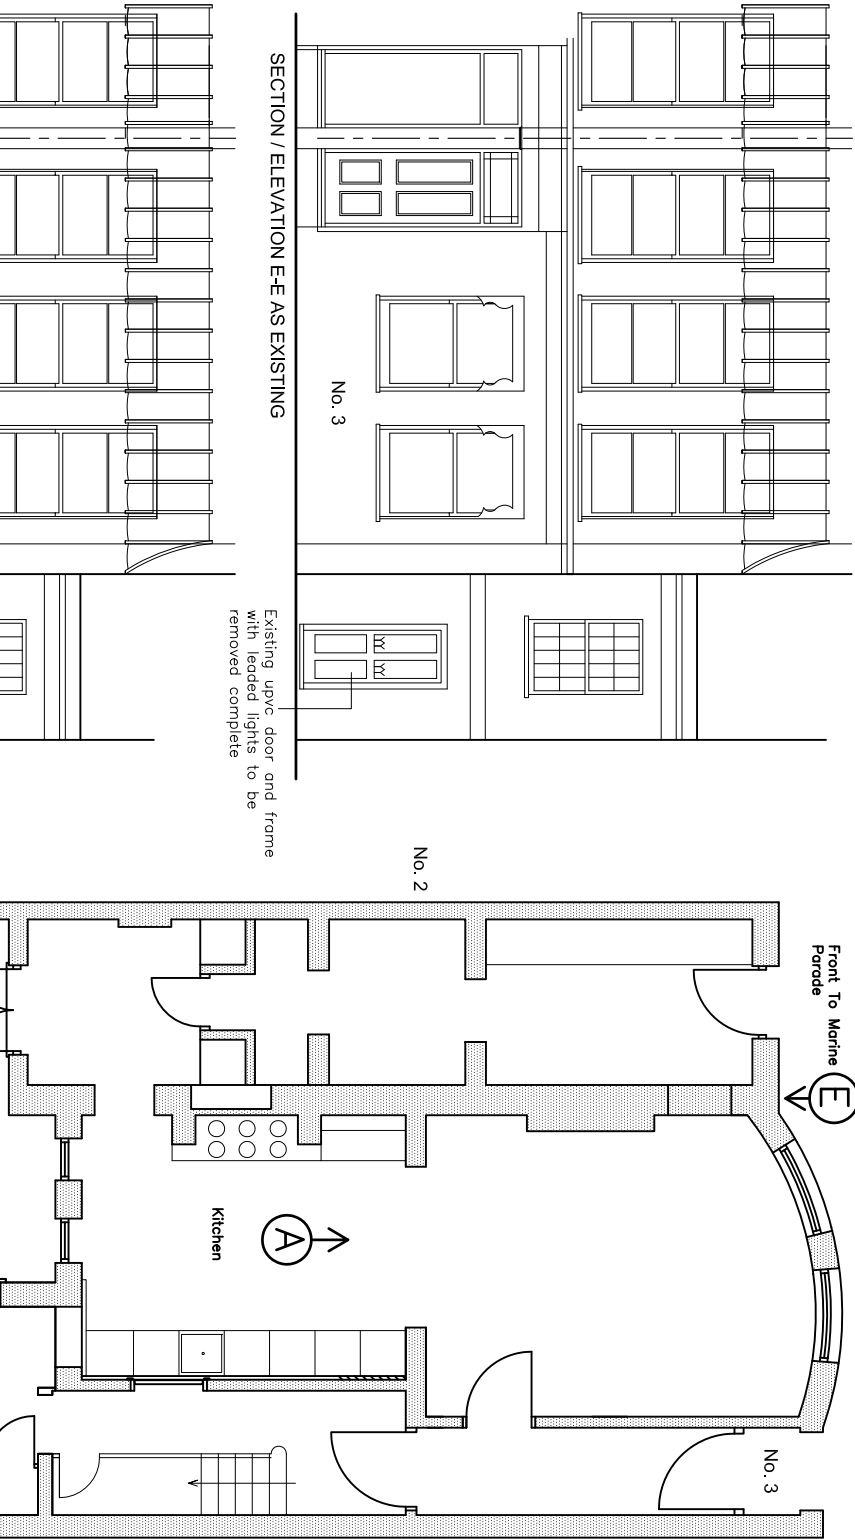


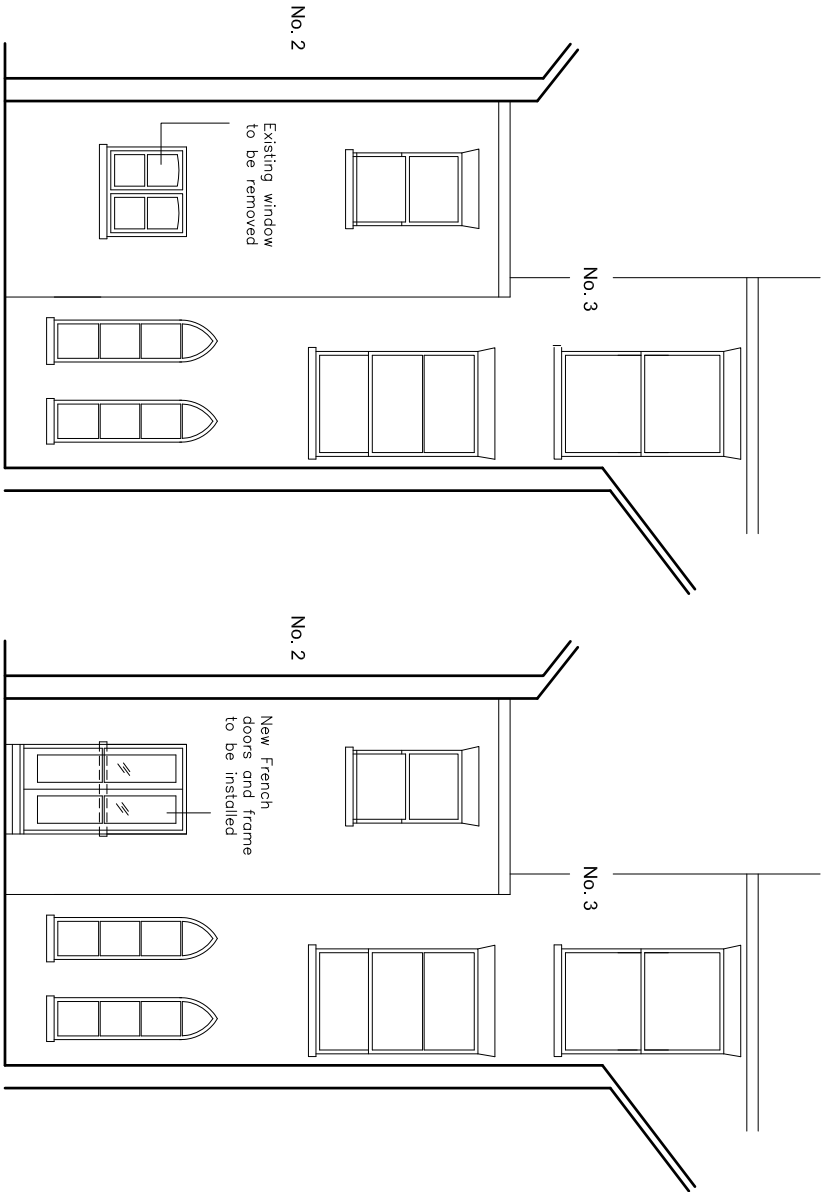


SECTION / ELEVATION D-D AS EXISTING

SECTION / ELEVATION D-D AS PROPOSED

SECTION / ELEVATION E-E AS EXISTING

SECTION / ELEVATION E-E AS PROPOSED

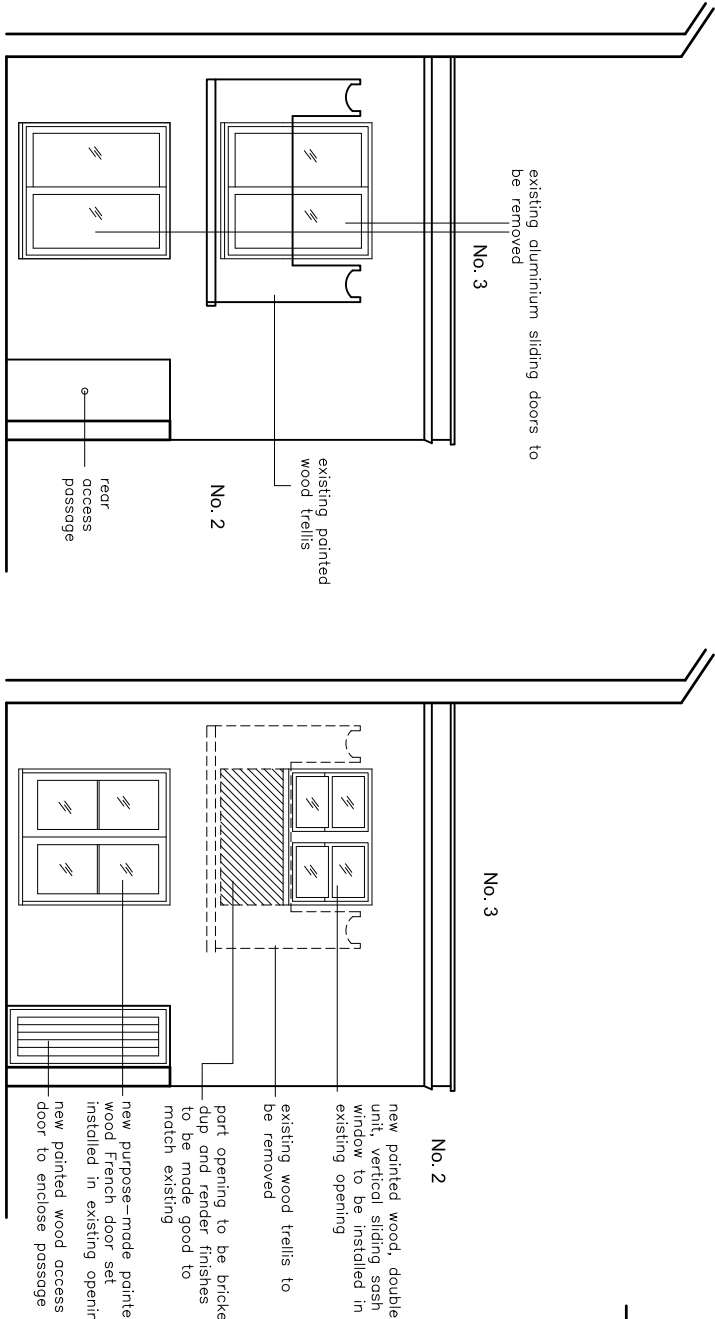

SECTION / ELEVATION C-C AS EXISTING


SECTION / ELEVATION C-C AS PROPOSED

SECTION / ELEVATION E-E AS PROPOSED



(H2) new four-panel, painted wood, port-glazed door and frame to replace upvc door

SECTION / ELEVATION B-B AS EXISTING

SECTION / ELEVATION B-B AS PROPOSED

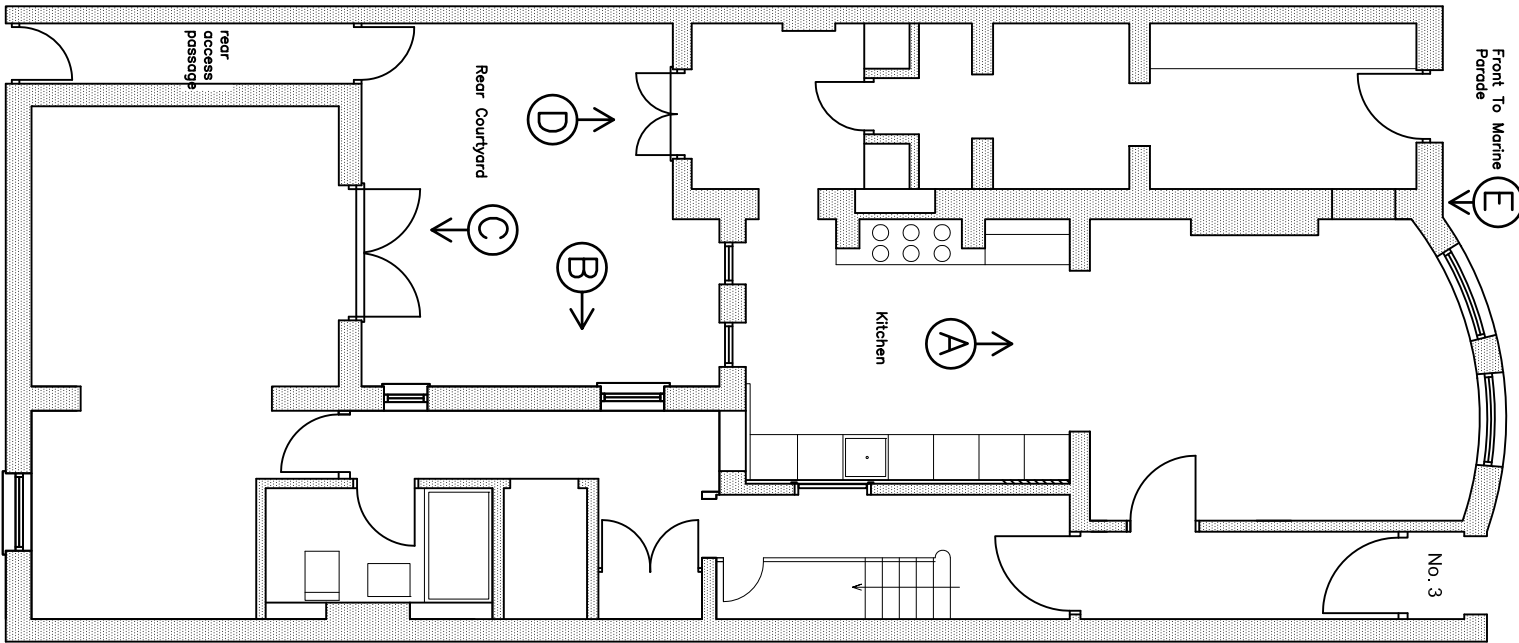

GROUND FLOOR PLAN AS PROPOSED

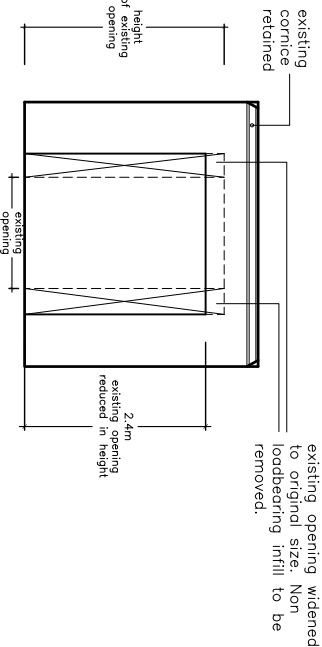 

SECTION A-A

Project		Drawing Title		Scale		Drawing No.		Date	
COOMBS DAVIES BICKLEY Architects		ALTERATIONS TO 3 MARINE PARADE BOGNOR REGIS		1:100		3MAR.P1.04		Nov 2014	
43 STROUD ROAD LONDON SW19 8DQ Tel/Fax : 020 8947 8625		SECTIONS / ELEVATIONS SHOWING PROPOSED ALTERATIONS				Revision:			