



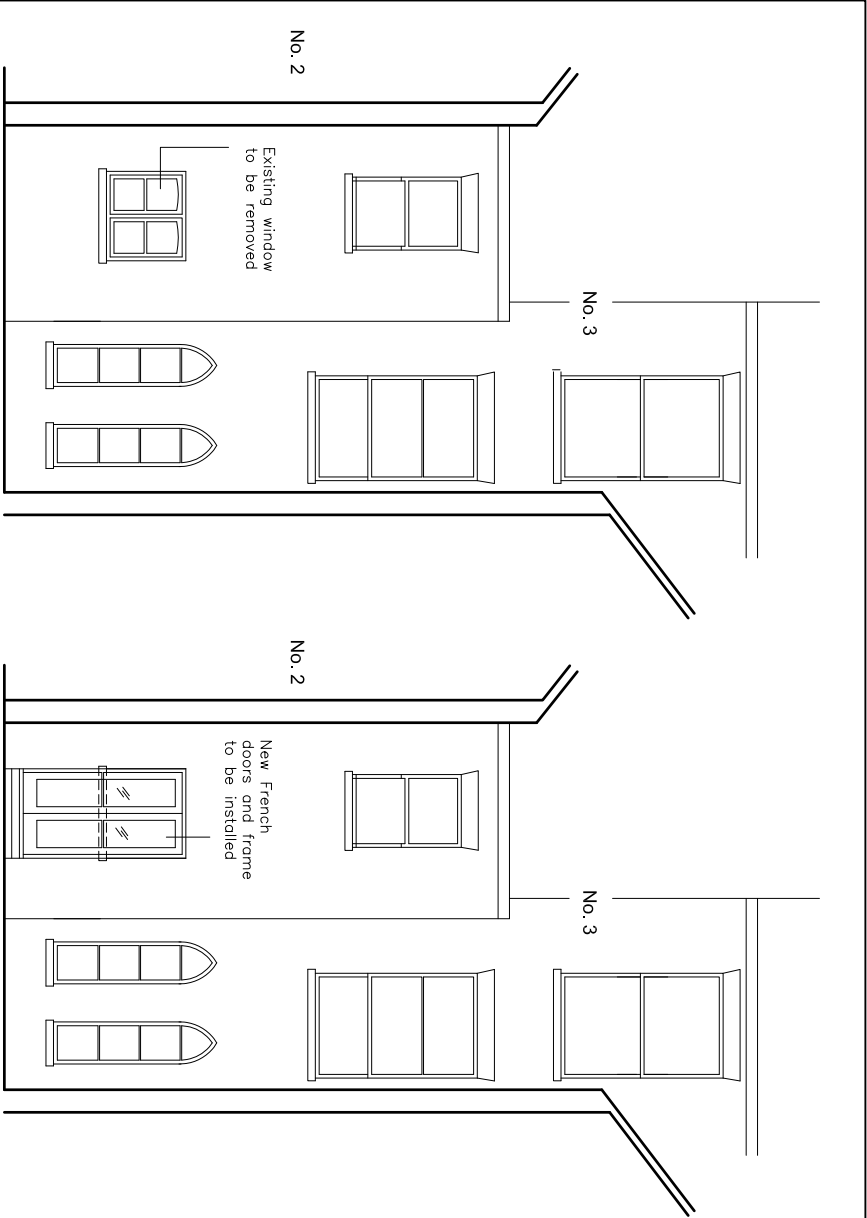


SECTION / ELEVATION D-D AS EXISTING


SECTION / ELEVATION D-D AS PROPOSED

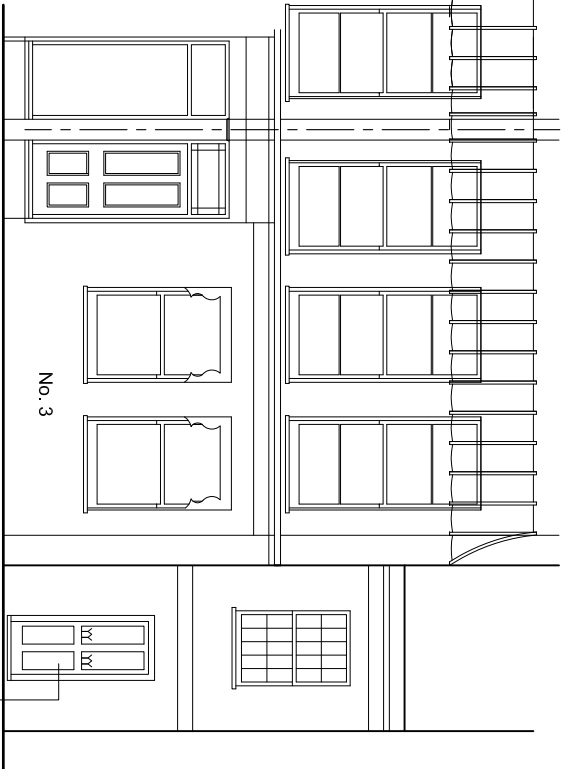


SECTION / ELEVATION E-E AS EXISTING

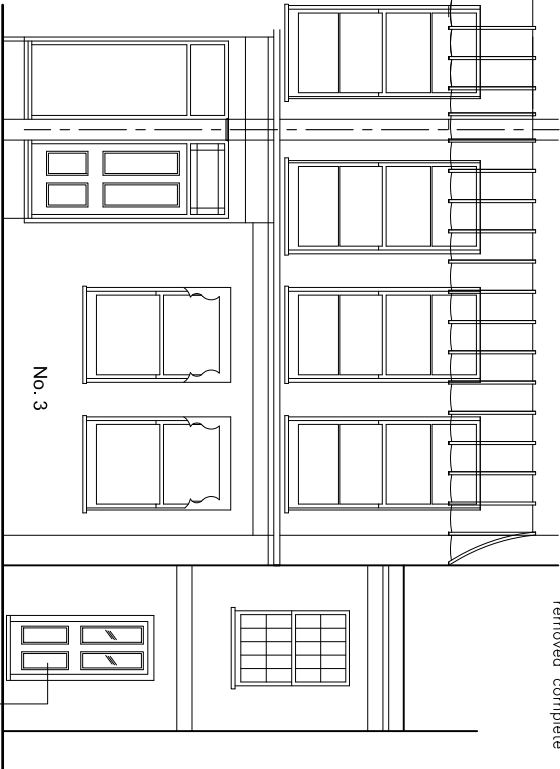


SECTION / ELEVATION E-E AS PROPOSED

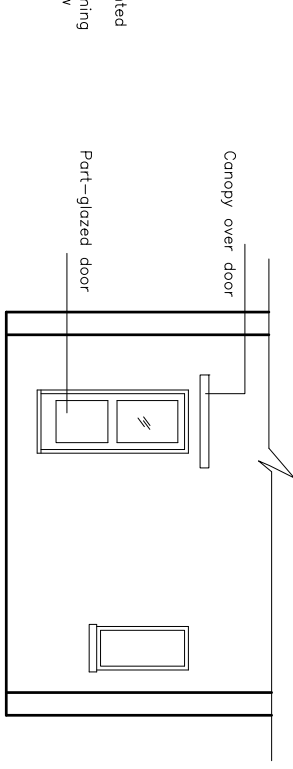


SECTION / ELEVATION B-B AS EXISTING

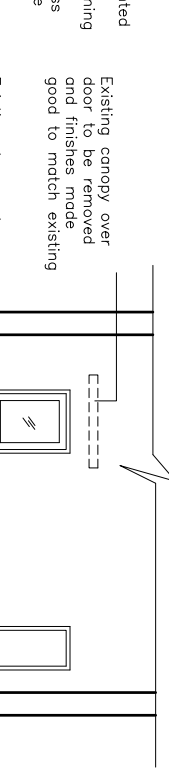

SECTION / ELEVATION B-B AS PROPOSED

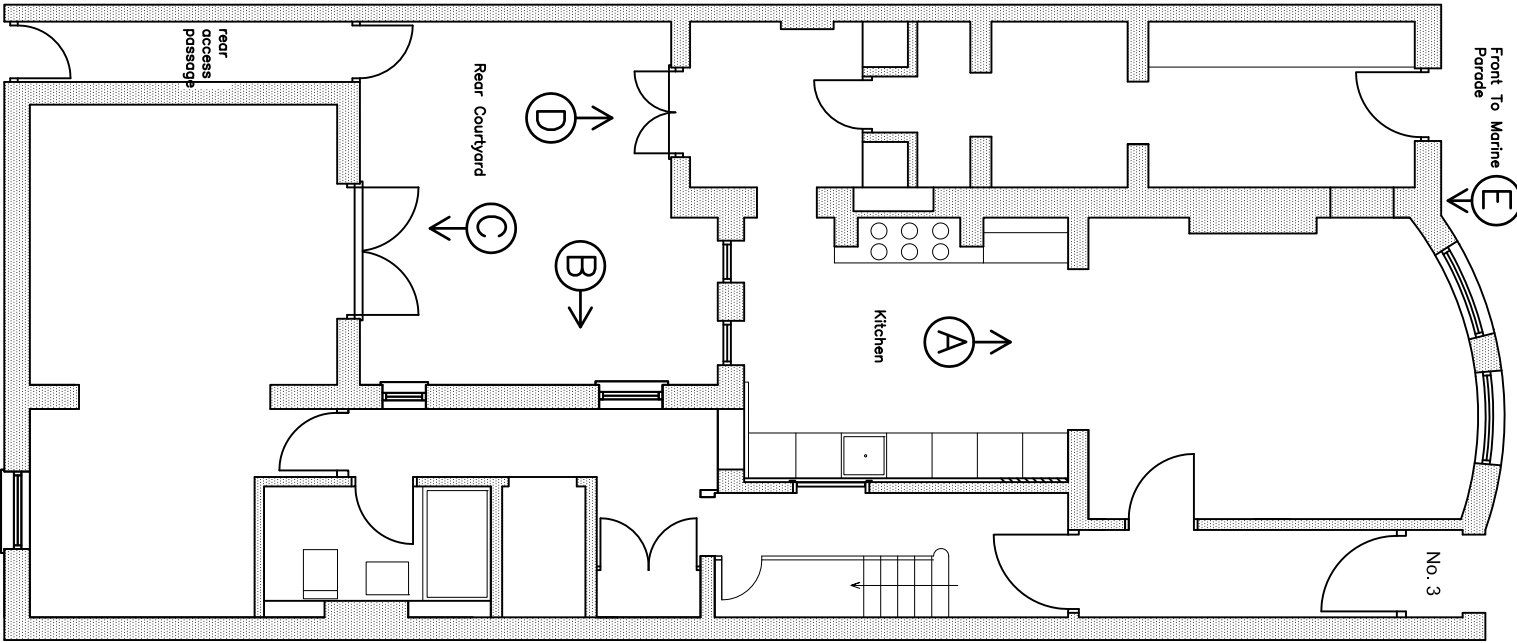


GROUND FLOOR PLAN AS PROPOSED

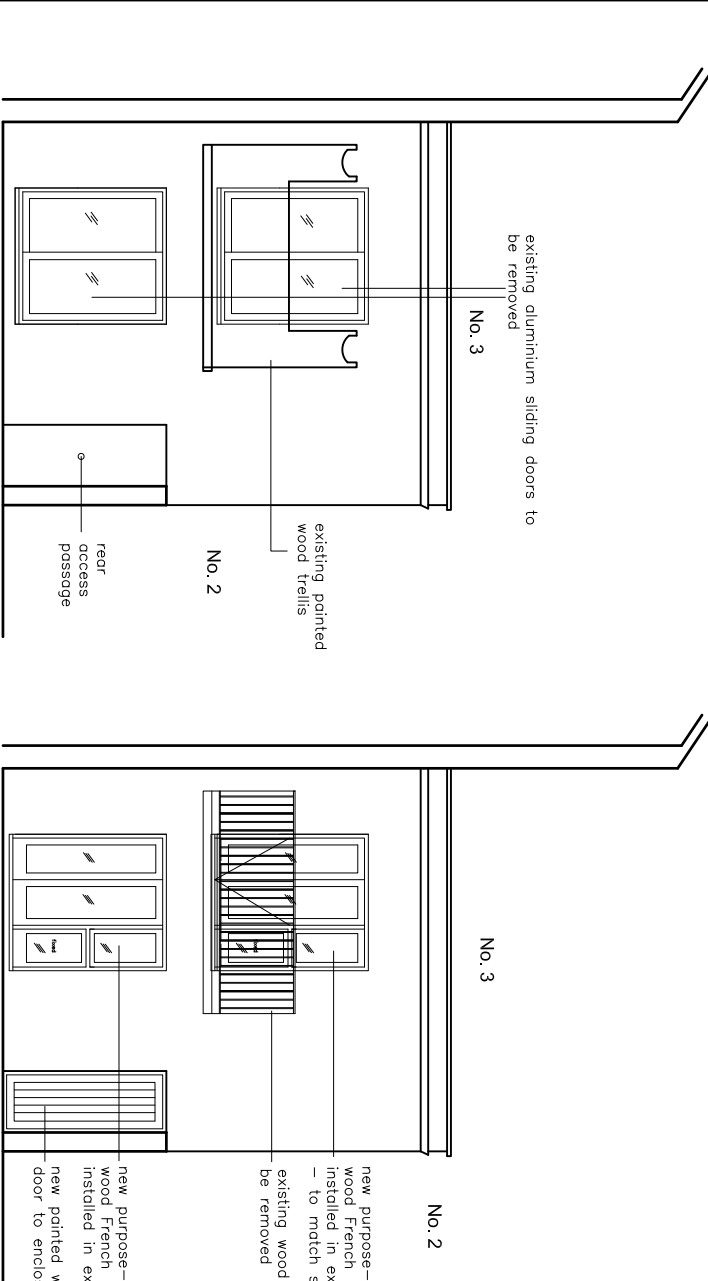


SECTION / ELEVATION C-C AS EXISTING

SECTION / ELEVATION C-C AS PROPOSED

 

Existing canopy over door to be removed and replaced with new of style to match new French doors to rear Bedrooms

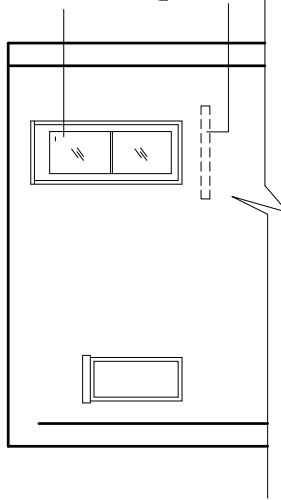

SECTION A-A

Rev. A (29.01.2015)
French doors revised to Section C-C and balustrade added

COOMBS DAVIES BICKLEY Architects 43 STROUD ROAD LONDON SW19 8DQ Tel/Fax : 020 8947 8625	Project	ALTERATIONS TO 3 MARINE PARADE BOGNOR REGIS	Drawing Title	SECTIONS / ELEVATIONS SHOWING PROPOSED ALTERATIONS	Scale	1:100	Drawing No.	3MAR.P1.04	Date	Nov 2014
							Revision:	Rev. A		