


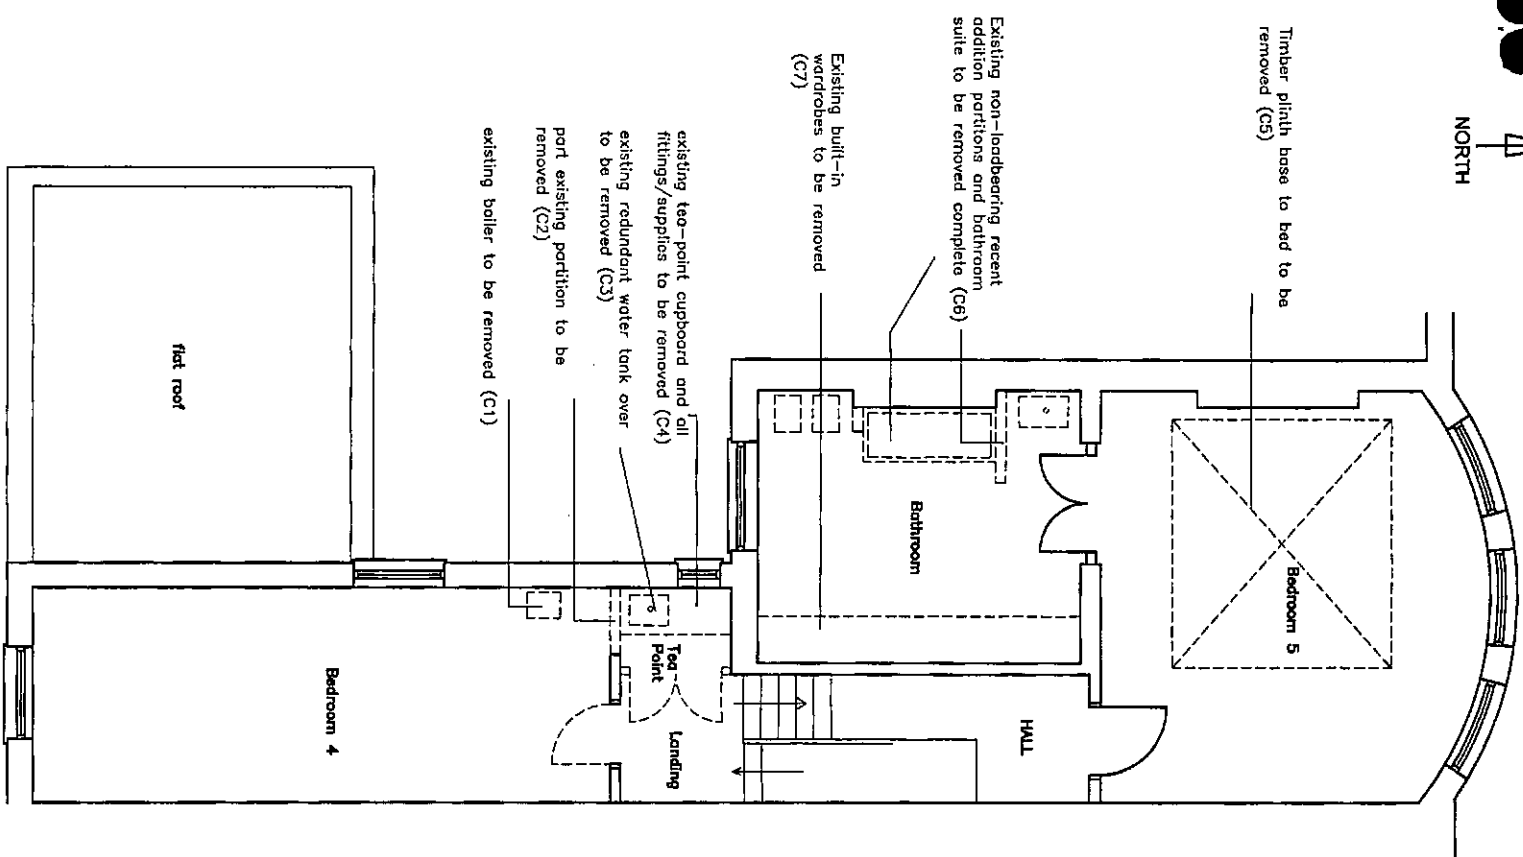
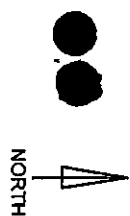


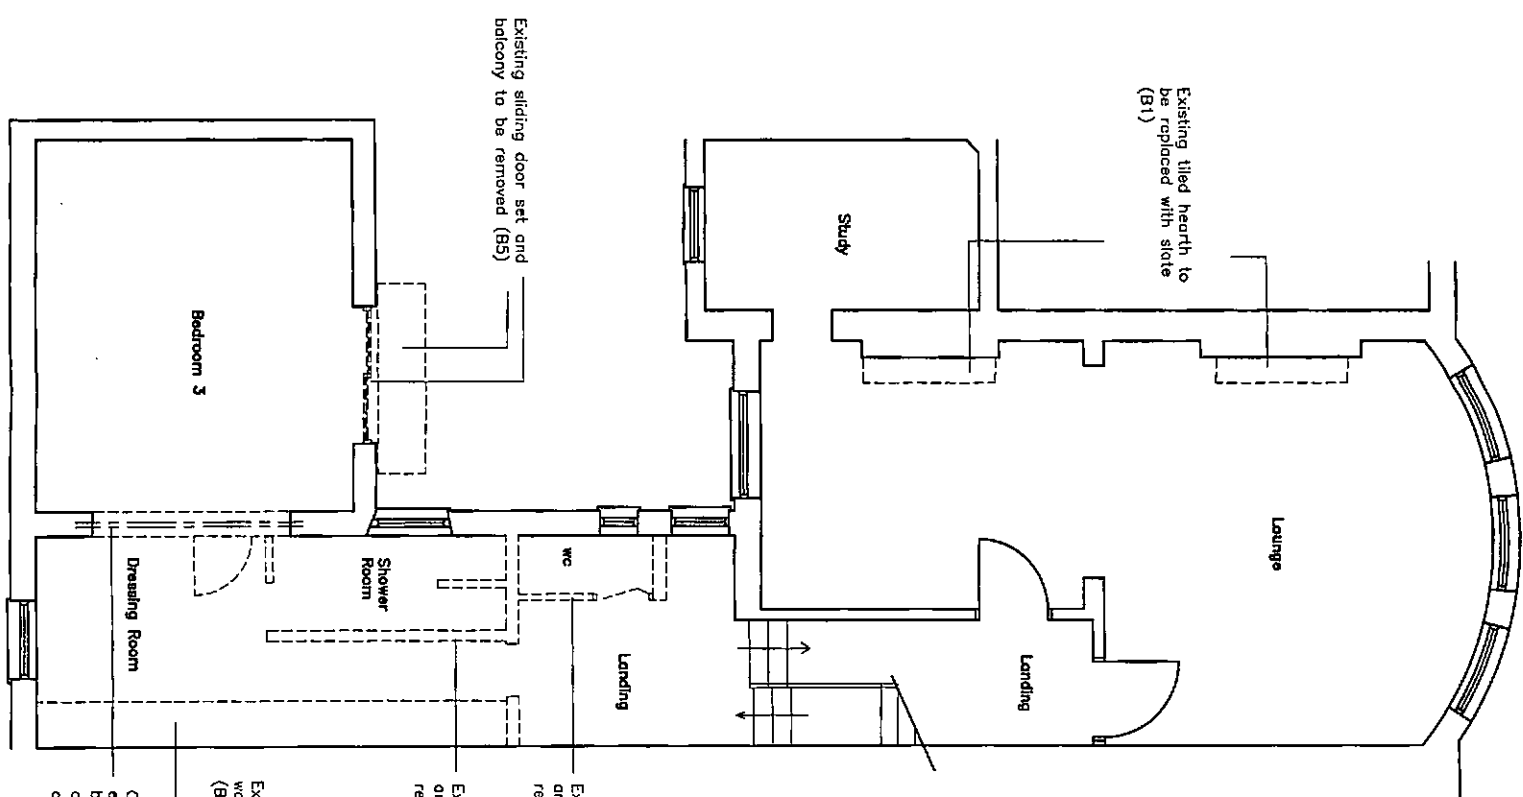

SECOND FLOOR PLAN

 

FIRST FLOOR PLAN

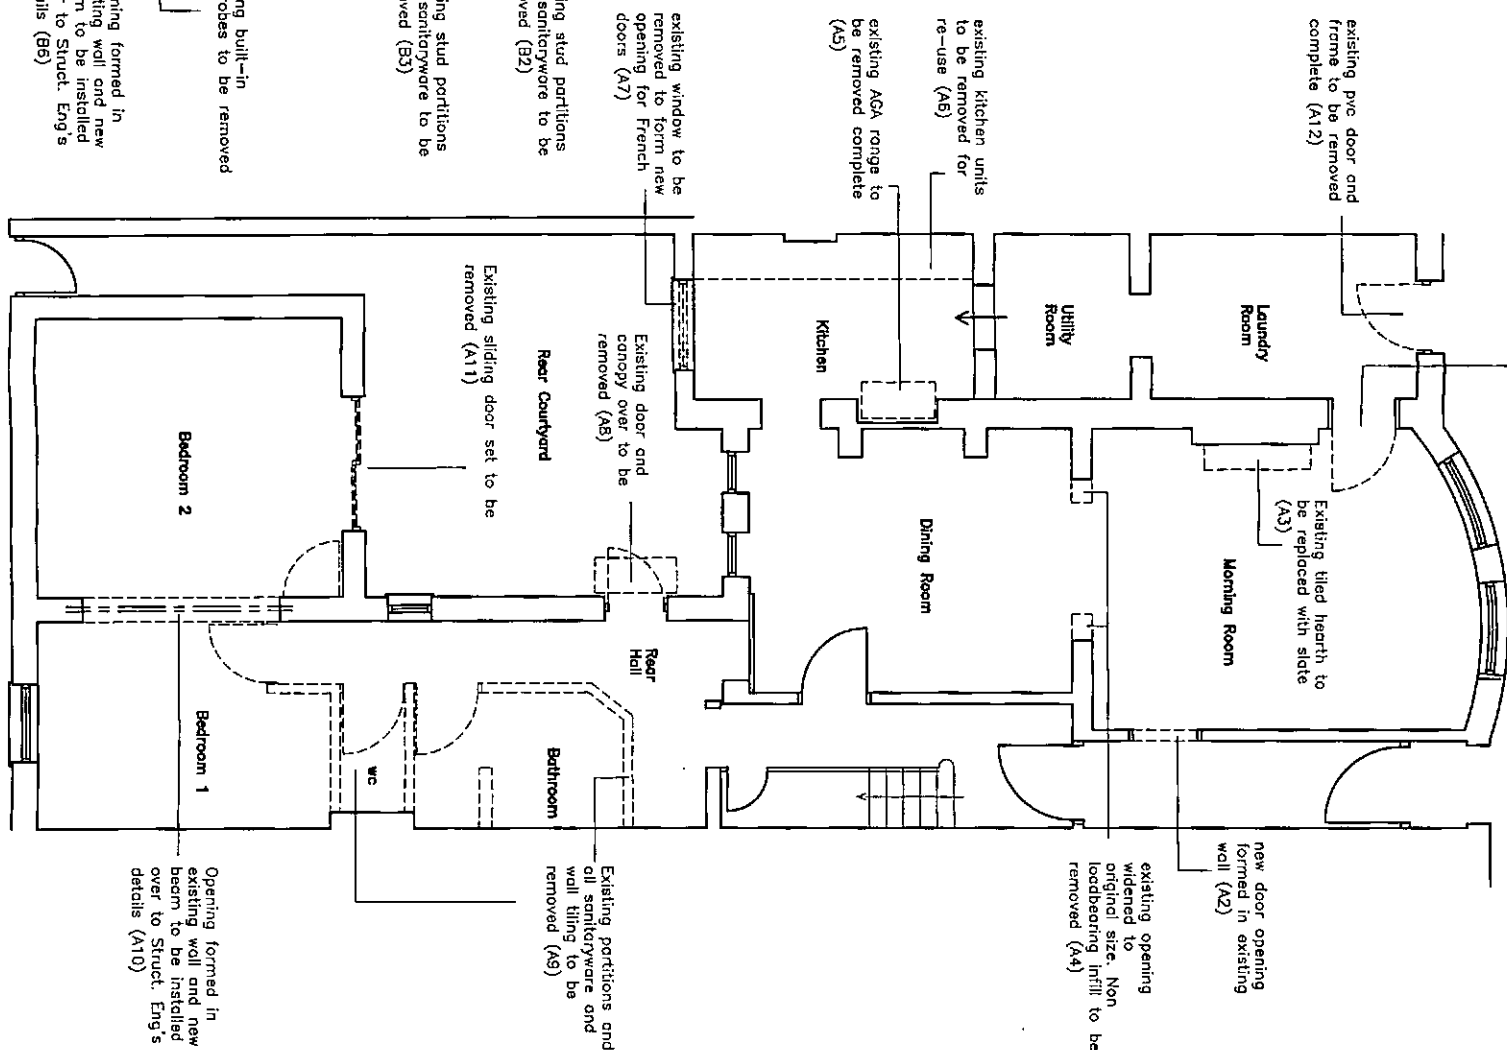

GROUND FLOOR PLAN

COOMBS DAVIES BICKLEY
Architects

43 STROUD ROAD
LONDON
SW19 8DQ
Tel/Fax : 020 8947 8625

Project

ALTERATIONS TO
3 MARINE PARADE
BOGNOR REGIS

Drawing Title

EXISTING PLANS SHOWING PROPOSED
STRIPPING OUT AND DEMOLITIONS

Scale

1:100

Drawing No.

3MAR.P1.02

Date

Nov
2014