
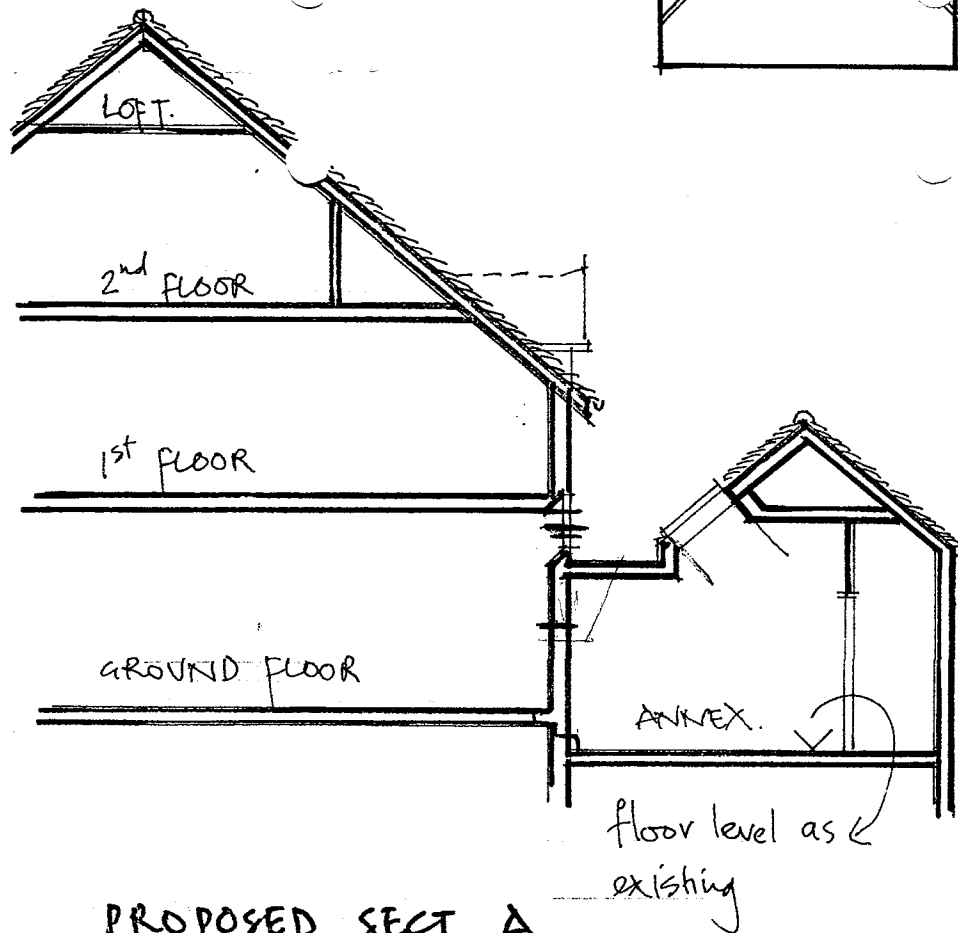
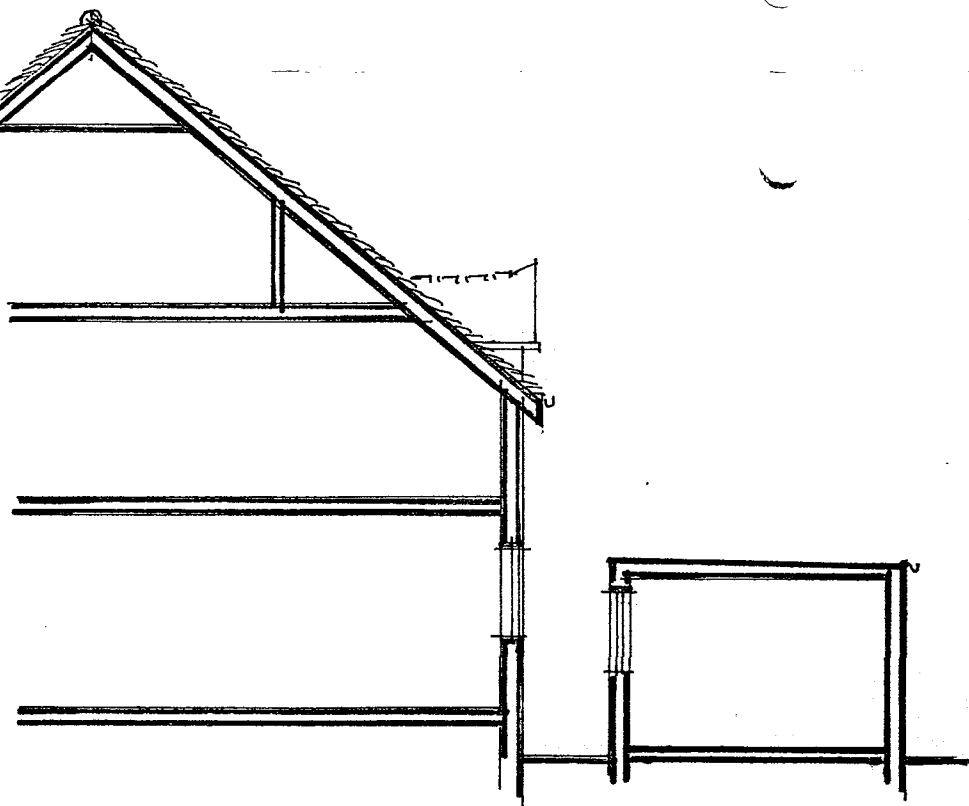
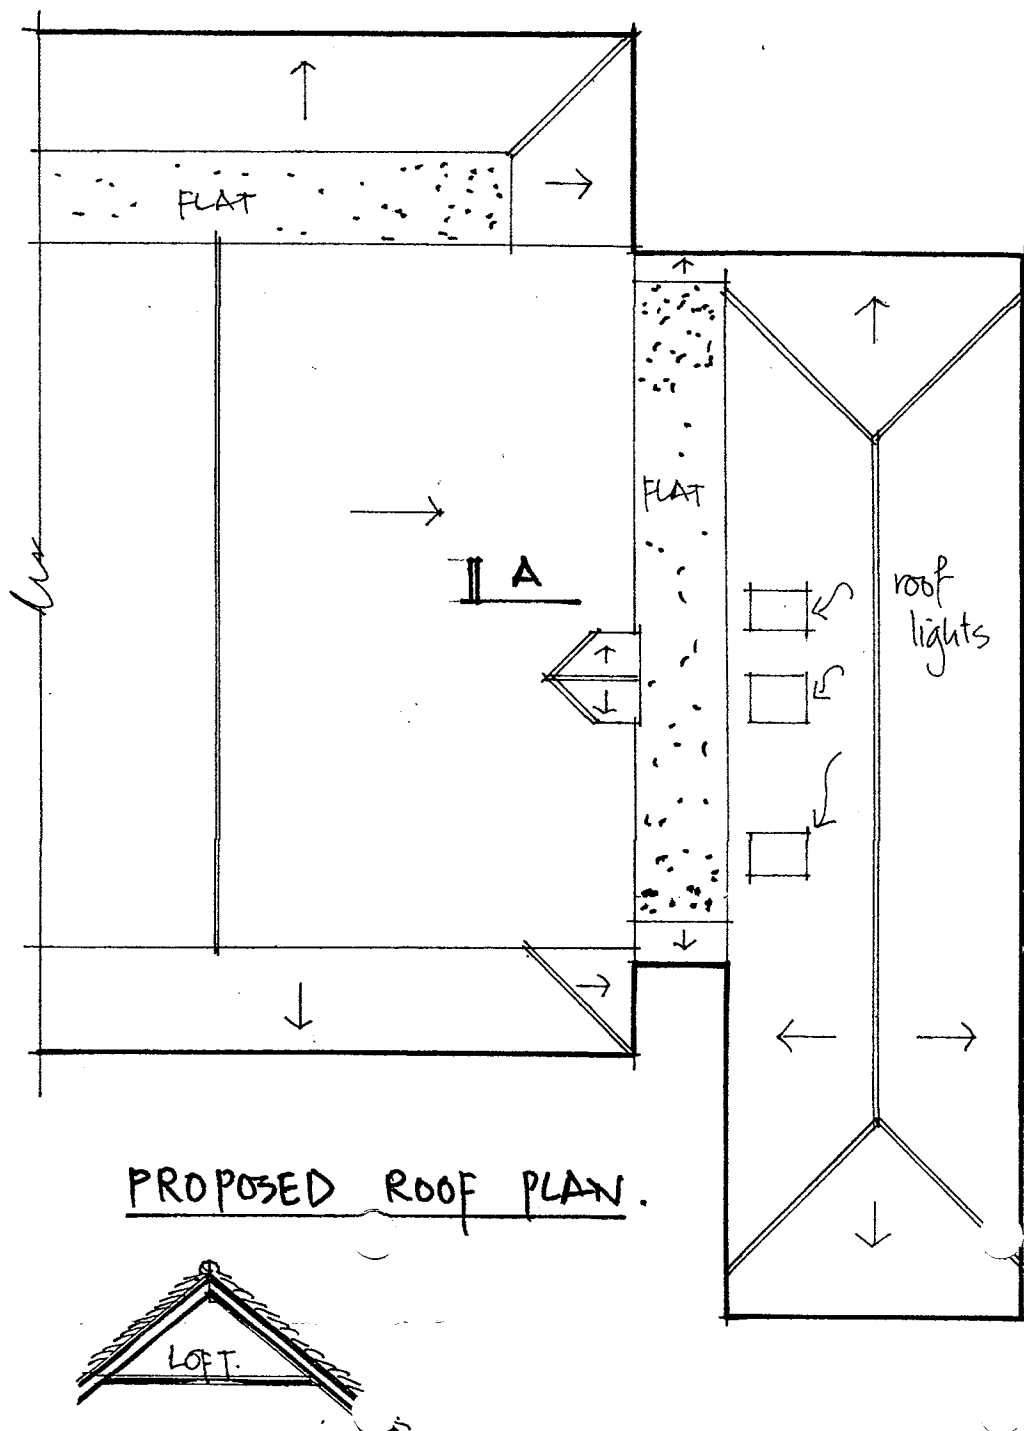


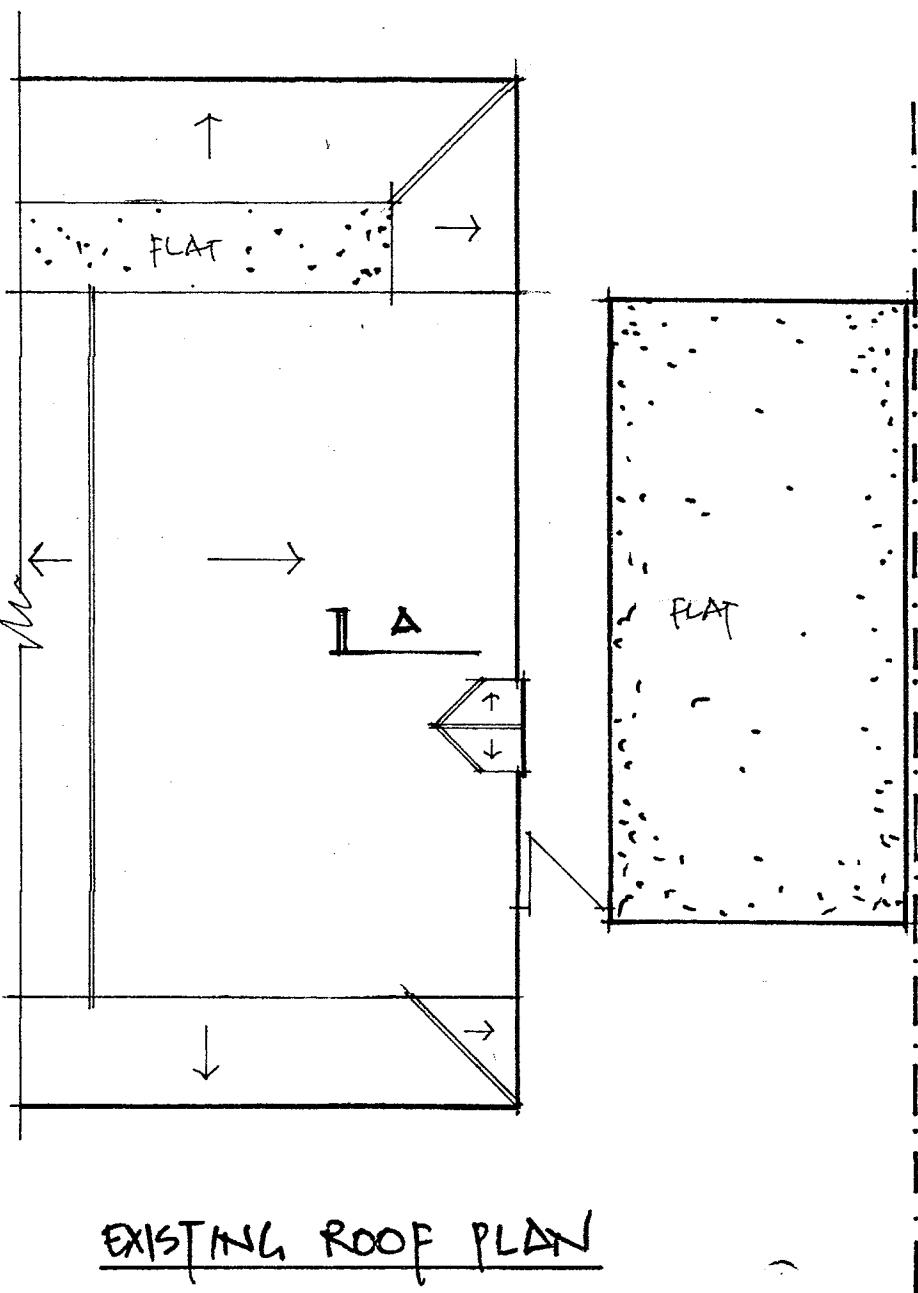

REV	DATE	DETAILS

studio 5 architects ltd.

Northgate studios, 12 Northgate, Chichester. PO19 1BA

T: 01243 528811

F: 01243 536025

E: mail@studio5architects.co.uk

www.studio5architects.co.uk

DRAWING:

EXISTING + PROPOSED
ROOF PLAN + SECTION

PROJECT:

JERICO - L'ARCHE
188 HAWTHORN ROAD
BOGNOR REGIS PO21 2UX

SCALE:

1:100

DATE:

7.2015

JOB NO.

15.927

DRG. NO:

04.

COPYRIGHT IN THIS DRAWING BELONGS TO AND IS VESTED IN STUDIO 5 ARCHITECTS AND MAY NOT BE REPRODUCED OR DISTRIBUTED IN ANY WAY OR FOR ANY PURPOSE WITHOUT THEIR WRITTEN CONSENT. ANY PERSON, FIRM OR COMPANY UNLAWFULLY REPRODUCING OR DISTRIBUTING THIS DRAWING OR IN ANY WAY INFRINGING THE COPYRIGHT THEREIN WILL BE PROSECUTED.

DRAWINGS ARE NOT TO BE SCALED. FIGURED DIMENSIONS ONLY ARE TO BE WORKED TO.