



Revisions		
04/07/20	PBB	
Initial Issue	01	
Description		

Proposed Rafter Plan

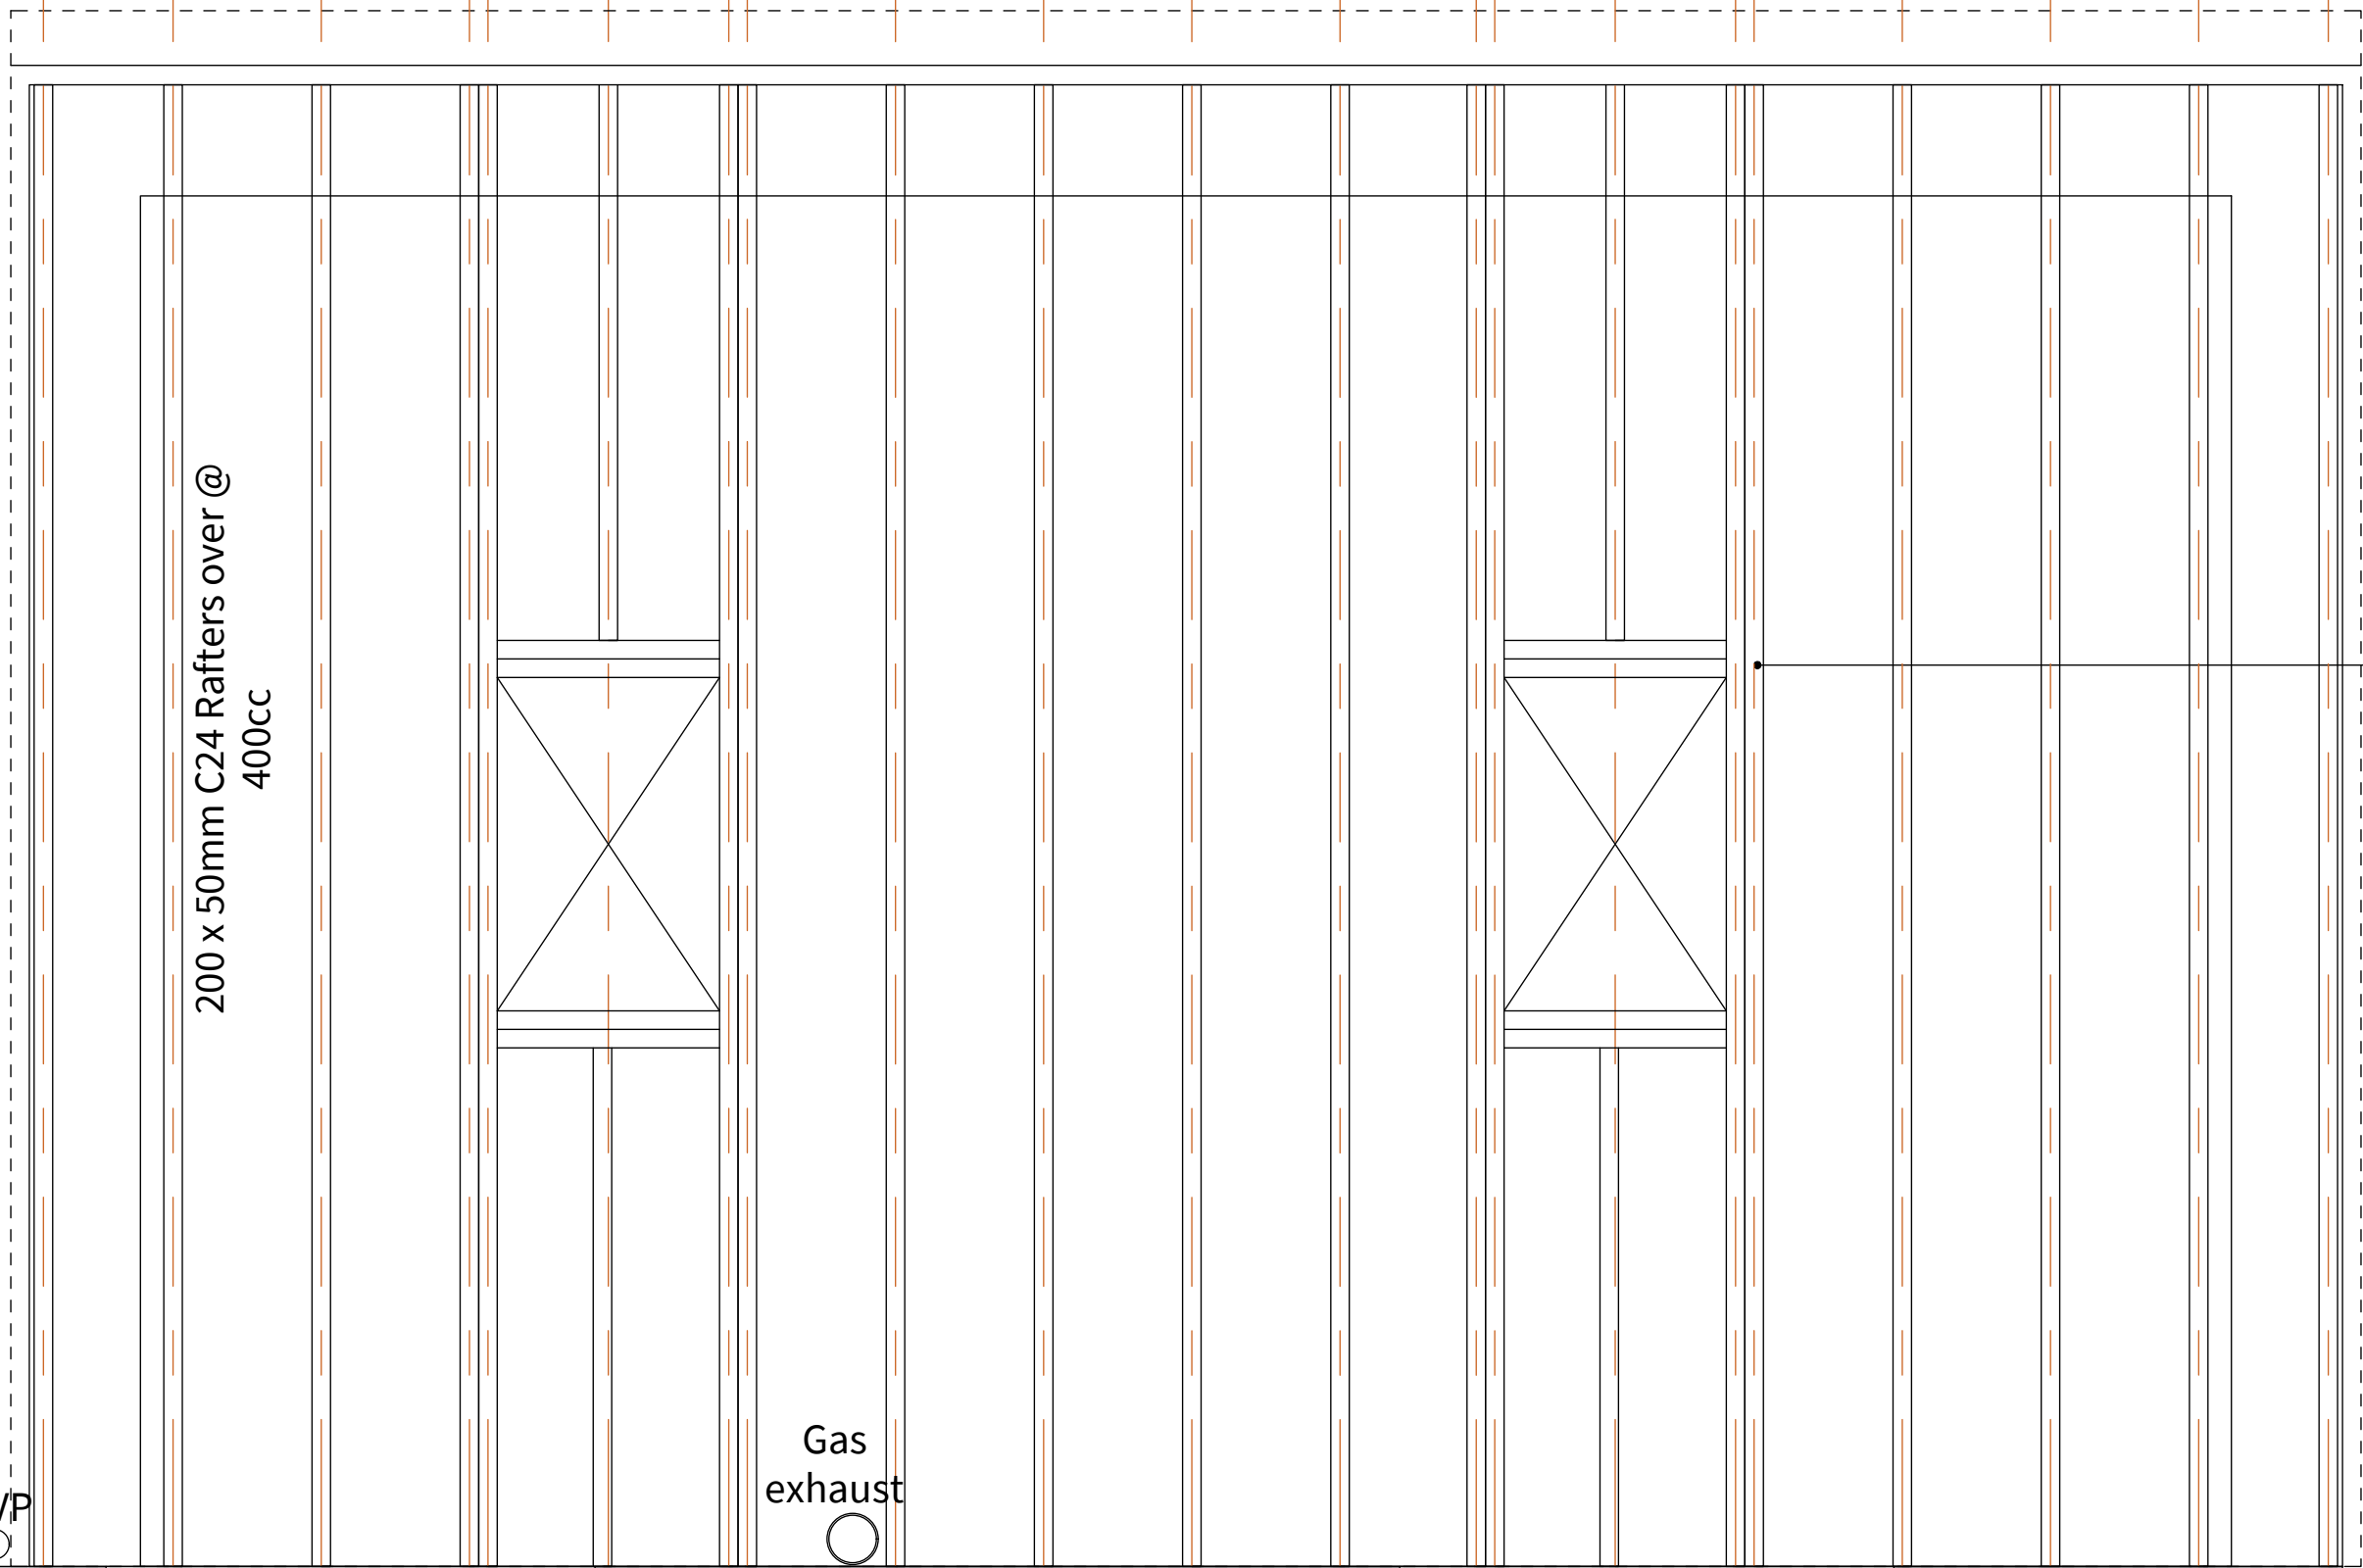

2 x 50x 200mm C24
Rafters bolted
together either side of
rooflight windows to
SE design

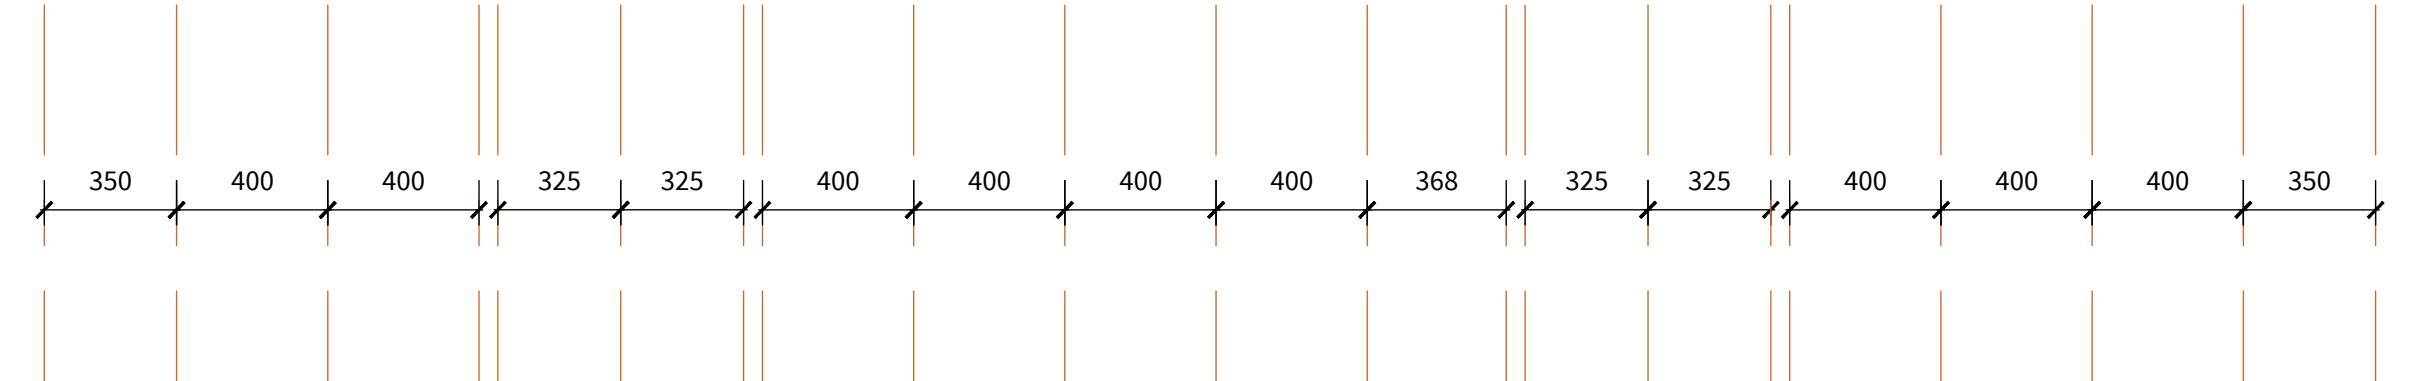

Scale

1:20 @ A1

Date	Drawn	Checked
December 14, 2021	PBB	-

Project Title
26 Gibson Way

Drawing Title
Roof plan

Status
Building Control

Job Number
1235

Drawing Number	Revision
15	1

25 Gibson
Way

Bedroom

Master
Bedroom

D000