


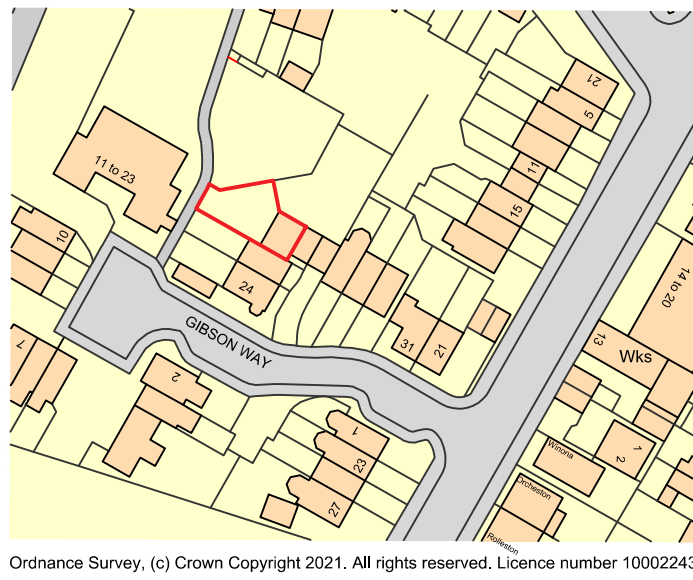

Ordnance Survey, (c) Crown Copyright 2021. All rights reserved. Licence number 100022432


1.1250 Existing Site Plan

Site boundary



Ordnance Survey, (c) Crown Copyright 2021. All rights reserved. Licence number 100022432


1.500 Existing Site Plan

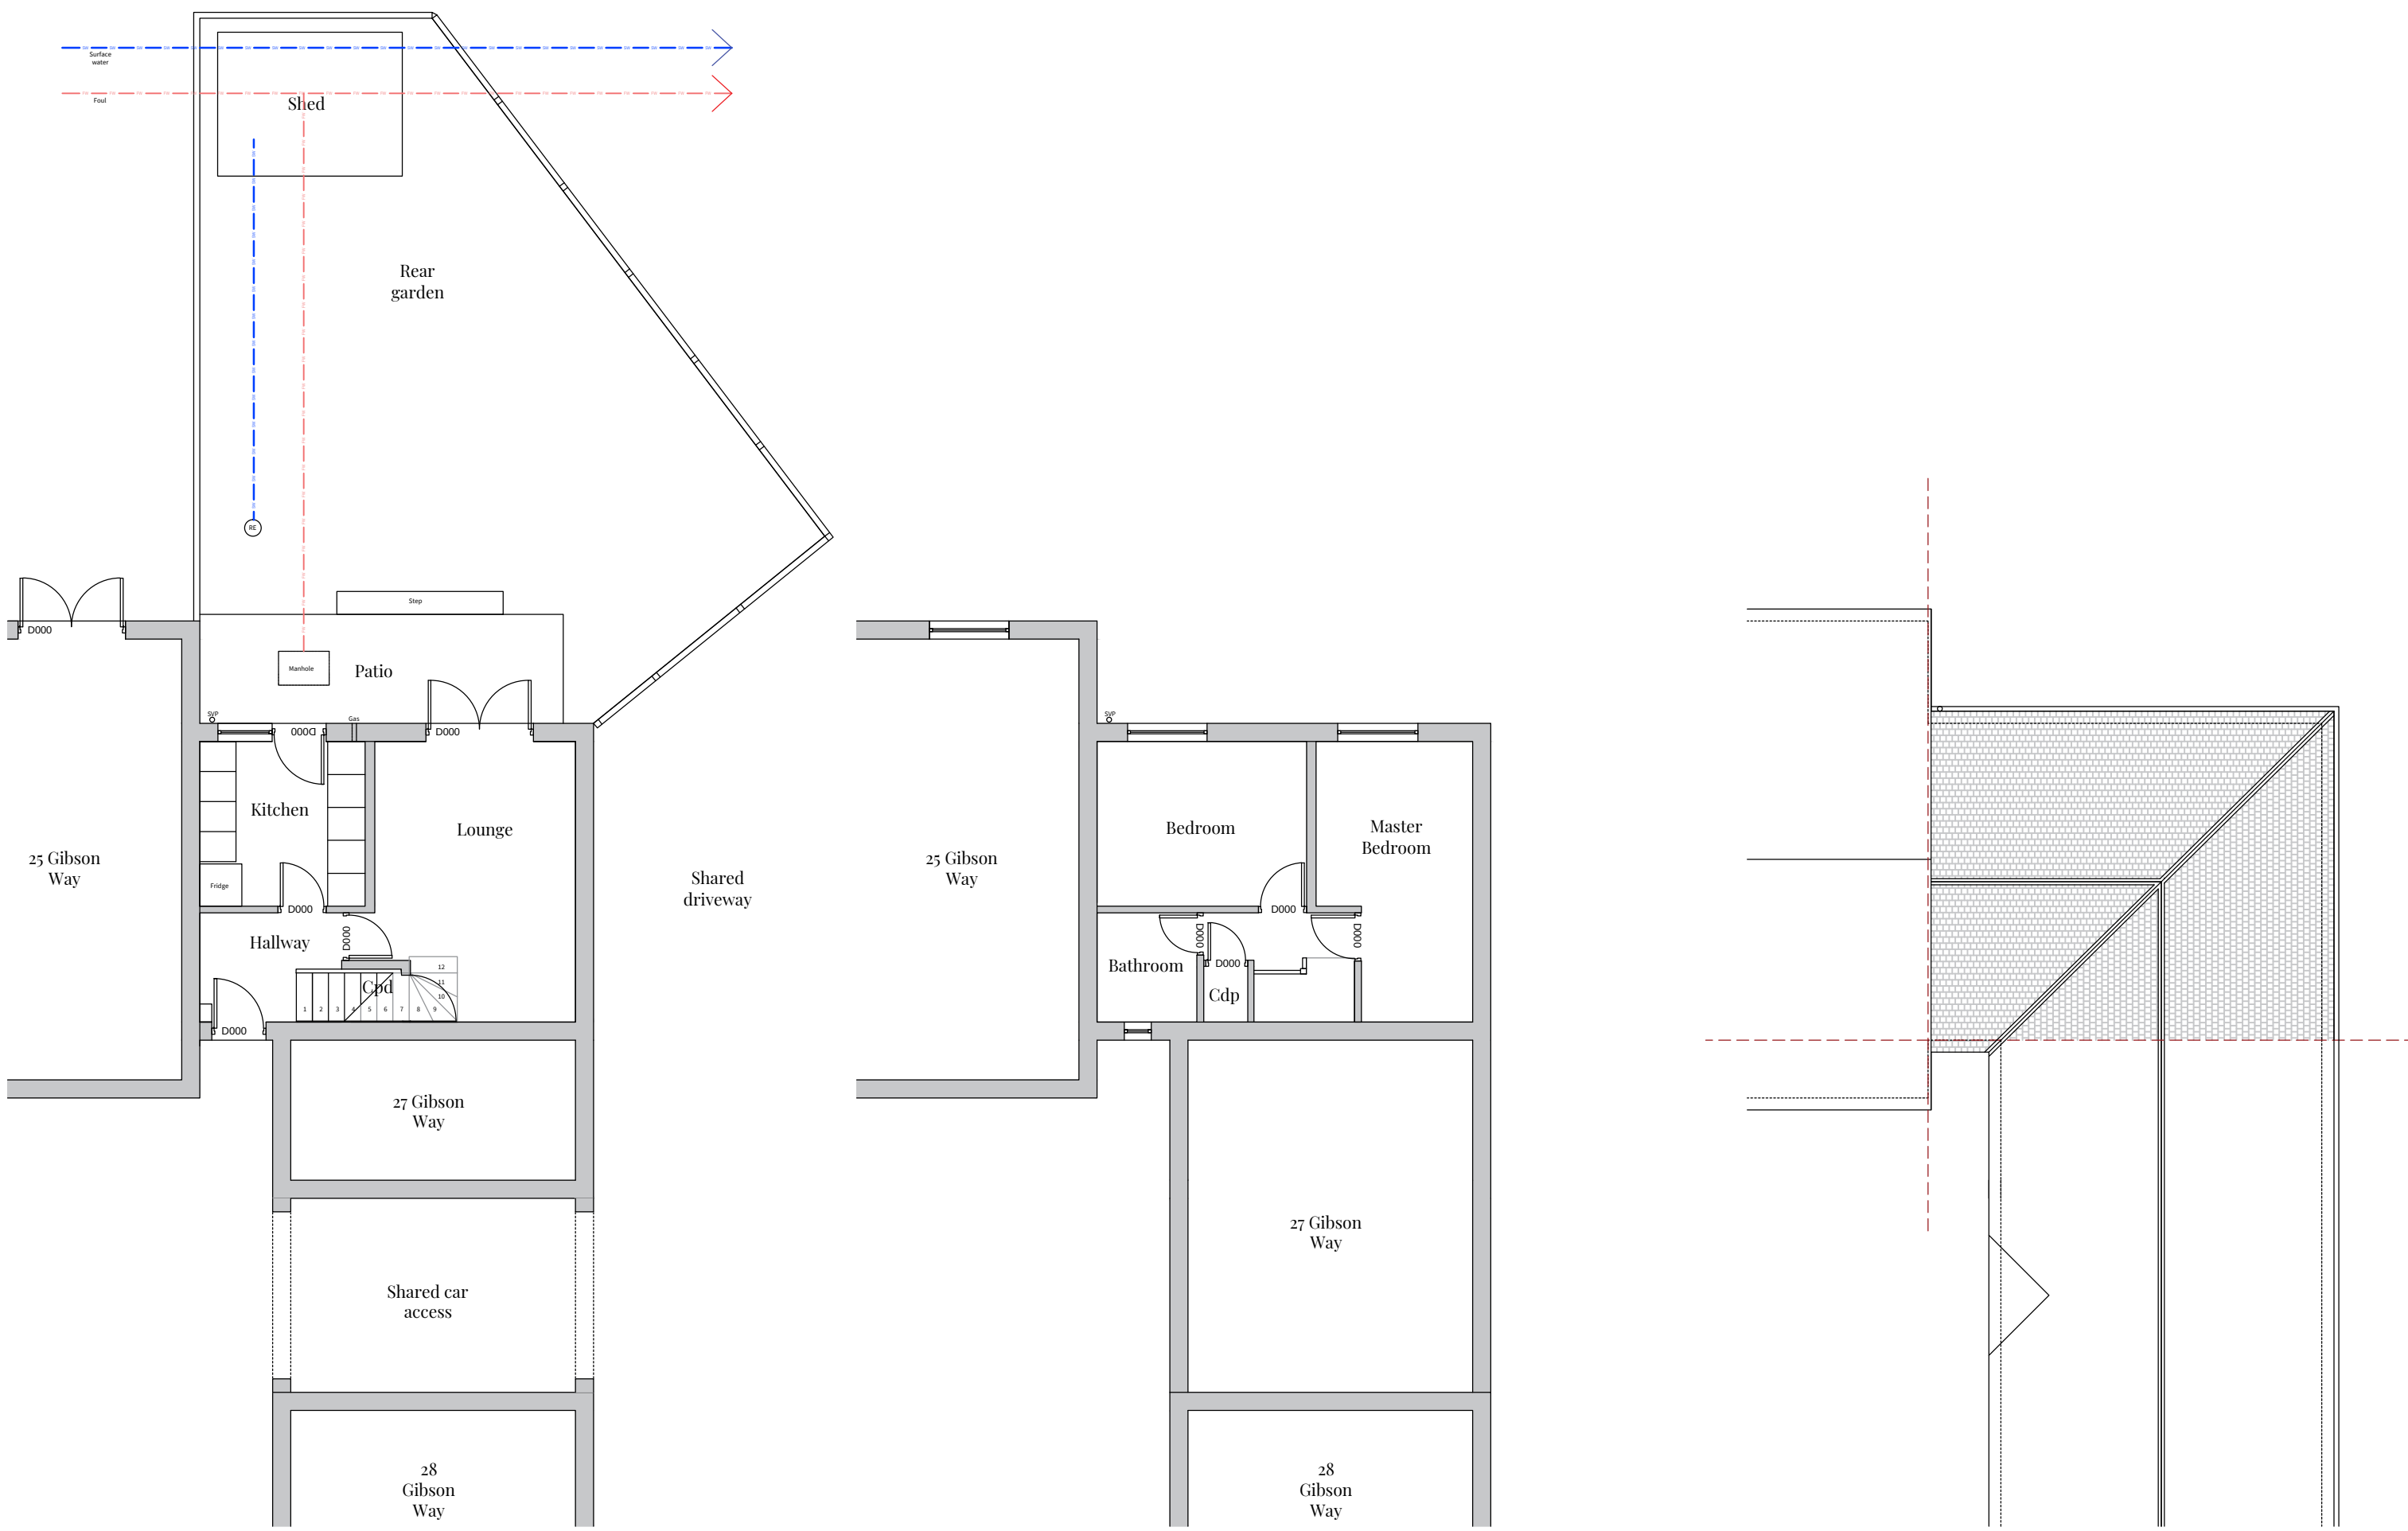

Existing Ground Floor Plan


Existing First Floor Plan

Existing Roof Plan

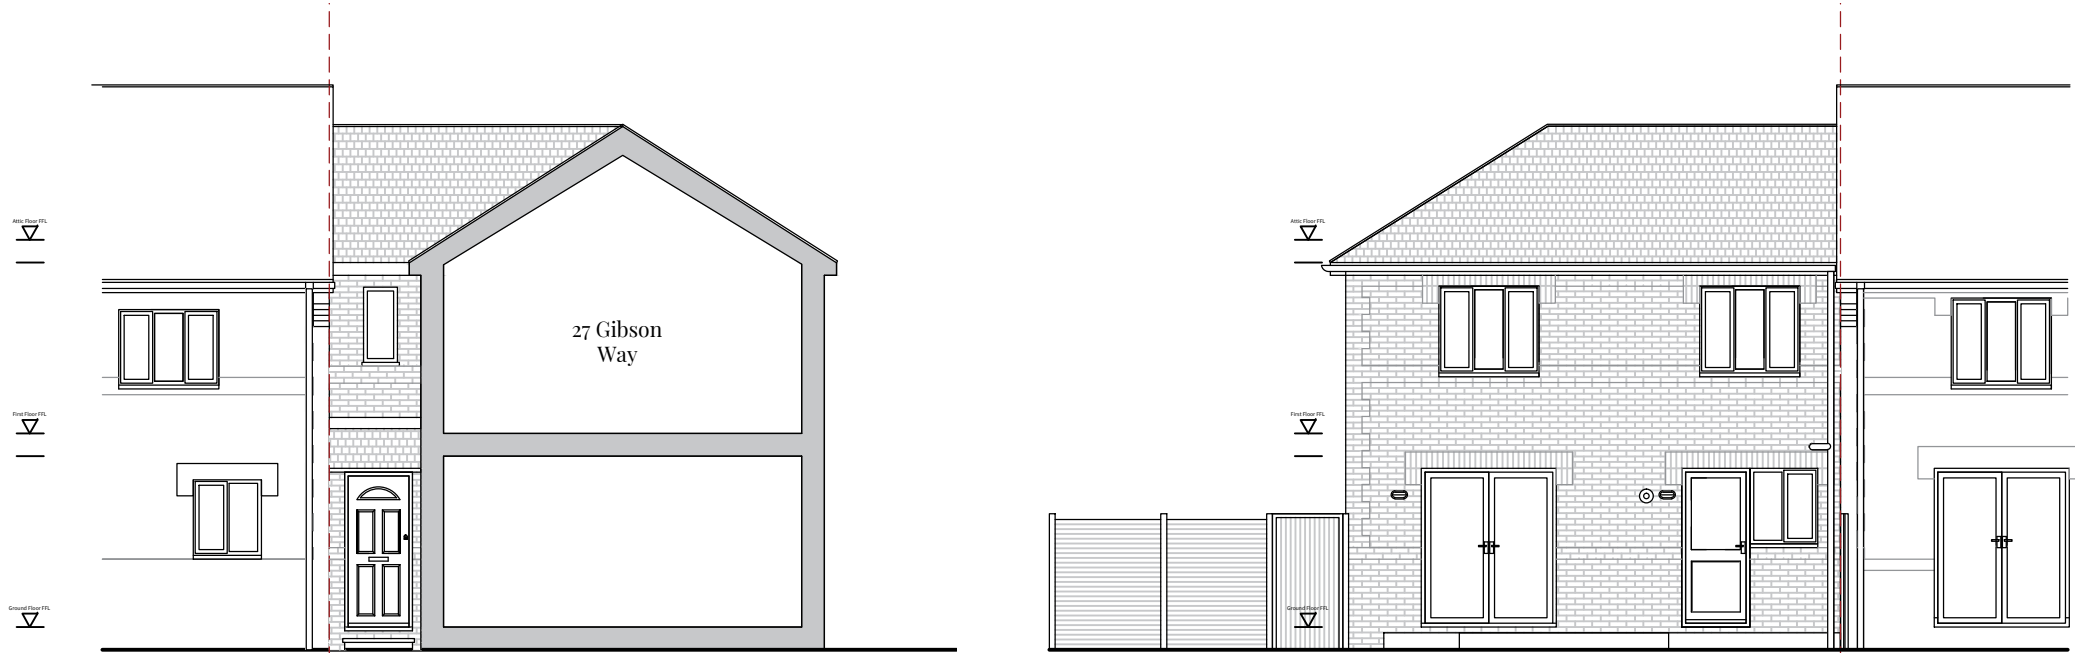

Existing South East elevation

Existing North West elevation

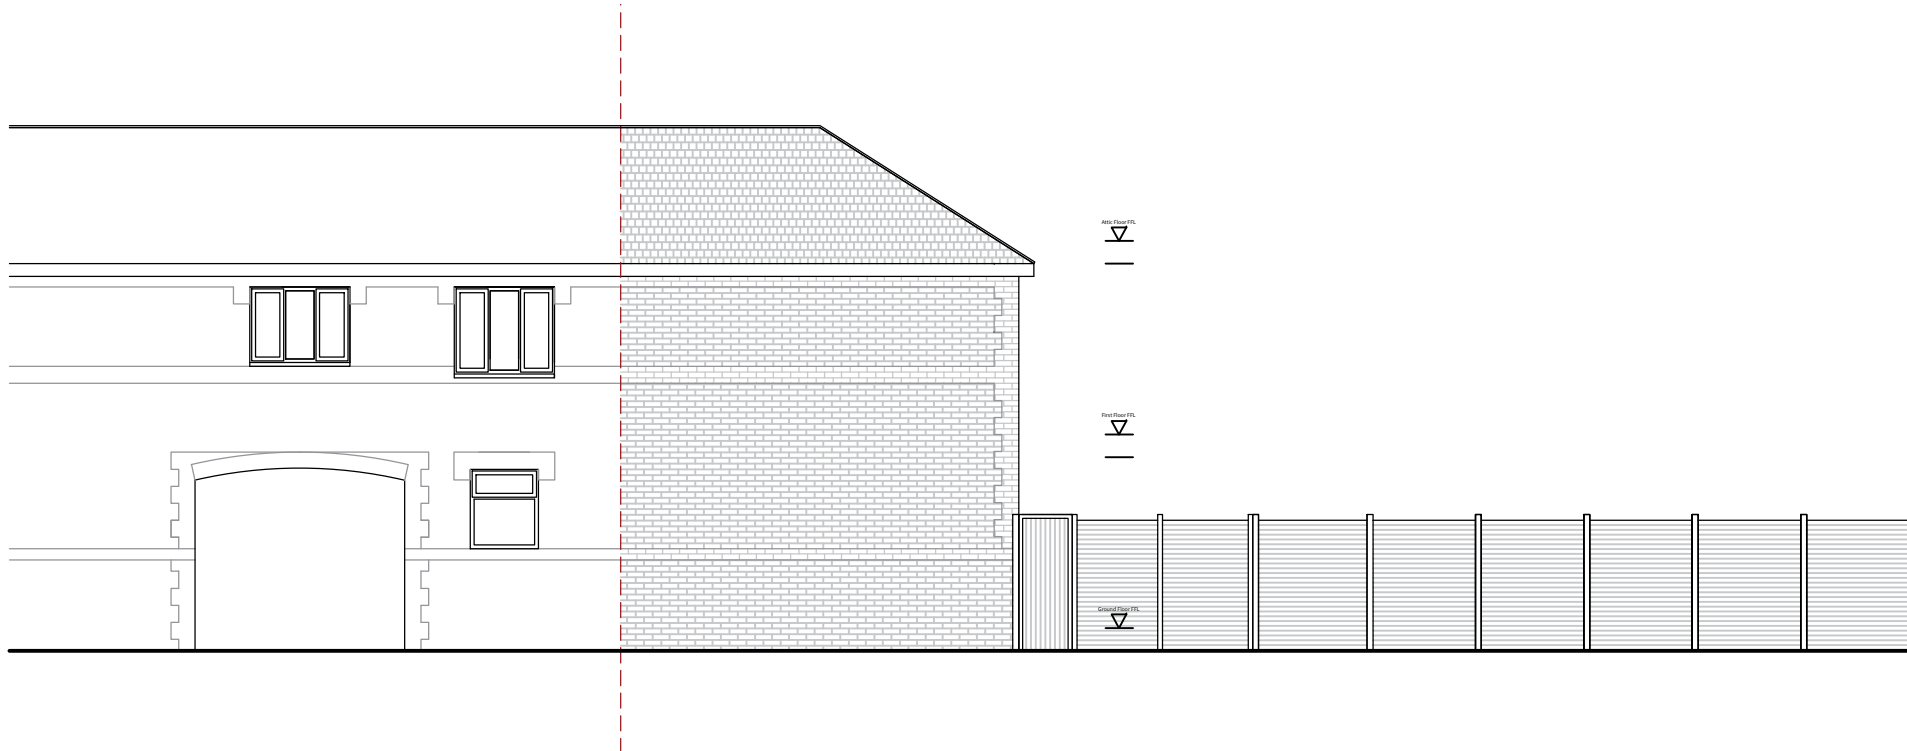

Existing North East elevation

Copyright

This drawing is the copyright of fingerprintstudios and may not be copied, altered or reproduced in any way or passed to a third party without written authority. All dimensions subject to site survey and site verification. Do not scale ©

Revisions

04/07/20	PBB
Initial Issue	01
Description	



fingerprintstudios

Scale

1.100 @ A1

Date	Drawn	Checked
February 22, 2022	PBB	-

Project Title
26 Gibson Way

Drawing Title
Existing

Status
Planning

Job Number
1235

Drawing Number
10

Revision
2