
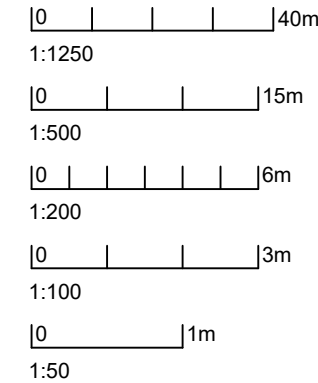
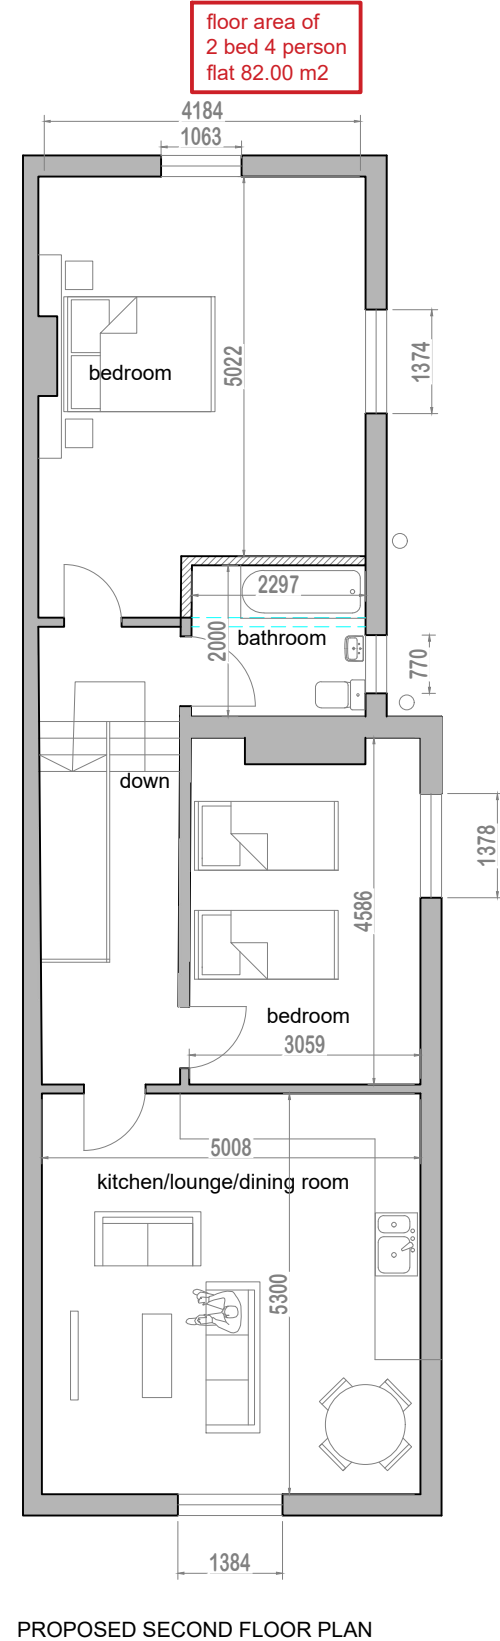
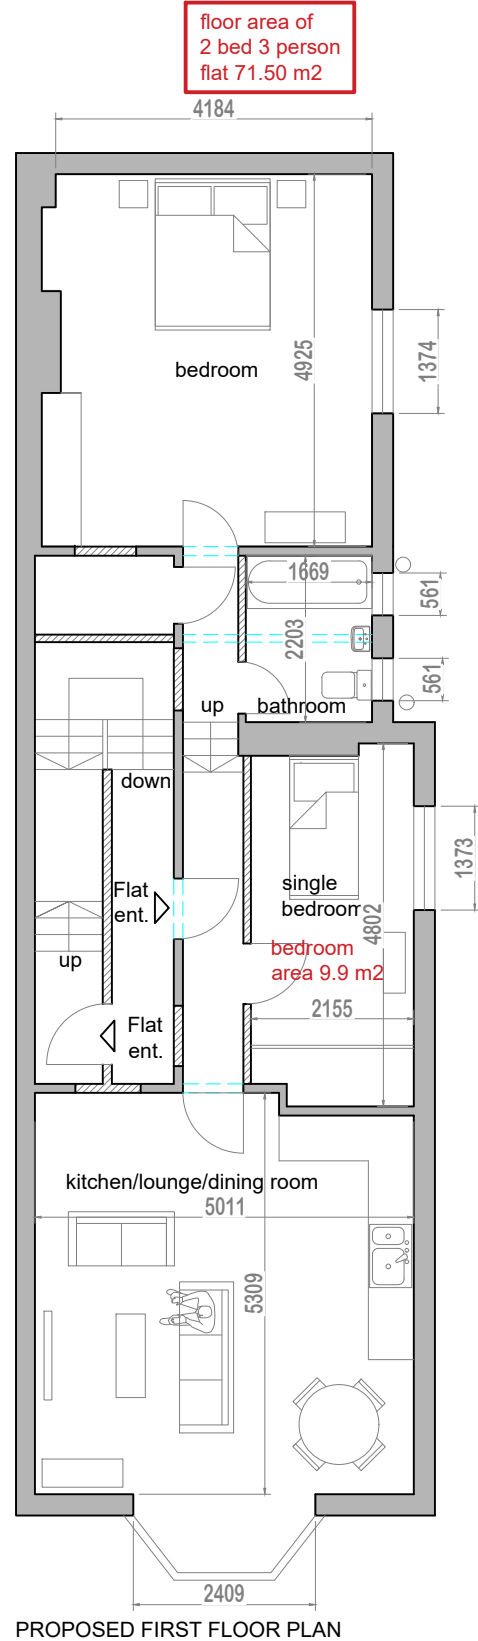


floor area of
1 bed 2 person
flat 51.50 m2

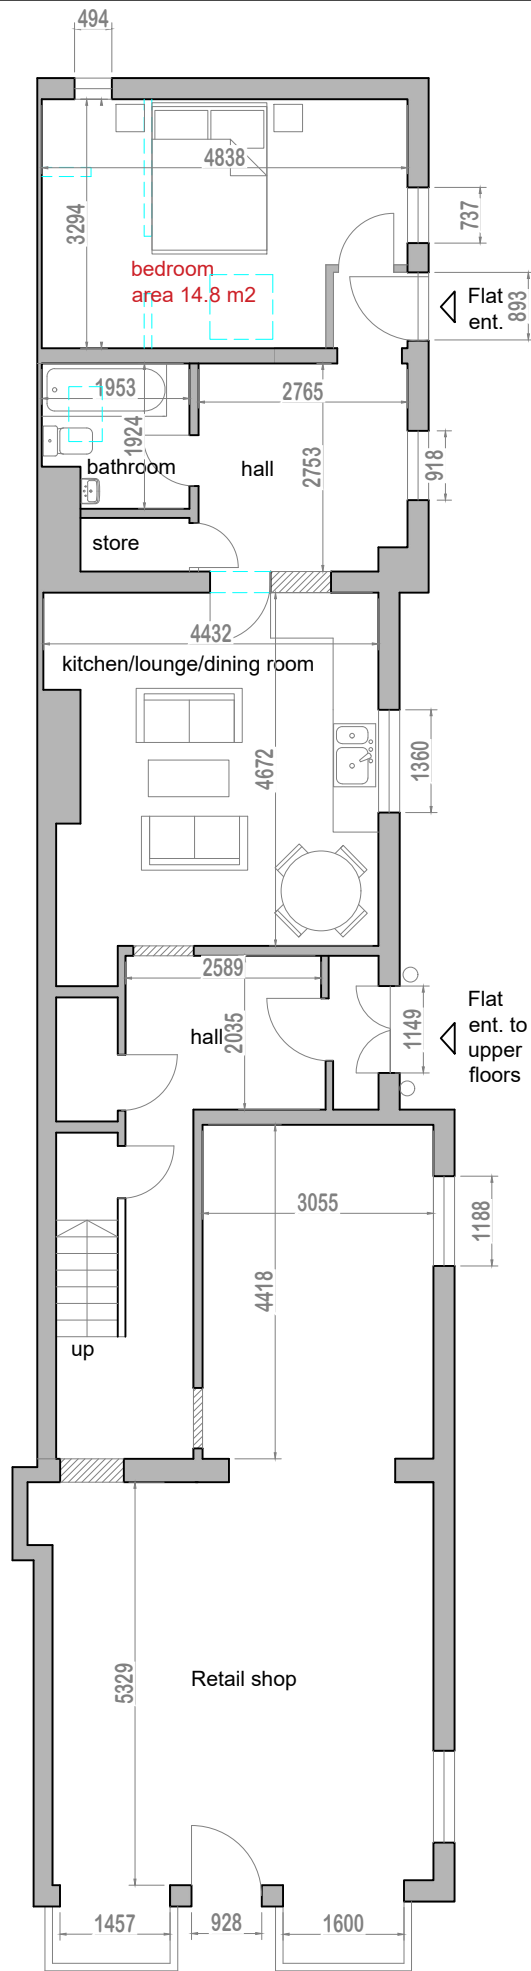

DVD Building Design
Flat E2, Belvedere
152-158 Dyke Road
BN1 5PA
Brighton

07976 410454

Revision
d rooflights, first and second
floor side windows added

Client
Isso Investments

Project
Conversion of part ground floor,
First & Second floors to provide
3no self contained flats
5 High Street
Bognor Regis PO21 1RQ

Drawing
Proposed floor plans with dims

Issue Date 01.12.2025	CHL drawing ref. 2025-39-05d
Scale 1:100@A3	