


- 1) Do not scale this drawing.
- 2) All levels and dimensions to be checked on site.
- 3) This drawing is to be read in conjunction with all relevant consultants drawings and specifications.
- 4) This drawing is Copyright and must not be reproduced without prior written agreement. It is the responsibility of the client to ensure that the party wall matters are attended to.
- 5) The drawings should be checked by the local authority Building Control Office or other appropriate checking authority prior to commencement of the building works.


Amendments

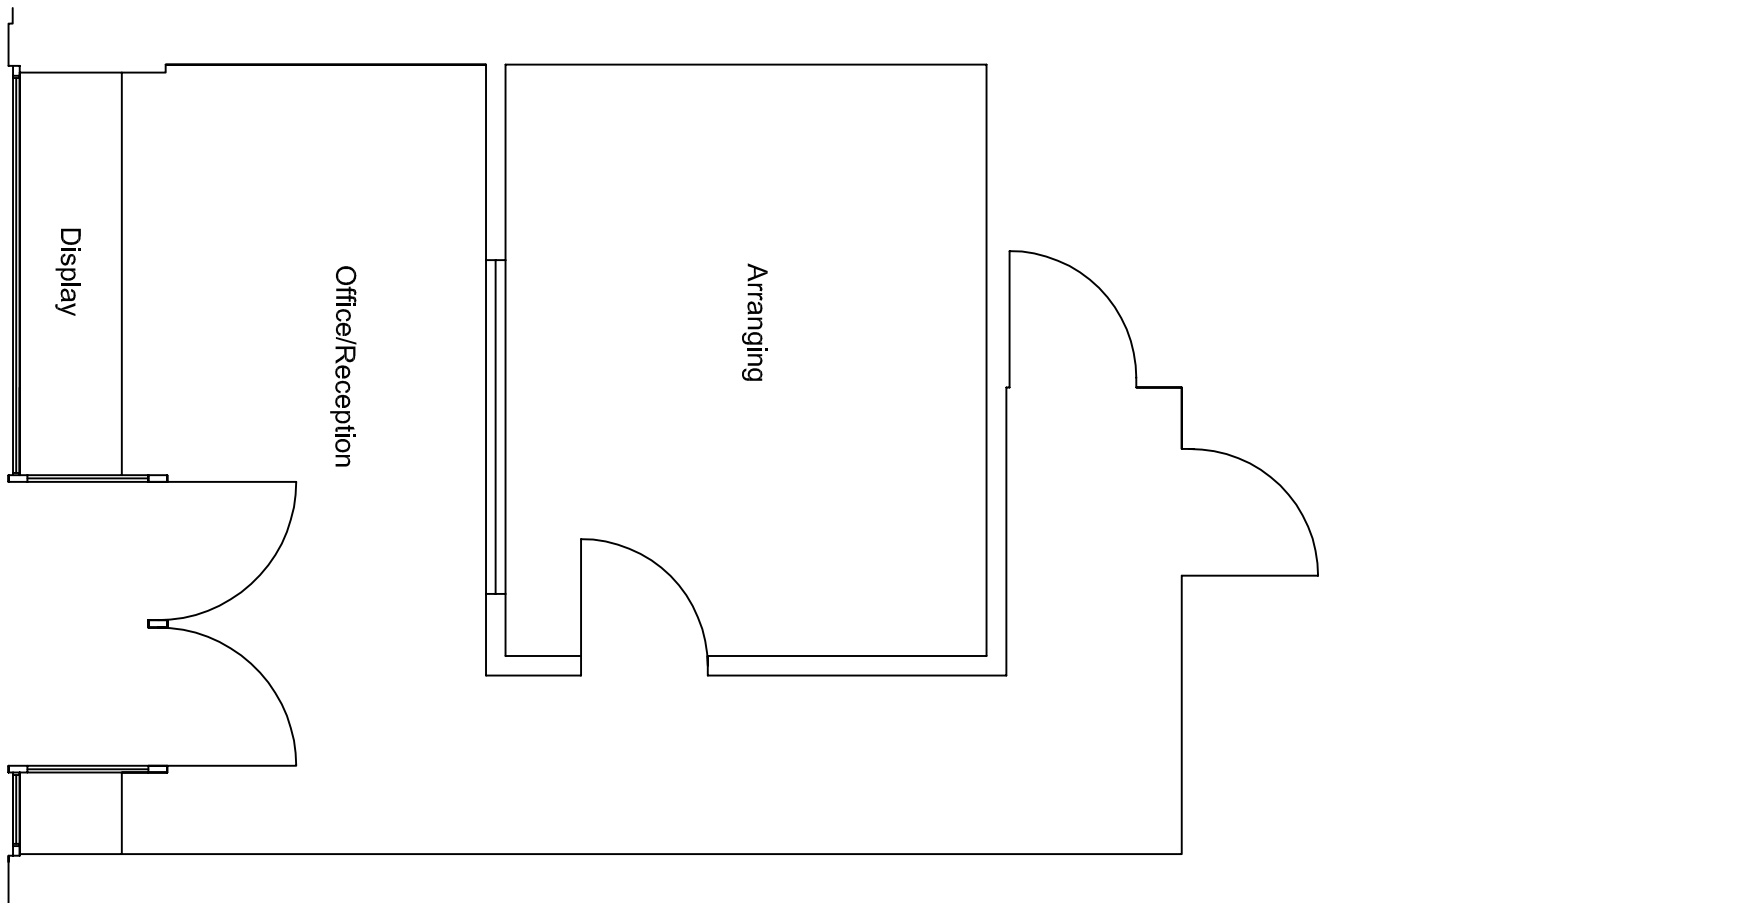

Remove metal framed shop window door & replace with new powder coated aluminium framed window & shop front panels painted black.


From window display area scrape 600mm deep, up to new sill height with straight 100mm sufficient height. Provide Maple timber laminate and chrome plate finish across the back of display area at 1600mm high with steel (to be supplied by Digby & Saker by builder). Silver stickers to be finished with maple or beech laminate flooring.

Downlights in window display area & shop signage to be controlled by timer.

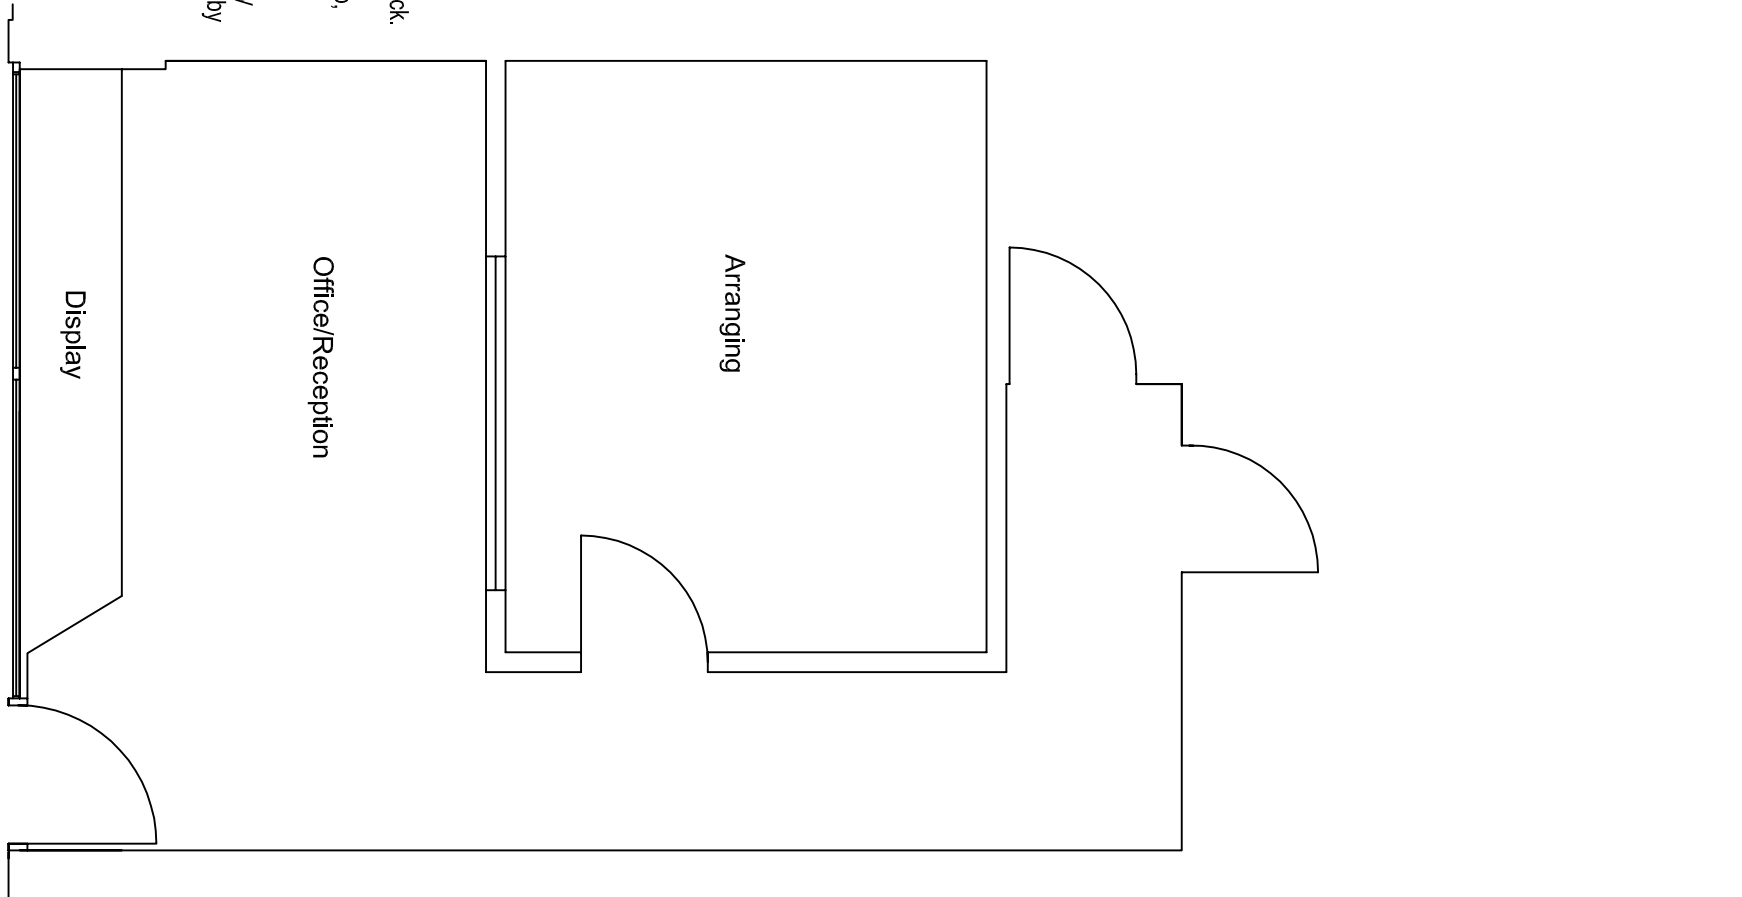


New entrance door to be half glazed 4 panel Hardwood painted door in black gloss. To have manual call point adjacent to opening. Provide escape signage & ensure simple fastenings to allow for the escape. Internal fastenings to cover the external combination locks. Bullder to fit door bell to reception. Threshold suitable to wheelchair access. Provide opaque transfers for windows for privacy if required. To be supplied by client & fitted by Contractor.


Existing Part Ground Floor Plan
Scale 1:50

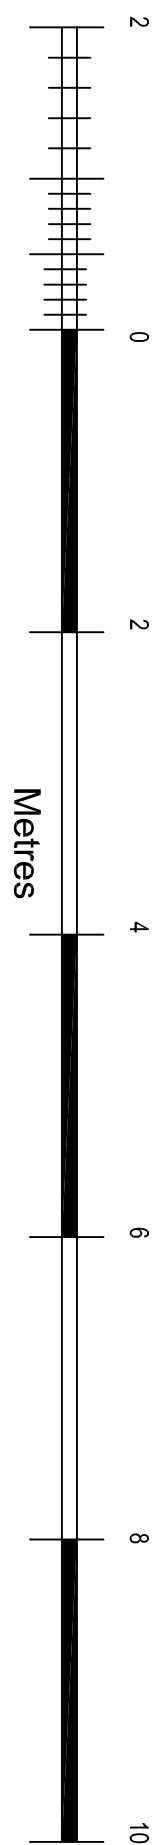


Proposed Part Ground Floor Plan
Scale 1:50

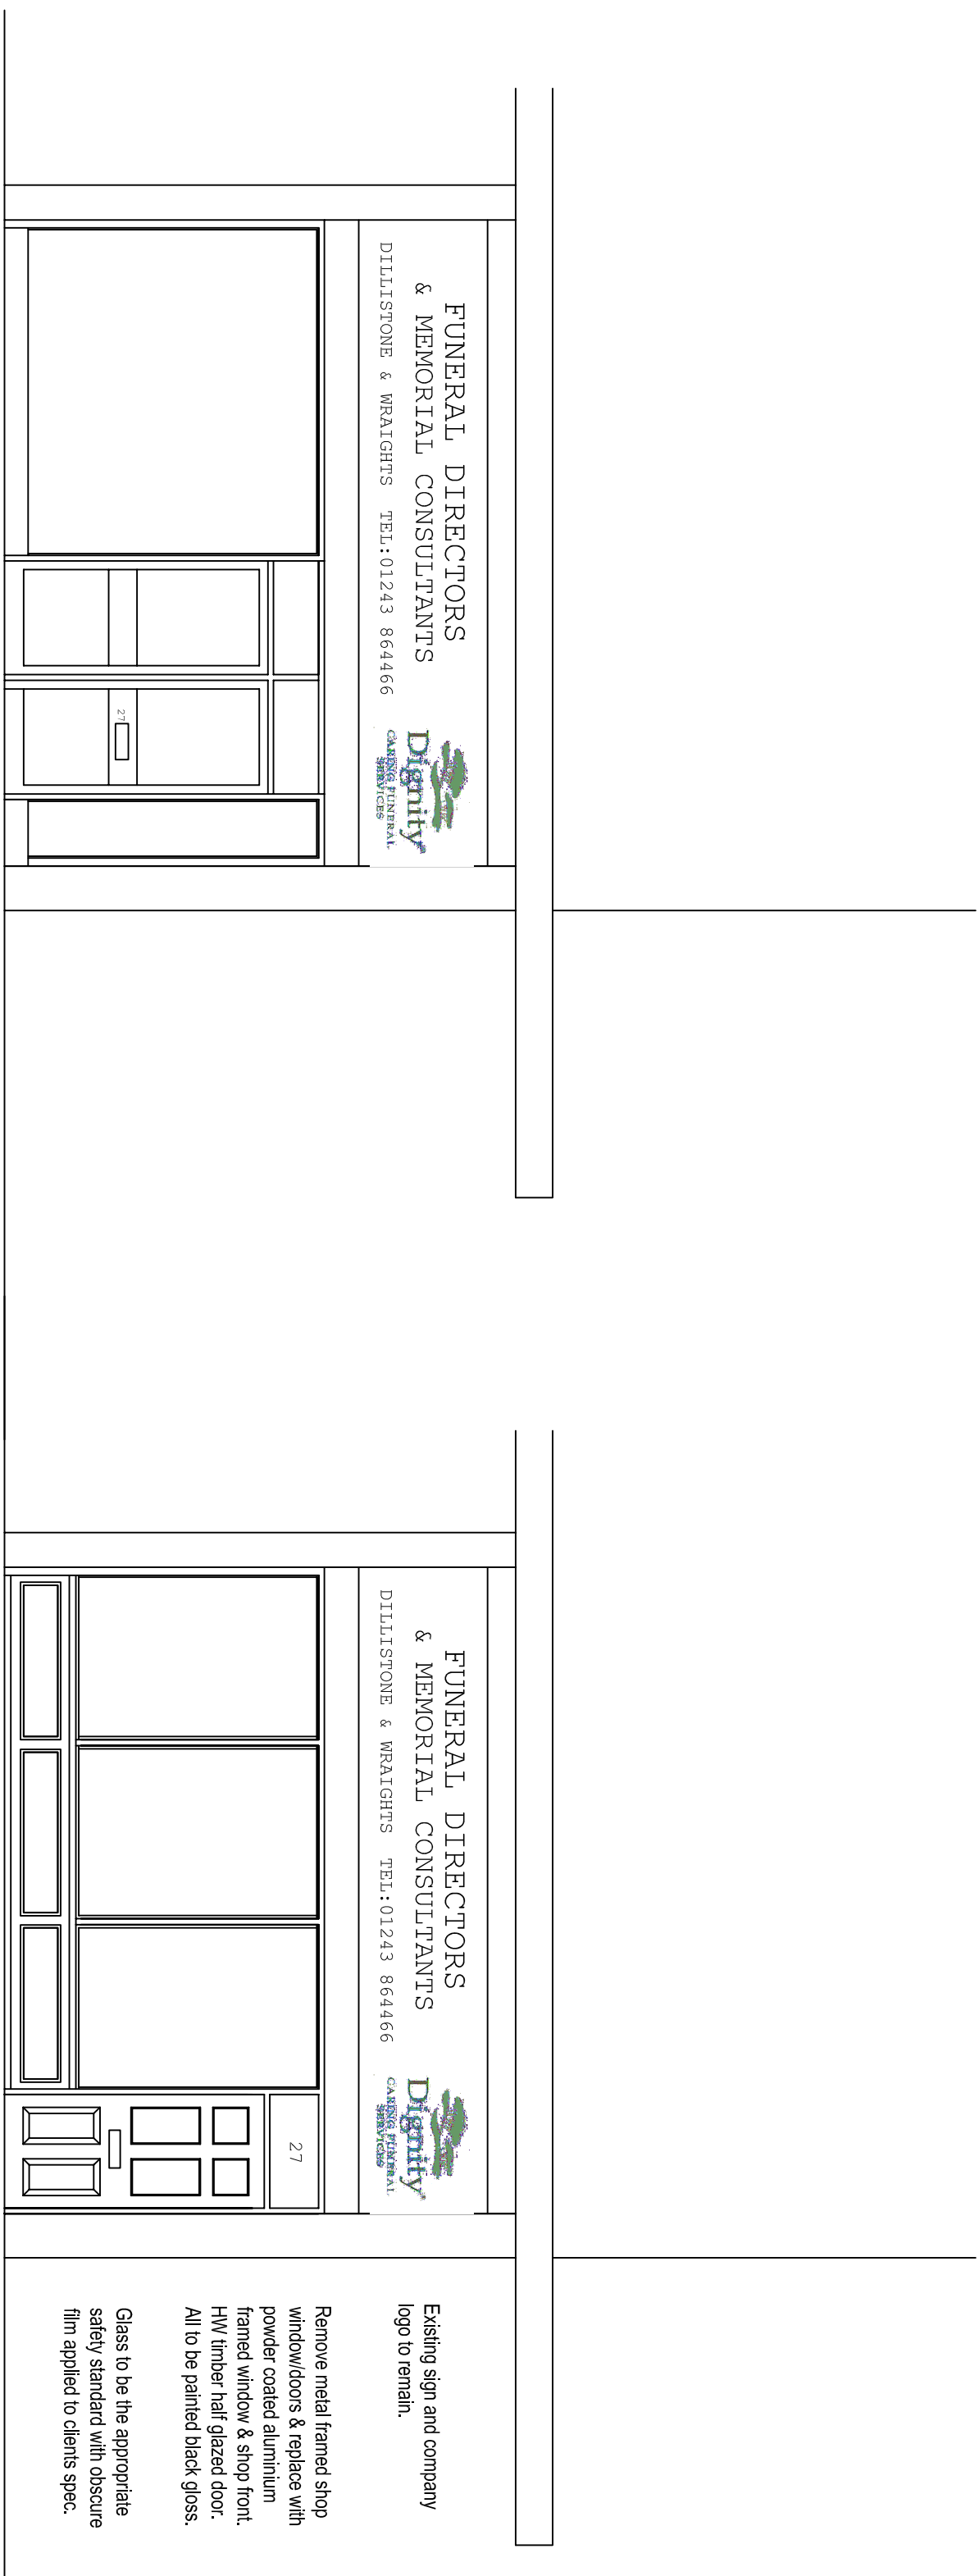


Existing Front Elevation
Scale 1:50

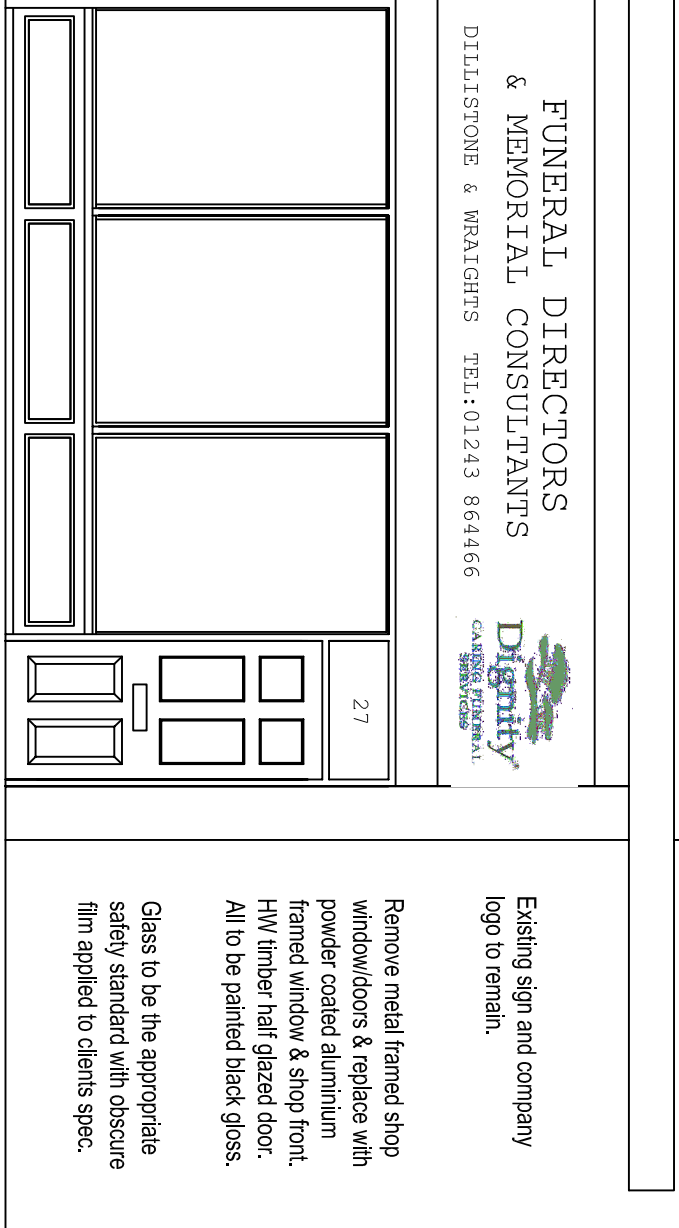

Proposed Front Elevation
Scale 1:50

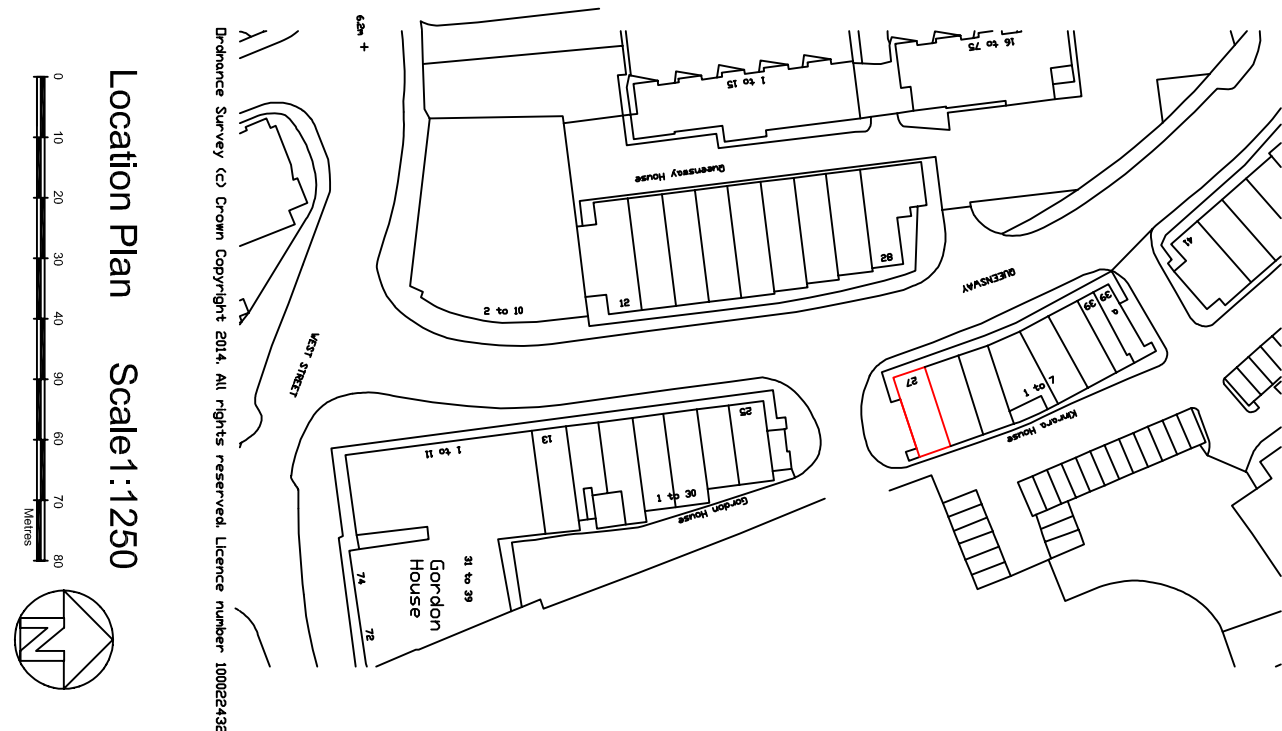

Location Plan Scale 1:1250

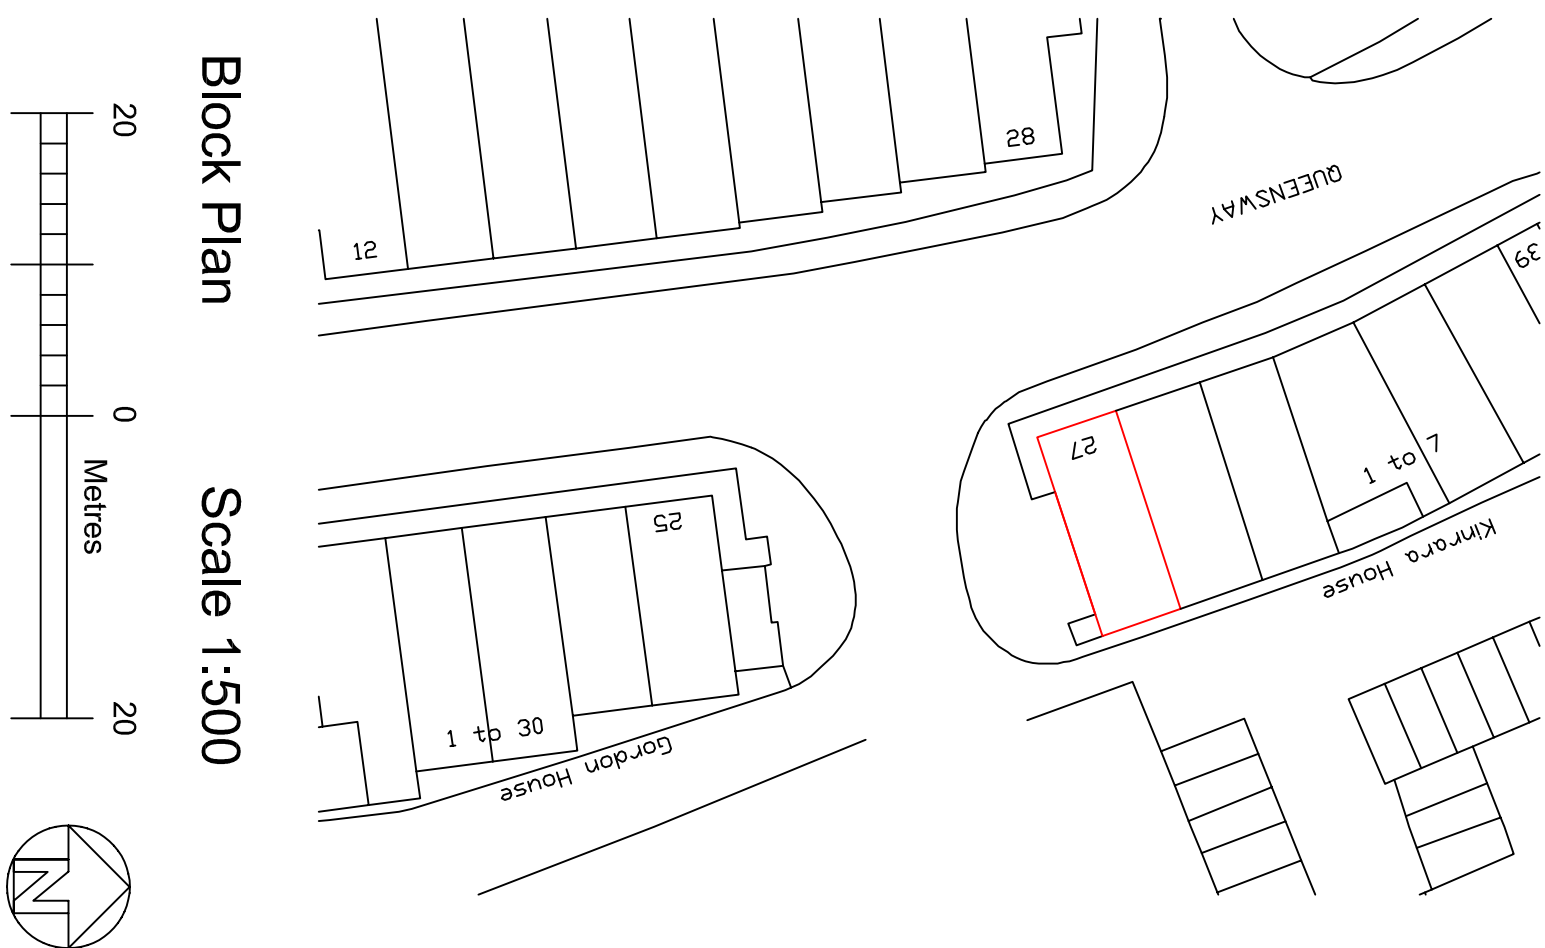

Block Plan Scale 1:500

Client	Dignity	
Site	Dillstone & Wrights FS 27 Queensway Bognor PO21 4QN	
Job	Replacement Shop Front	
Title	Planning	
Scale	Various @ A1	Drawn by LF
Date	Nov 2014	Drawing no. D190/02

Monkyn Pyn, Thornwell Road,
Wilmington, East Sussex,
BN26 6RL
Telephone/Fax: 01323 489767
Mobile: 07973 349724
e-mail: mail@Harchitecture.co.uk
Company no. 5123905