


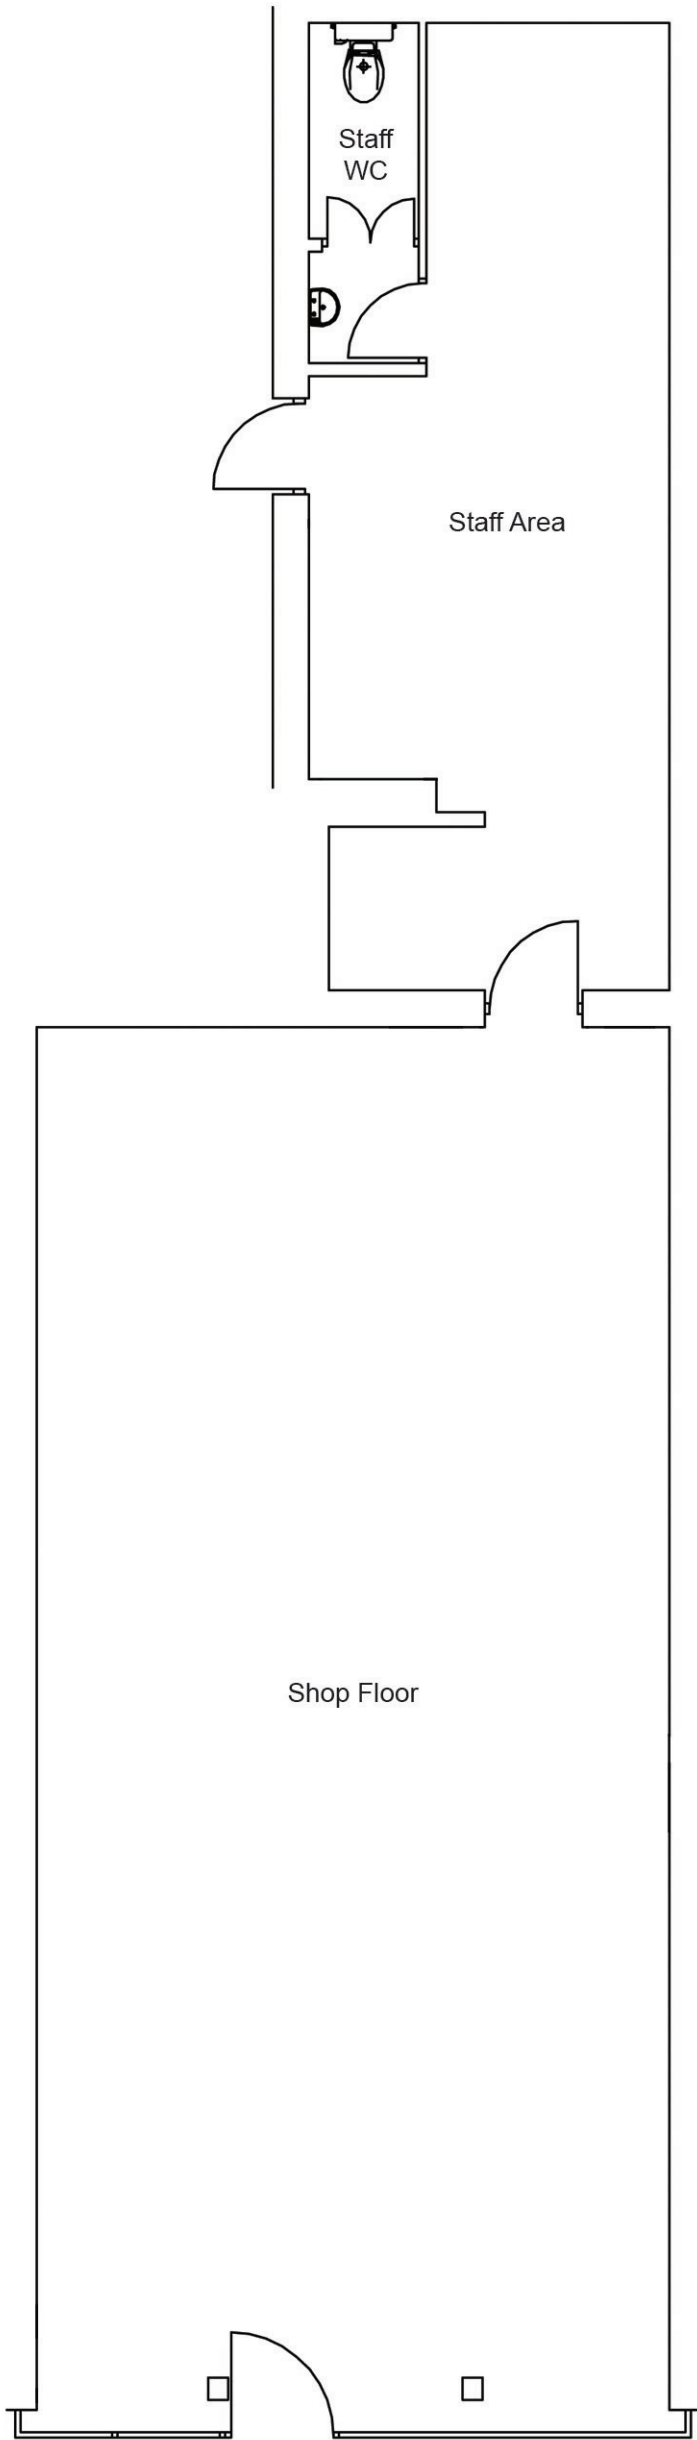

Notes

Do not scale from this drawing. All dimensions to be checked on site prior to construction and any discrepancies reported to the Architect. Copyright reserved.

**Disclaimer**

This drawing has been prepared with plans provided by others. Whilst these are believed to be reliable, 3DReid assumes no responsibility for the accuracy of these plans or for any errors or omissions that may have been incorporated into the drawing as a result of using these plans.

The plans are indicative only showing the extent of the tenant's demise. Exact layout proposals to be established in due course.



- First issue 26/11/10 RT

Revisions

Client

Cheque Centre Group Ltd

Project

Shop fit-out  
23 High Street  
Bognor Regis

Title

GROUND FLOOR PLAN  
AS EXISTING

| Scale | Size | Date       | Drawn | Checked |
|-------|------|------------|-------|---------|
| 1:50  | A3   | 26/11/2010 | RT    | AG      |

**3DReid**  
45 West Nile Street,  
Glasgow, G1 2PT  
t : +44 (0)141 226 3030  
f : +44 (0)141 226 3053  
w : <http://www.3dreid.com>  
Belfast Birmingham Edinburgh  
Glasgow London Manchester



| Project No.  | Drawing No. | Rev. |
|--------------|-------------|------|
| 100407(D)003 |             | -    |