




Part Second Floor Plan.
(Showing structure over)
(1:100)

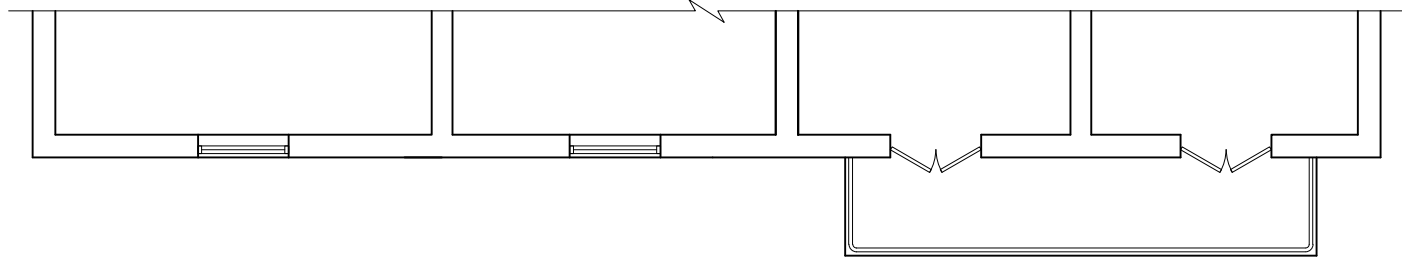

Part First Floor Plan.
(Showing structure over)
(1:100)

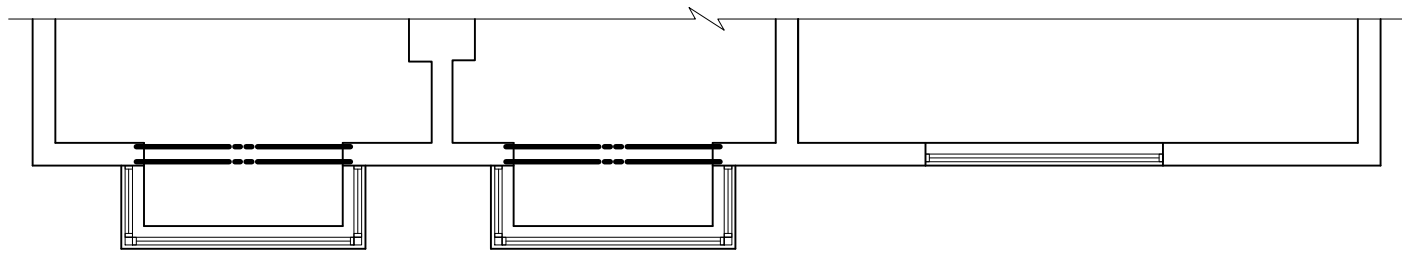


Part Ground Floor Plan.
(Showing structure over)
(1:100)

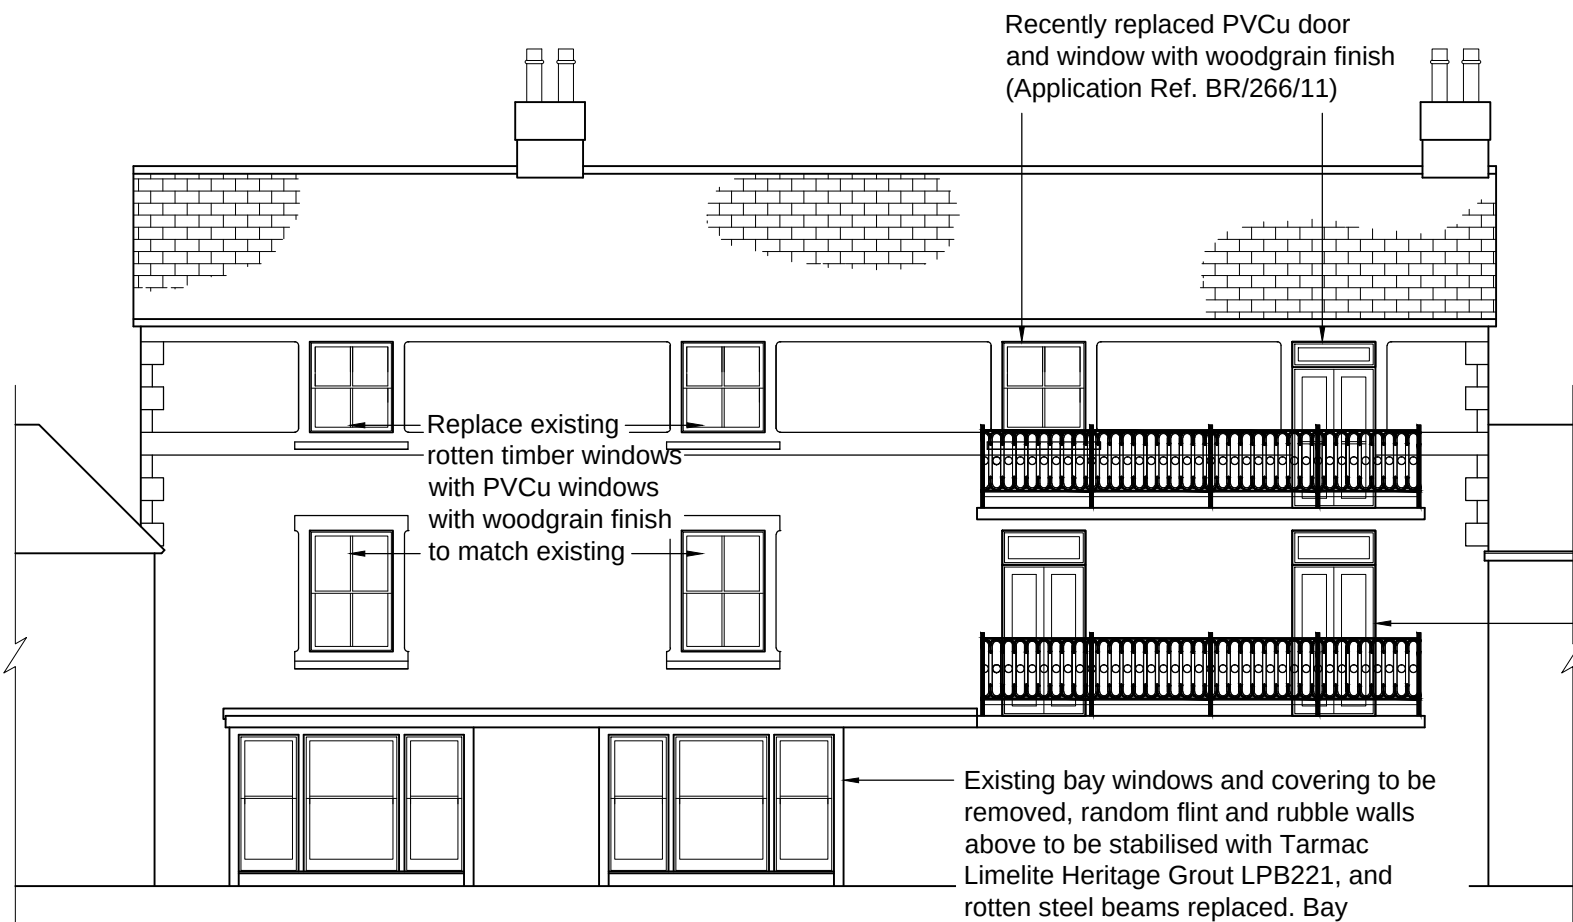


South Elevation.
(Remains Unaltered)
(1:100)


Replace existing doors (if not already replaced) with PVCu doors with woodgrain finish to match existing.

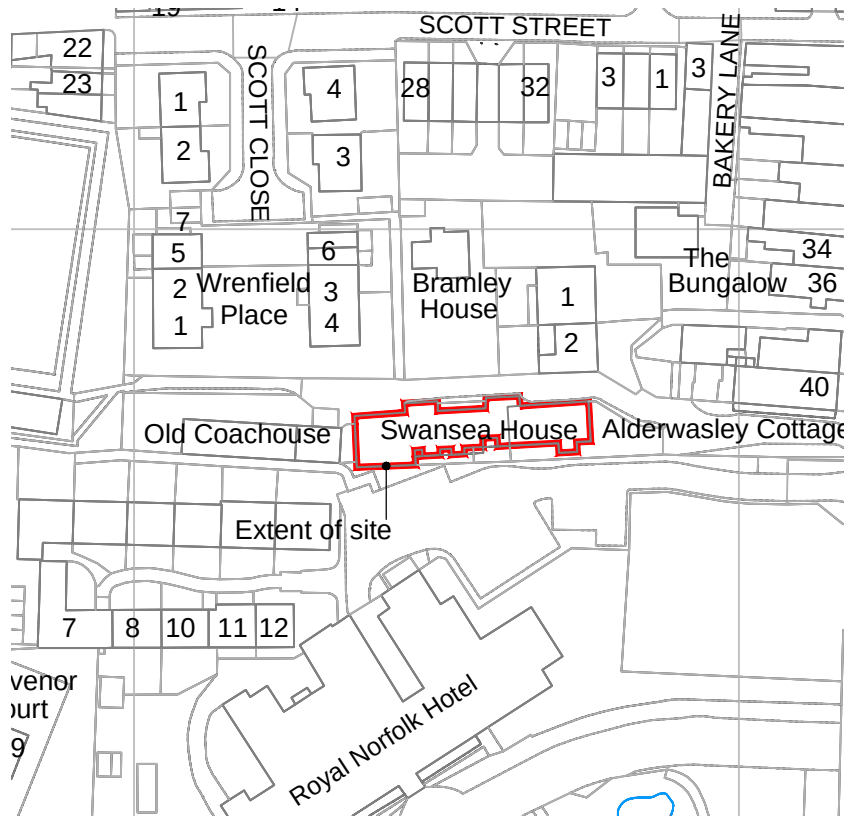

Location Plan.
(1:1250)

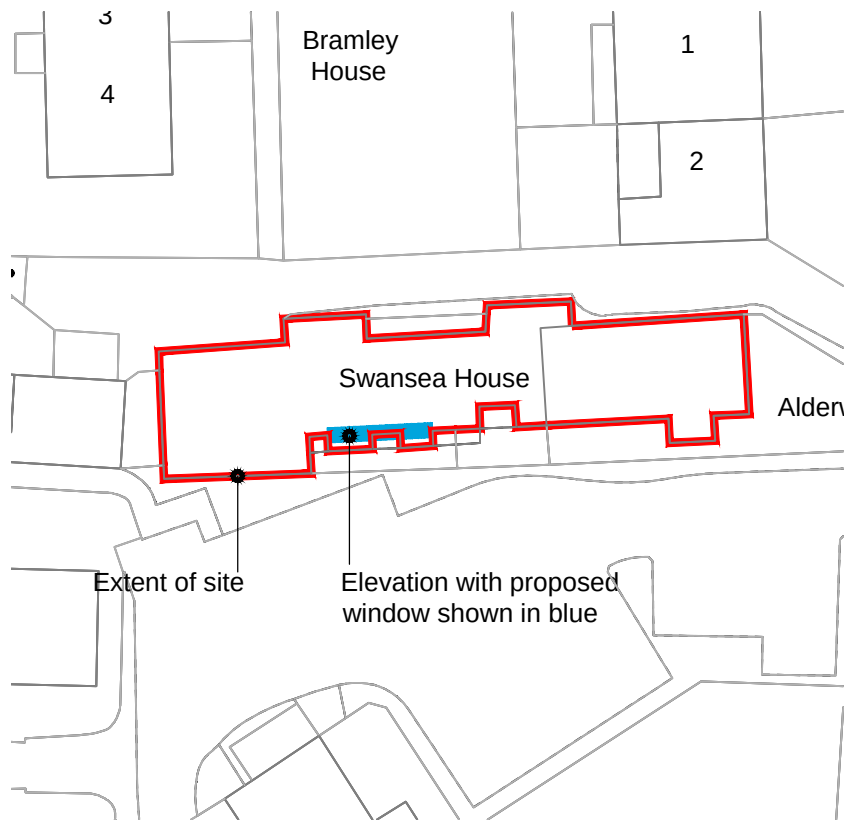

Block Plan.
(1:500)

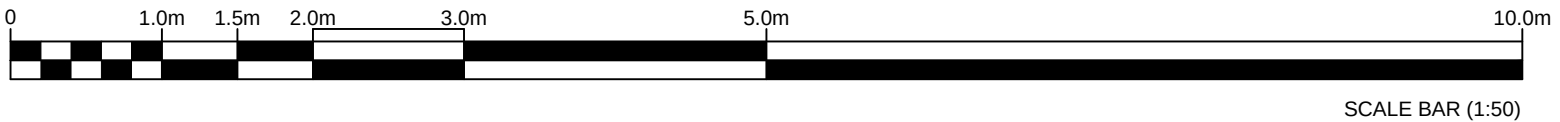

General Notes

1. All dimensions to be checked on site. All details and dimensions relating to the sub-contractors or suppliers work must be checked and agreed between the subcontractors or supplier and the general contractor.
2. This drawing is to be read in conjunction with all relevant engineer's drawings and the specification.
3. Works to comply with current Codes of Practice, British Standards and Building Regulations.
4. Contractor to provide all necessary vertical and lateral restraint strapping in order to comply with The Building Regulations.

REV	DATE	DESCRIPTION
-----	------	-------------

CLIENT:
Tallyoak Ltd c/o Oyster Estates

ARCHITECT
-

JOB TITLE:
Swansea House,
West Street,
Bognor Regis

DRAWING TITLE:
Proposed Remedial Works to
South Elevation

DRAWING NUMBER	JOB No 13025	DRG No 10	REV -
-------------------	-----------------	--------------	----------

SCALE 1:50 @ A2 WORK TO FIGURED DIMENSIONS ONLY	DRAWN BY	MWP
	DATE	Dec '13
	ENGINEER	MWP
CHECKED BY		PJG

PHILIP GOACHER ASSOCIATES
CONSULTING CIVIL AND STRUCTURAL ENGINEERS
PARK HOUSE
122a NEWLAND ROAD, WORTHING
WEST SUSSEX, BN11 1LB
Tel: (01903) 217723 Email: mail@pgoacher.co.uk
www.pgoacher.co.uk