

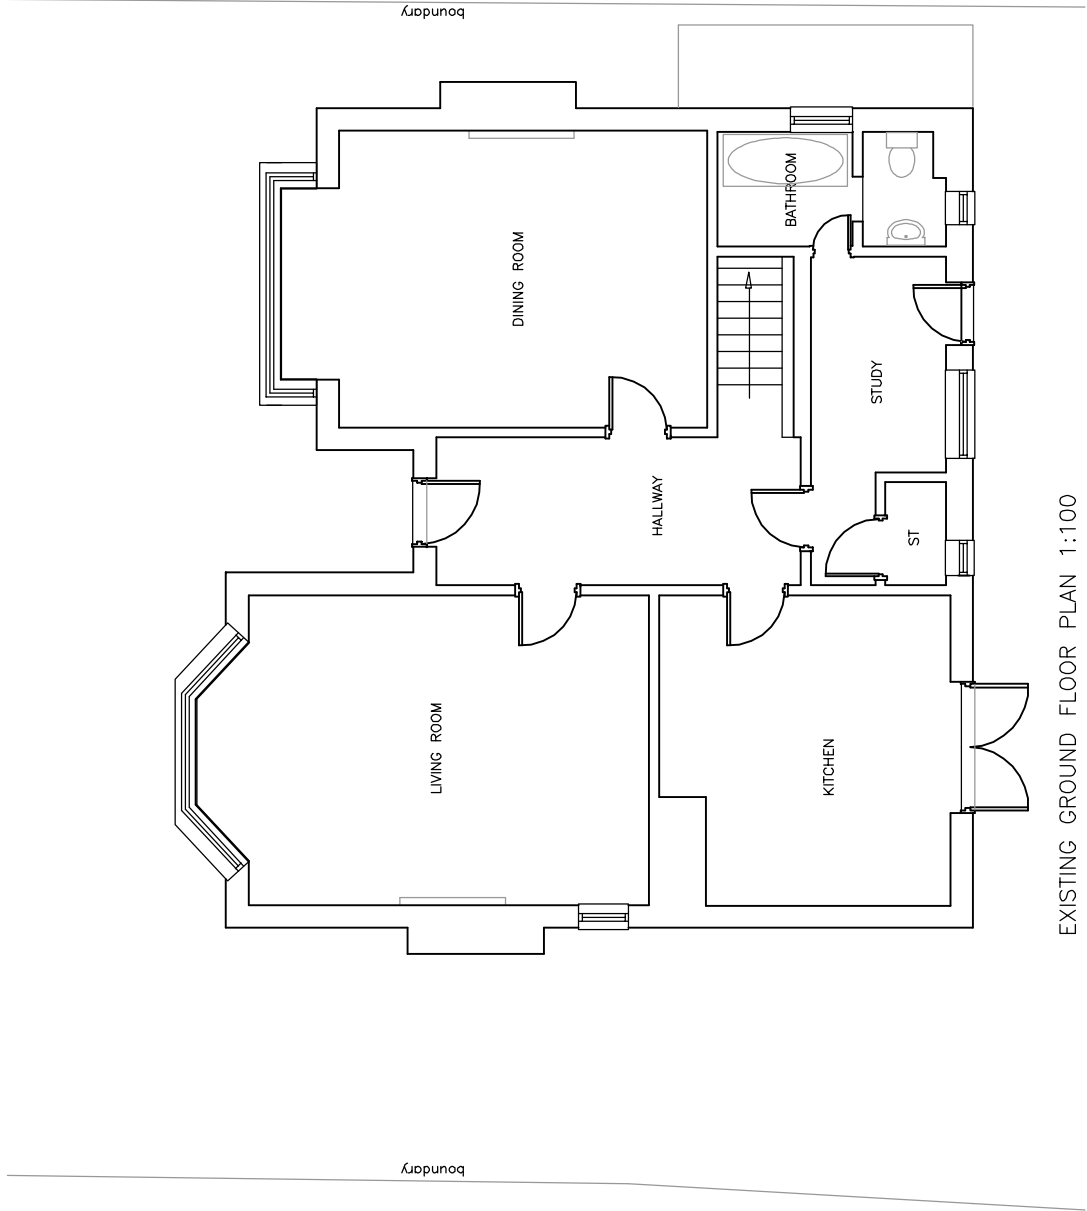


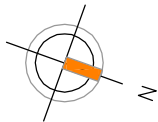

EXISTING GROUND FLOOR PLAN 1:100

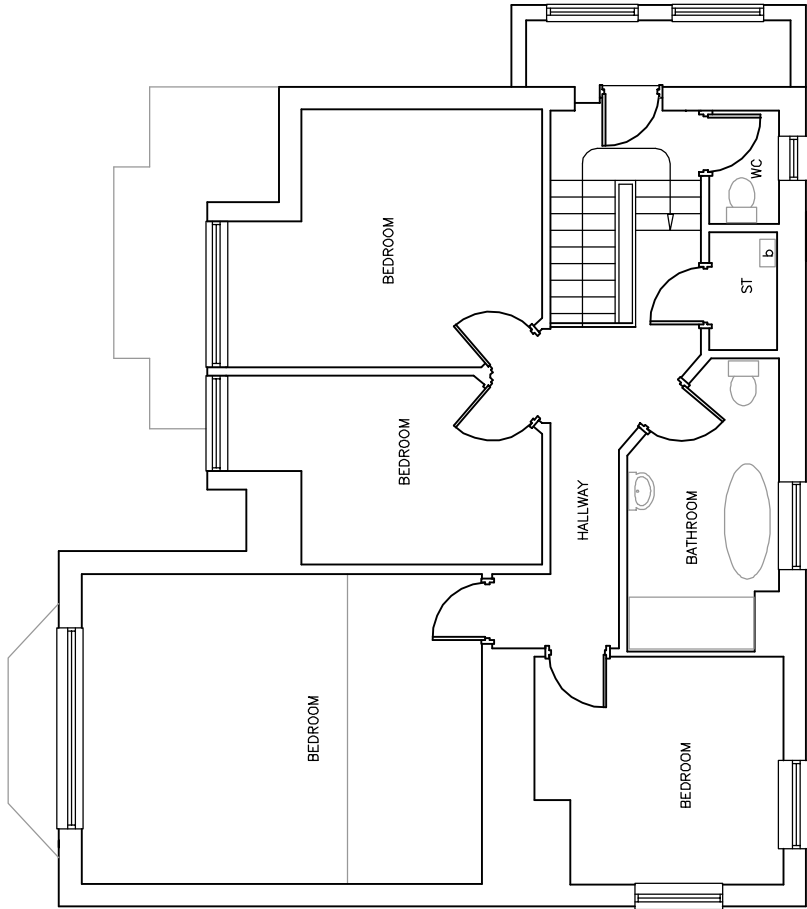

EXISTING FIRST FLOOR PLAN 1:100

**Amdesign**  
ARCHITECTURE DESIGN DEVELOPMENT  
Leeza Aldis-Hobbs ARB RIBA SPAB  
Job: 07756 329400  
E-mail: leeza@amdesignltd.co.uk

PROJECT  
**4 PARKLANDS AVENUE  
BOGNOR REGIS  
WEST SUSSEX  
PO21 2BA**  
PROJECT STAGE  
**PI ANNING**

DRAWING  
**EXISTING PLANS**  
DRAWING No  
**274/02**  
SCALE 1:100  
DATE SEDT 2018  
REVISION  
DRAWN  
CHECKED  
LA

| LETTER | REVISION | DATE |
|--------|----------|------|
|        |          |      |
|        |          |      |
|        |          |      |

This scheme is subject to town planning and all other necessary consents. All dimensions and levels to be checked on site. This drawing is to be read in conjunction with other relevant drawings and documents. Report all discrepancies to the Architect before work commences.