




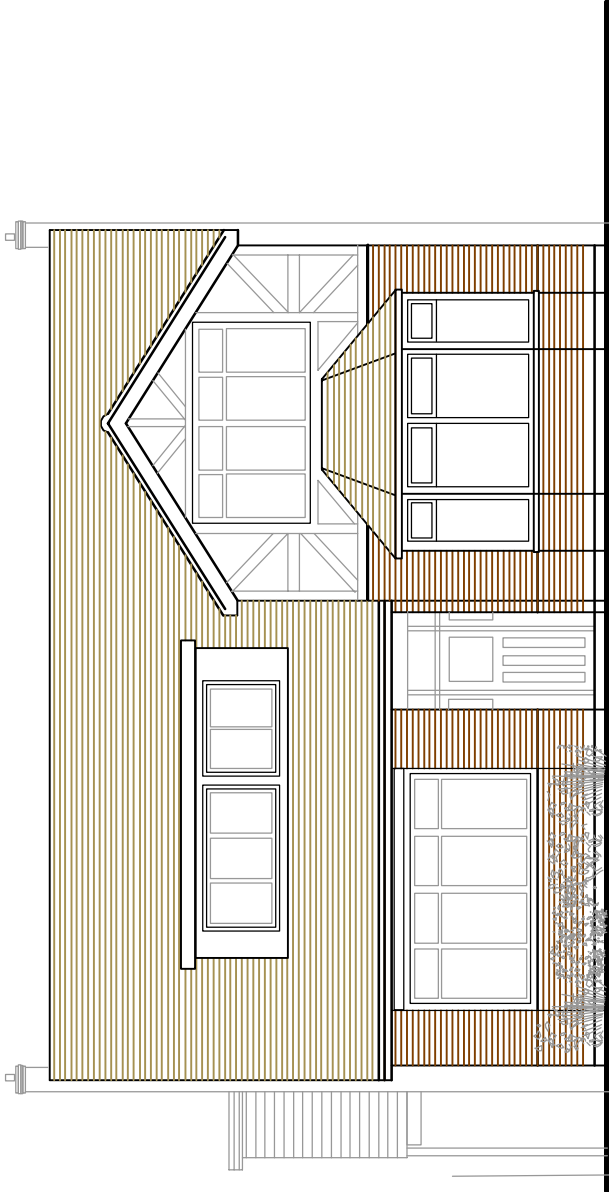

EXISTING SOUTH ELEVATION 1:100

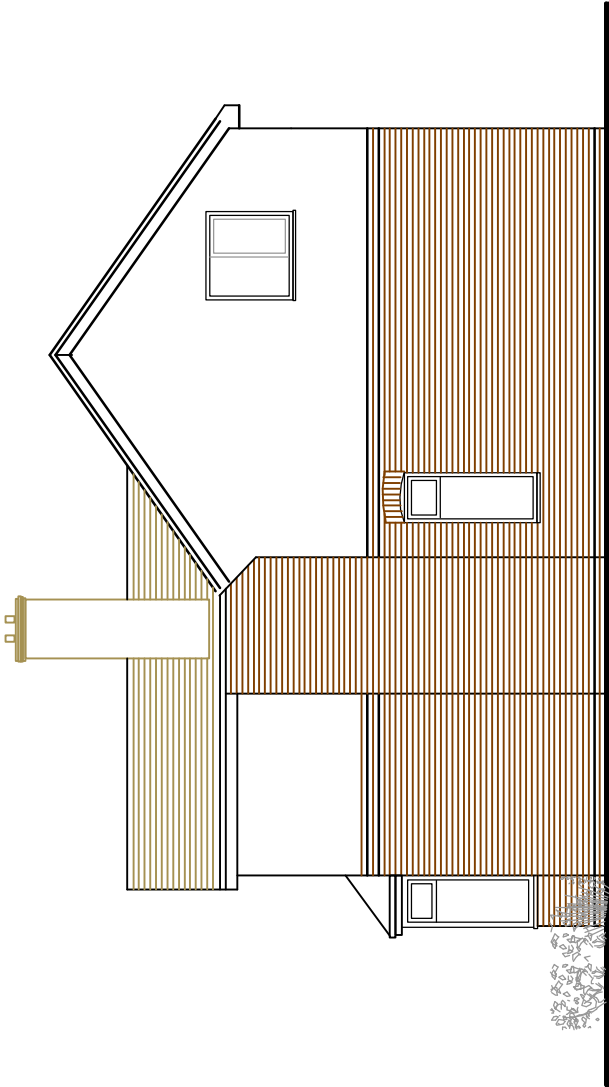

EXISTING EAST ELEVATION 1:100

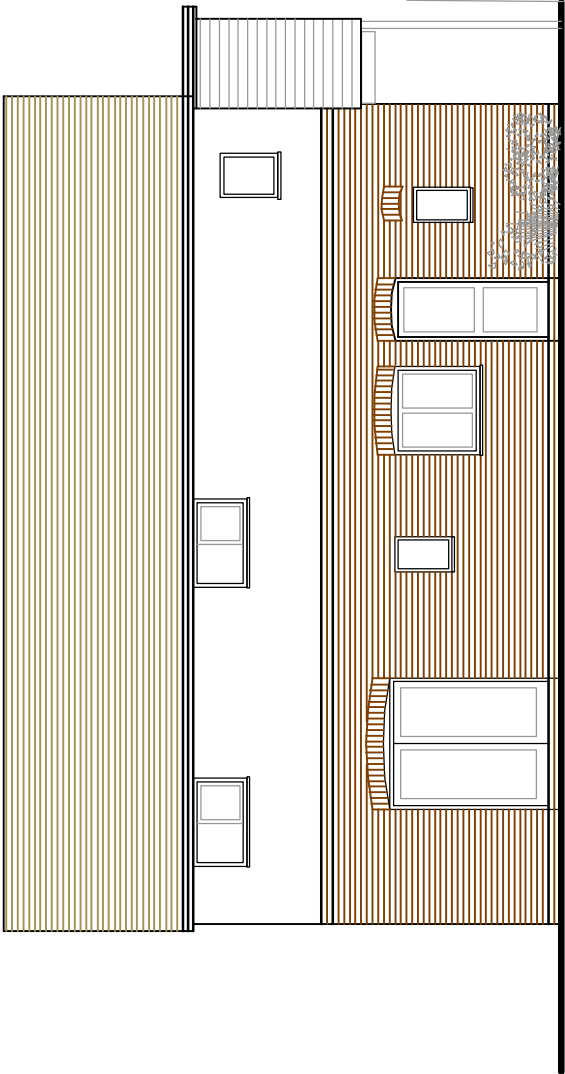

EXISTING NORTH ELEVATION 1:100

Amdesign

ARCHITECTURE DESIGN DEVELOPMENT
Leeza Aldis-Hobbs ARB RIBA SPAB
Job: 07756 329400
E-mail: leeza@amdesignltd.co.uk

PROJECT
4 PARKLANDS AVENUE
BOGNOR REGIS
WEST SUSSEX
PO21 2BA
PROJECT STAGE
PI ANNING

DRAWING
EXISTING
ELEVATIONS
DRAWING No
274/03
SCALE 1:100
DATE SEPT 2018
REVISION
DRAWN
CHECKED
LA

LETTER	REVISION	DATE

This scheme is subject to town planning and all other necessary consents. All dimensions and levels to be checked on site. This drawing is to be read in conjunction with other relevant drawings and documents. Report all discrepancies to the Architect before work commences.