




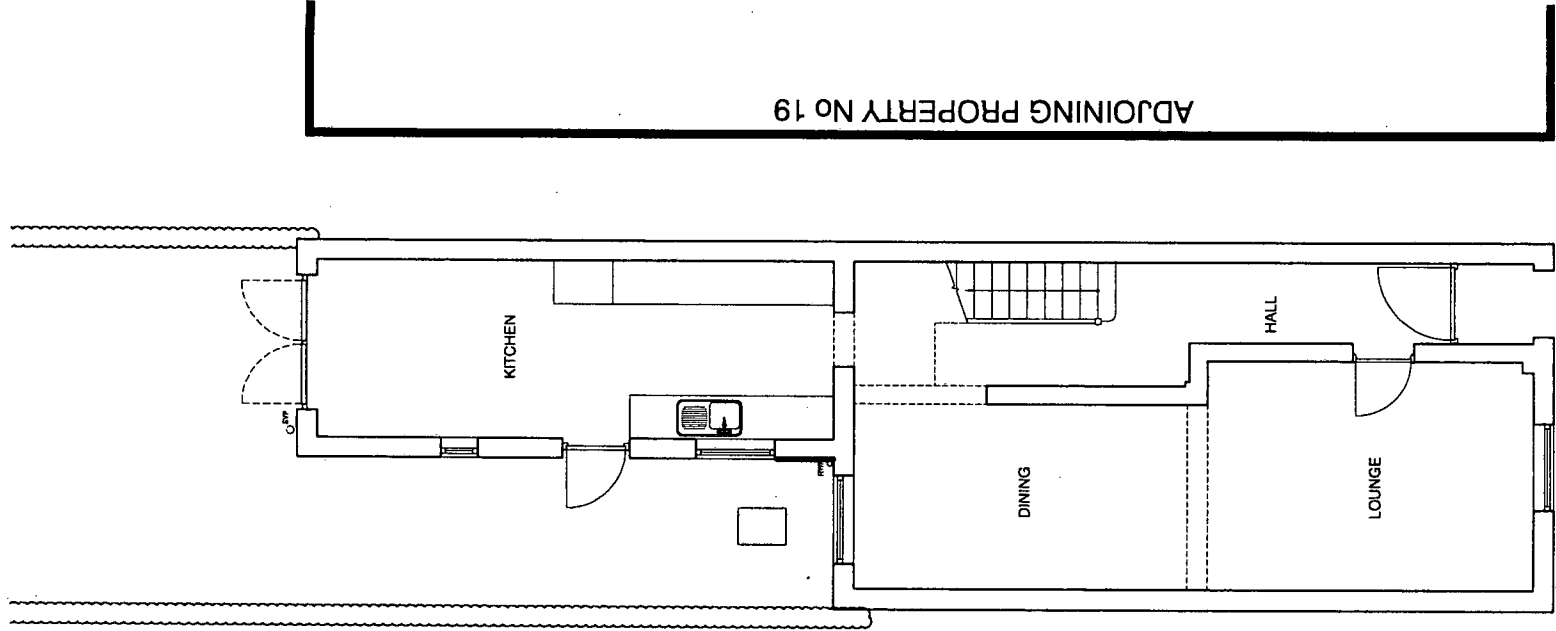

GROUND FLOOR AS EXISTING

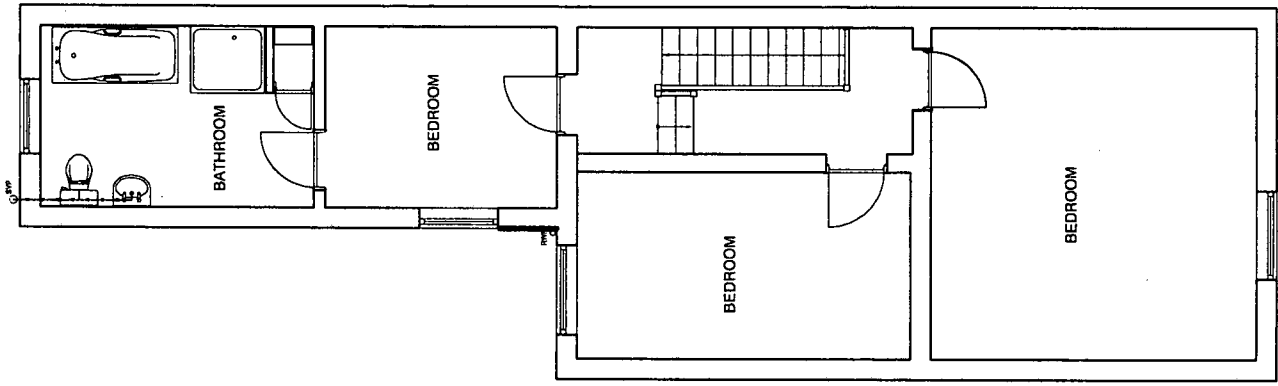

FIRST FLOOR AS EXISTING

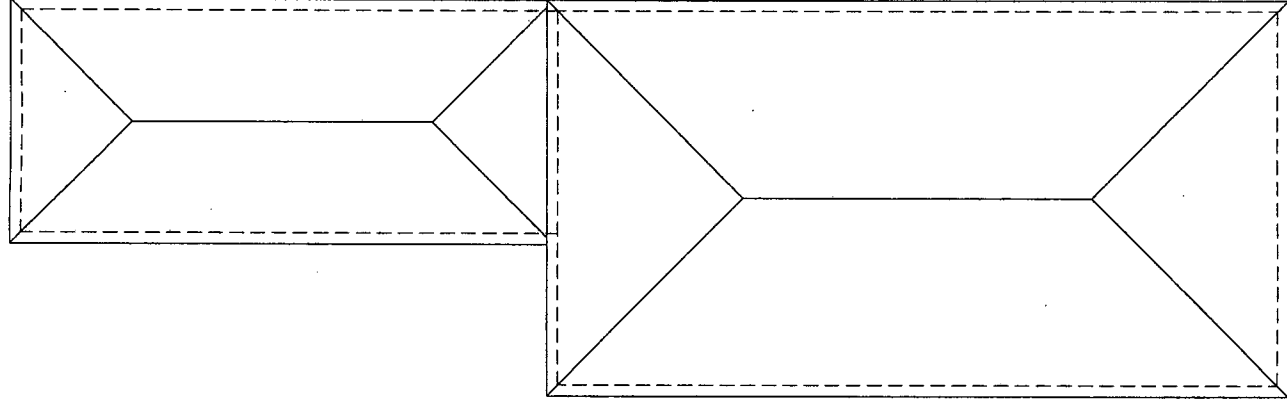

ROOF PLAN AS EXISTING

- NOTES:
1. Do not scale this drawing. Use figured dimensions only, except for Planning purposes.
 2. All dimensions must be checked on site by the contractor prior to commencement of work.
 3. All construction details are indicative and are to be checked and confirmed on site and any divergences are to be agreed with the Contract Administrator.

ARUN DISTRICT COUNCIL			
No.	BR 324	8A	
			Received

K.E. HILTON C. Eng M.J Struct.E. F.F.B.	
Chartered Structural Engineer	
2 ALBERT CHAMBERS	Tel: 01243 865500
SUDLEY ROAD	Fax: 01243 860489
BOGNOR REGIS	Mobile: 07968 333140
WEST SUSSEX	E-Mail: k_e_hilton@yahoo.co.uk
PO21 1EQ	

FLOOR PLANS AS EXISTING		NORTH ↑	
Scale	1:100 @ A3	Drawn By	ACB
Date	05-10-07	Checked	KEH
Drawing Number		3612 / 10	

Proposed Ground floor utility room and loft conversion Waverley House 19a Scott Steet Bognor PO21 1UH