




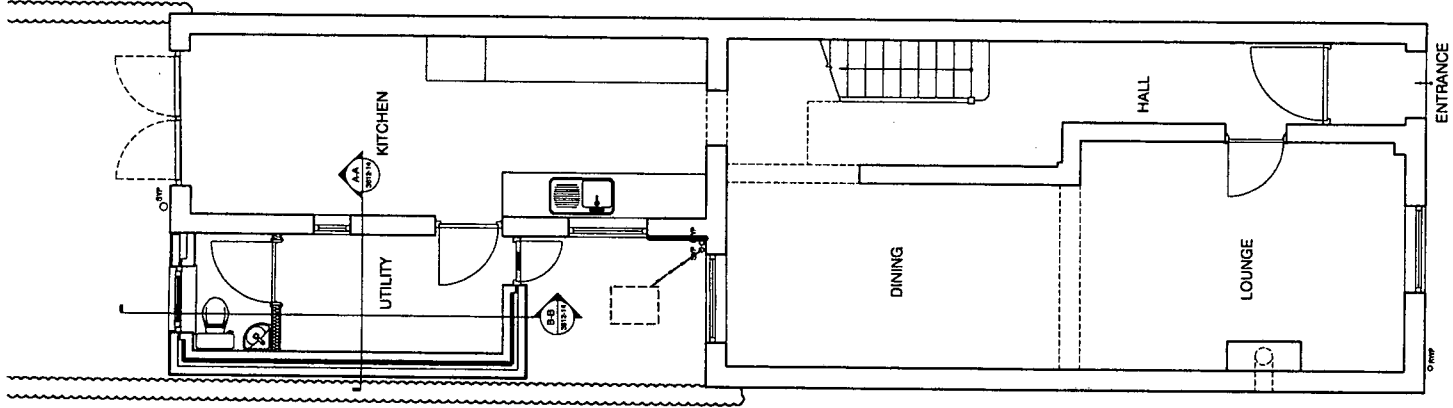

GROUND FLOOR AS PROPOSED

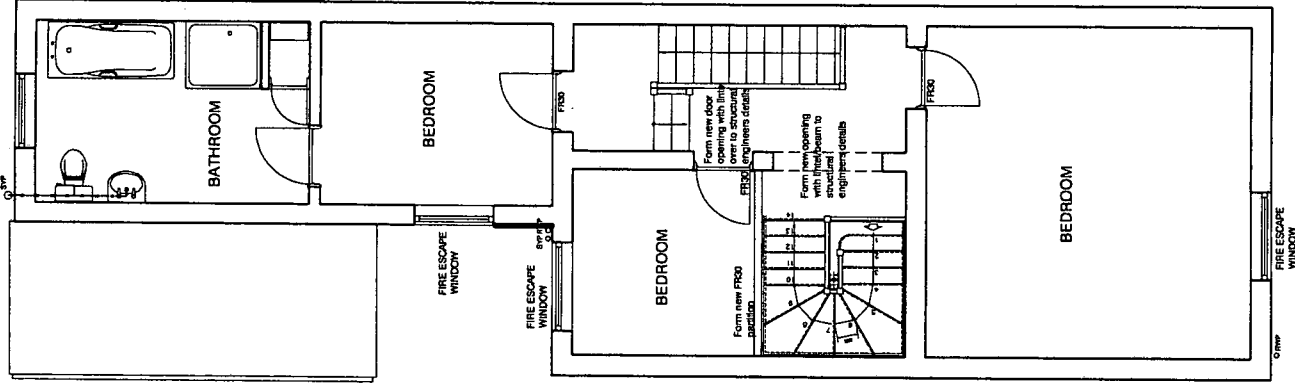

FIRST FLOOR AS PROPOSED

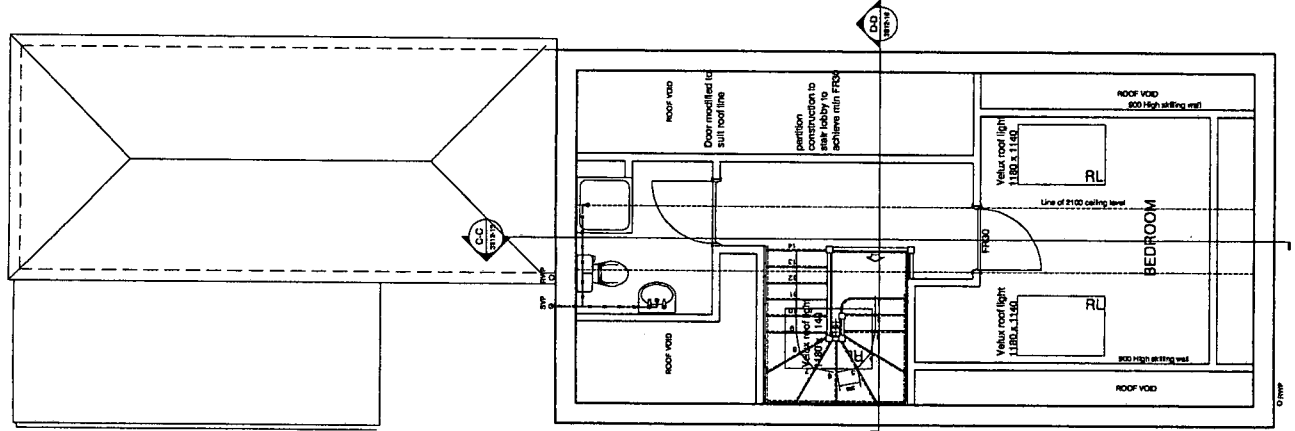


SECOND FLOOR AS PROPOSED

Form for planning application submission to Arun District Council, including fields for No. (BR 324 07) and Received.

- NOTES:
1. Do not scale this drawing. Use figured dimensions only, except for Planning purposes.
2. All dimensions must be checked on site by the contractor prior to commencement of work.
3. All construction details are indicative and are to be checked and confirmed on site and any divergences are to be agreed with the Contract Administrator.

ADJOINING PROPERTY No 19

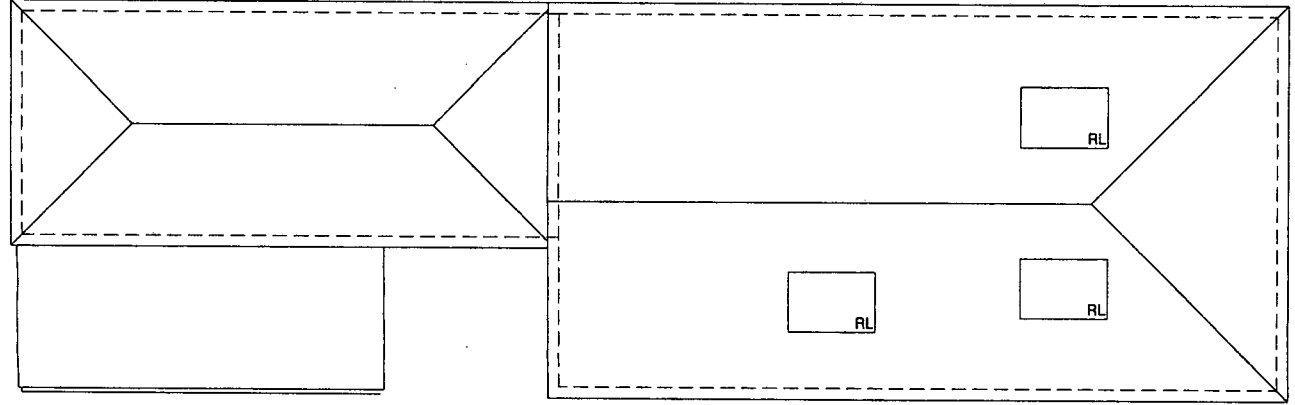

ROOF PLAN AS PROPOSED

Professional details and contact information for K.E. HILTON C. Eng M.I Struct.E, F.F.B., including address, phone, fax, and email.

Summary table for floor plans, including Scale (1:100 @ A3), Date (05-10-07), Drawing Number (3612 / 12), and a north arrow.