



ARUN DISTRICT COUNCIL	
No.	BR 324 07
Received	

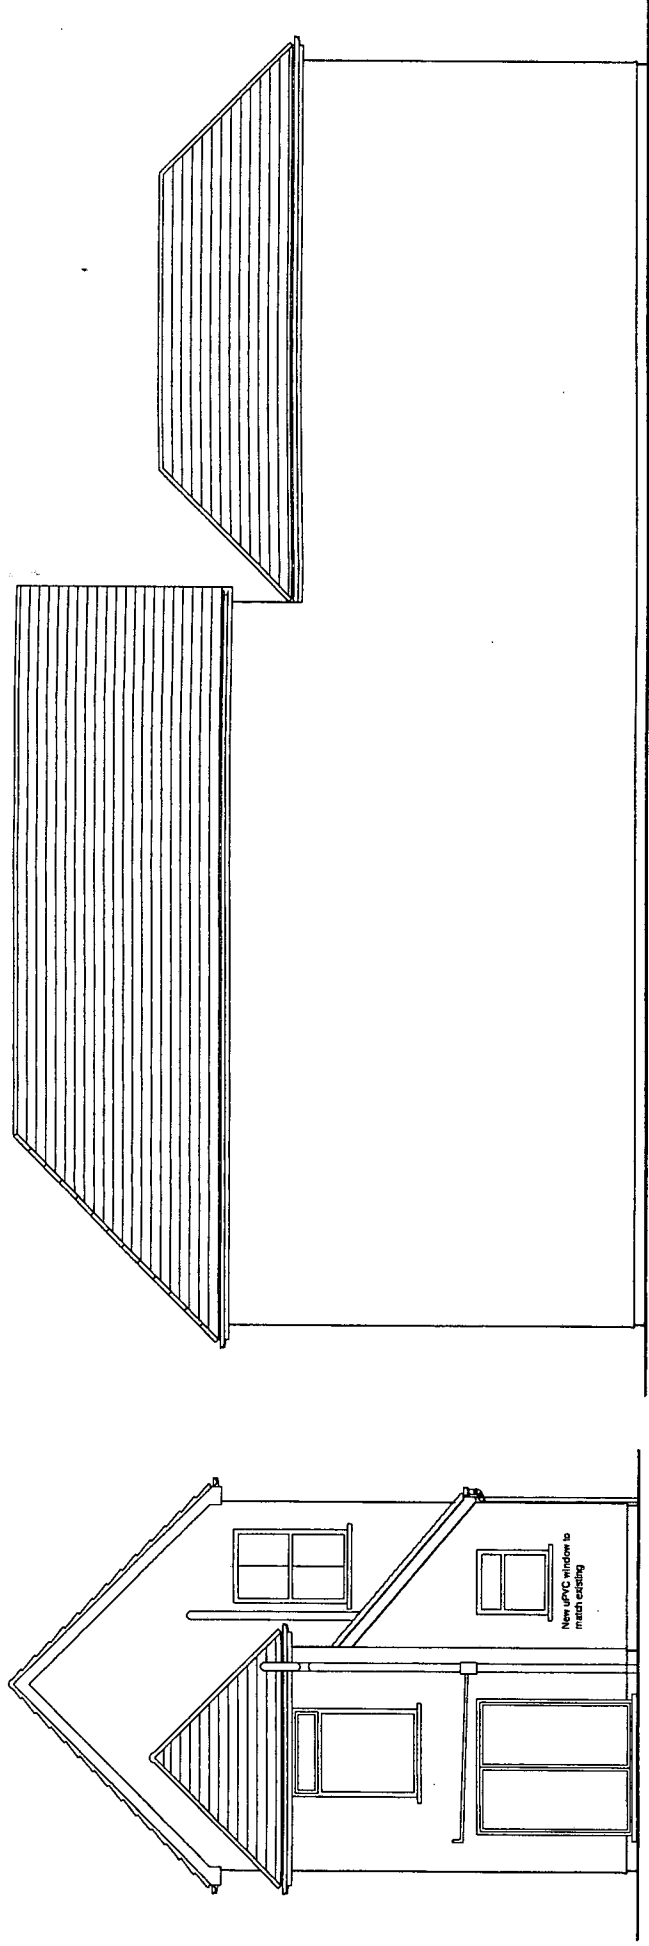

NORTH ELEVATION AS PROPOSED

EAST ELEVATION AS PROPOSED

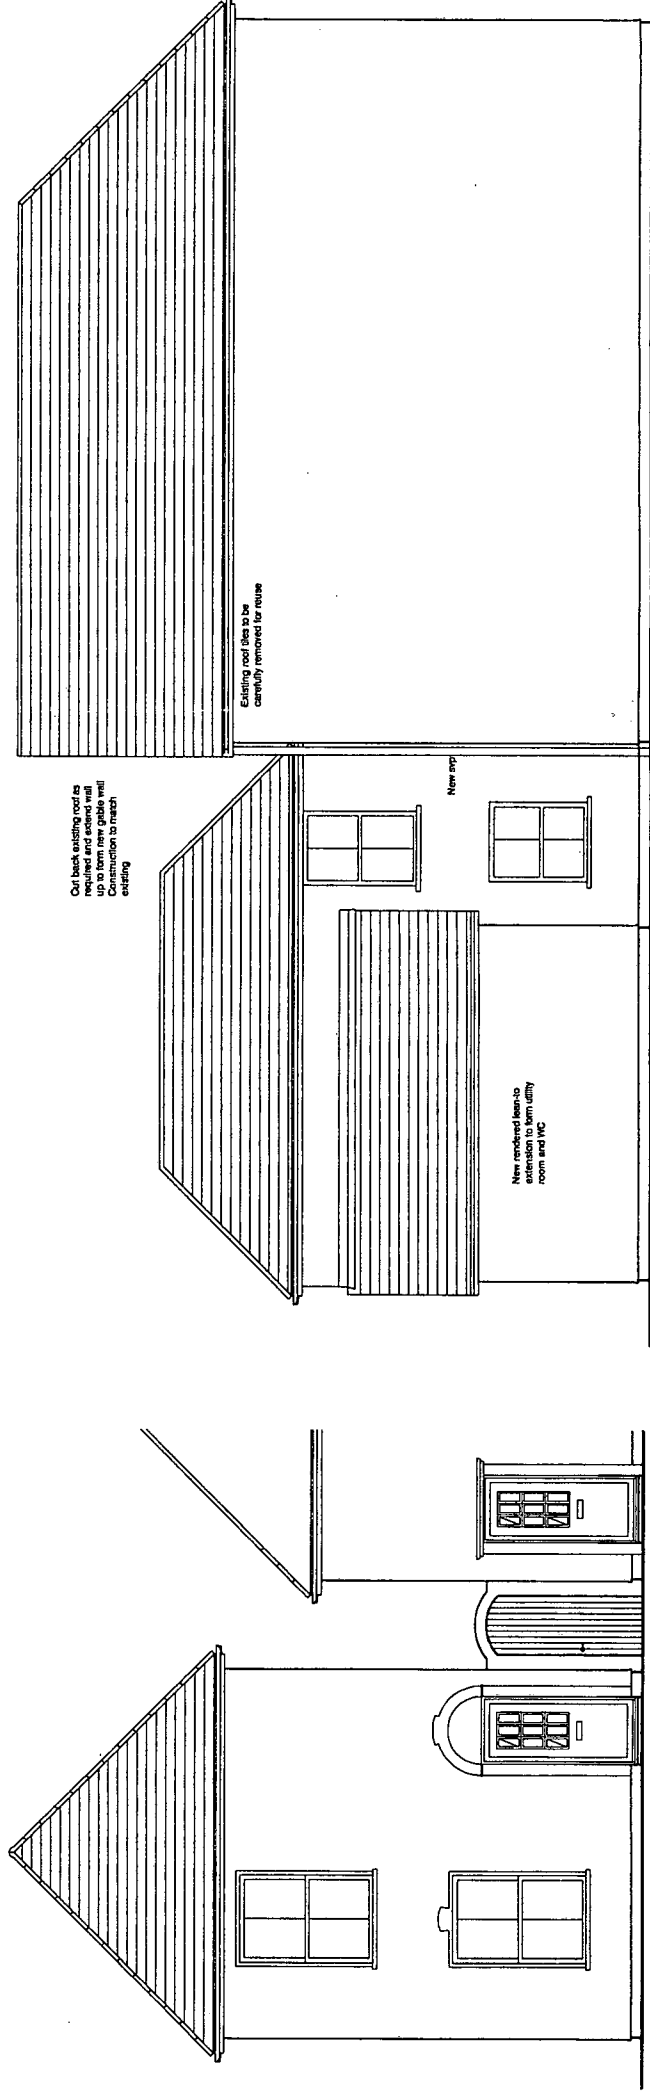

SOUTH ELEVATION AS EXISTING

WEST ELEVATION AS PROPOSED

NOTES:

1. Do not scale this drawing. Use figured dimensions only, except for Planning purposes.
2. All dimensions must be checked on site by the contractor prior to commencement of work.
3. All construction details are indicative and are to be checked and confirmed on site and any divergence's are to be agreed with the Contract Administrator.

K.E. HILTON C. Eng M.I Struct.E, F.F.B.	
Chartered Structural Engineer	
2 ALBERT CHAMBERS	Tel: 01243 865500
SUDLEY ROAD	Fax: 01243 860489
BOGNOR REGIS	Mobile: 07968 333140
WEST SUSSEX	E-Mail: k_e_hilton@yahoo.co.uk
PO21 1EQ	

ELEVATIONS AS PROPOSED	
Scale	1:100 @ A3
Date	05-10-07
Drawn By	ACB
Checked	KEH
Drawing Number	3612 / 13

Proposed Ground floor utility room and loft conversion
Waverley House 19a Scott Steet Bognor PO21 1UH