



|                       |    |          |    |
|-----------------------|----|----------|----|
| ARUN DISTRICT COUNCIL |    |          |    |
| No.                   | BR | 304      | 07 |
| SUBSTITUTION          |    |          |    |
| RECEIVED              |    | 15.01.08 |    |

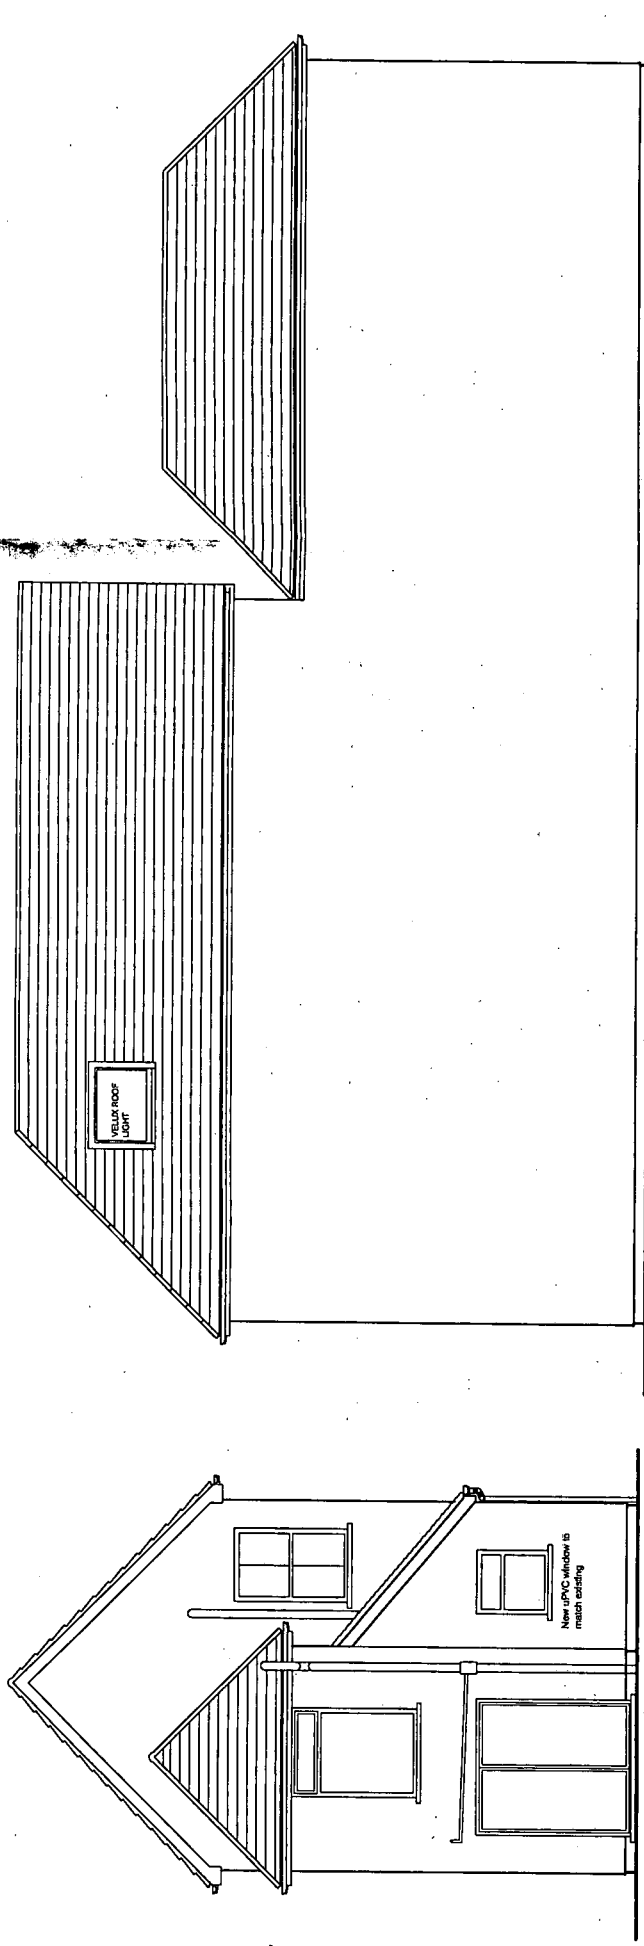

NORTH ELEVATION AS PROPOSED

EAST ELEVATION AS PROPOSED

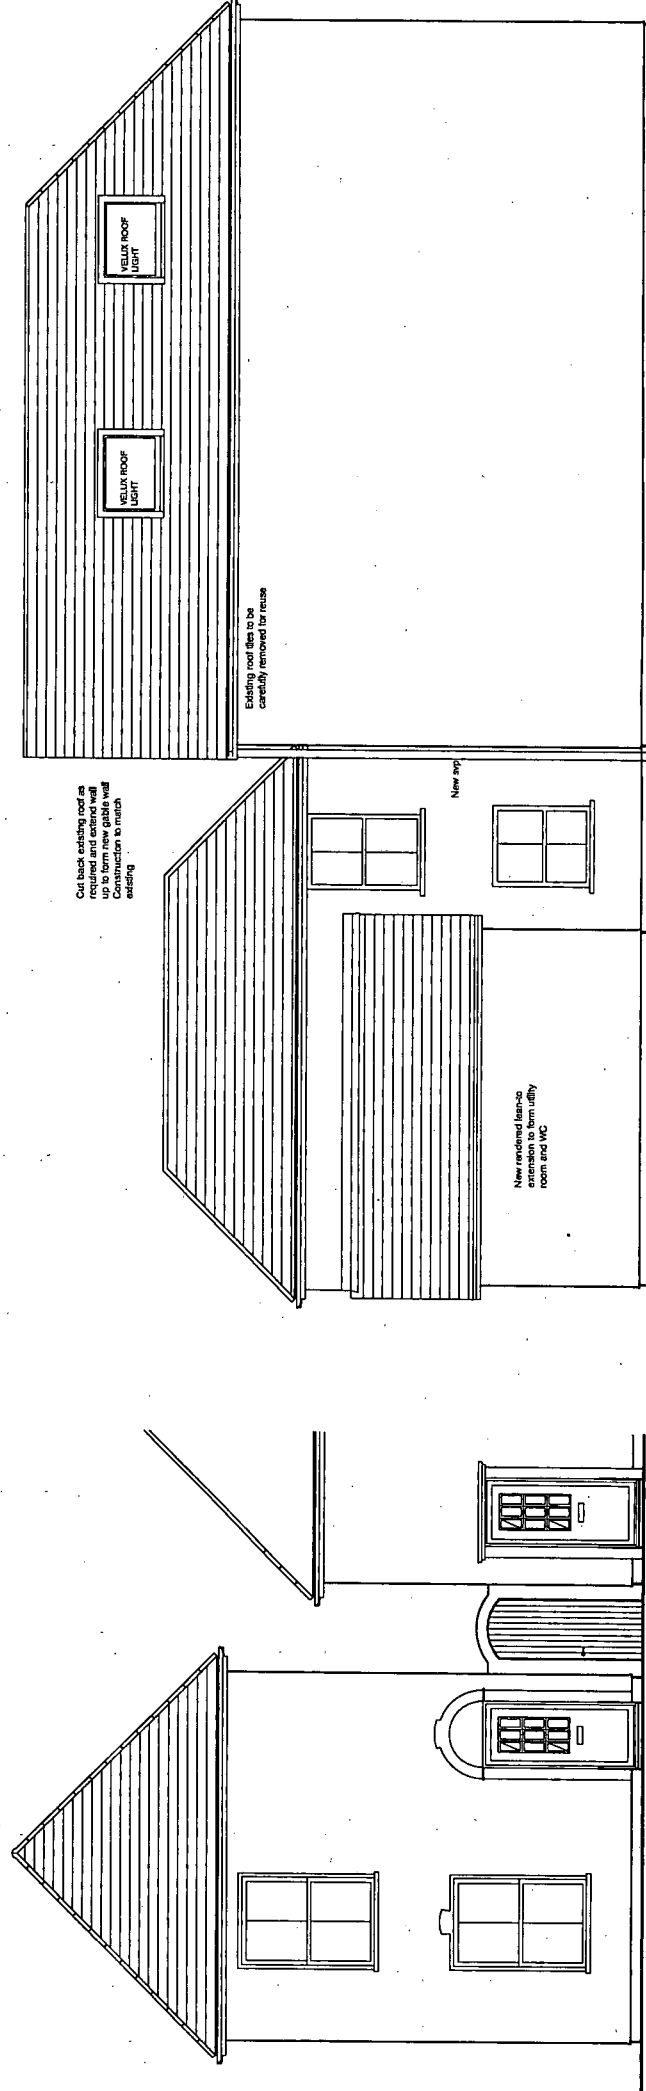

SOUTH ELEVATION AS EXISTING

WEST ELEVATION AS PROPOSED

- NOTES:
1. Do not scale this drawing. Use figured dimensions only, except for Planning purposes.
  2. All dimensions must be checked on site by the contractor prior to commencement of work.
  3. All construction details are indicative and are to be checked and confirmed on site and any divergences are to be agreed with the Contract Administrator.

|                                                                          |  |         |                        |
|--------------------------------------------------------------------------|--|---------|------------------------|
| K.E. HILTON C. Eng M.I Struct.E, F.F.B.<br>Chartered Structural Engineer |  |         |                        |
| 2 ALBERT CHAMBERS                                                        |  | Tel:    | 01243 865500           |
| SUDLEY ROAD                                                              |  | Fax:    | 01243 860489           |
| BOGNOR REGIS                                                             |  | Mobile: | 07968 333140           |
| WEST SUSSEX                                                              |  | E-Mail: | k_e_hilton@yahoo.co.uk |
| PO21 1EQ                                                                 |  |         |                        |

|                        |  |            |              |
|------------------------|--|------------|--------------|
| ELEVATIONS AS PROPOSED |  |            |              |
| NORTH                  |  |            |              |
| Scale                  |  | 1:100 @ A3 | Drawn By ACB |
| Date                   |  | 05-10-07   | Checked KEH  |
| Drawing Number         |  | 3612 / 13  |              |

# Proposed Ground floor utility room and loft conversion

## Waverley House 19a Scott Steet Bognor PO21 1UH