




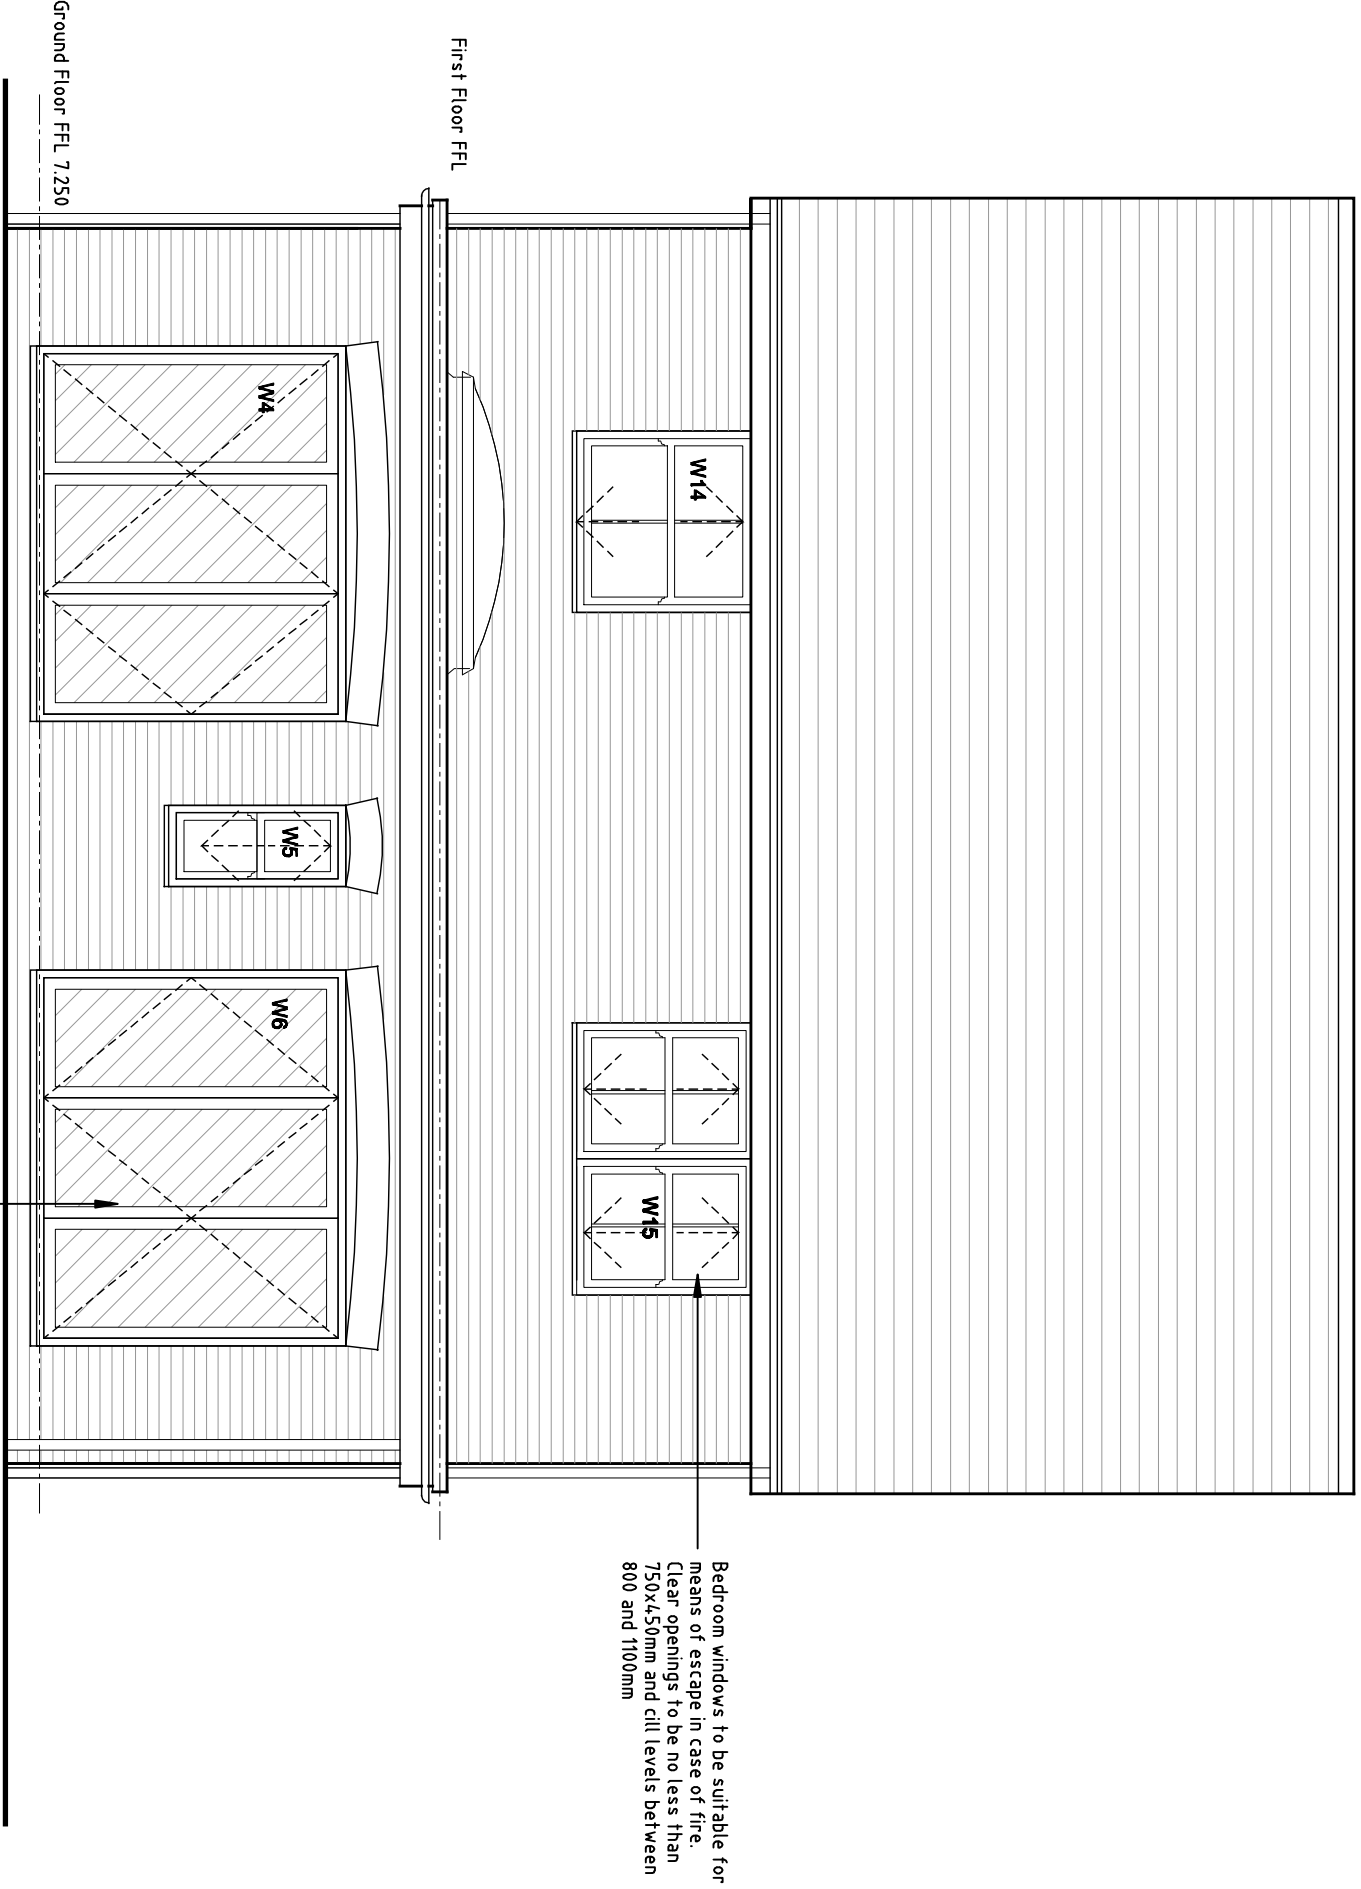


South Elevation

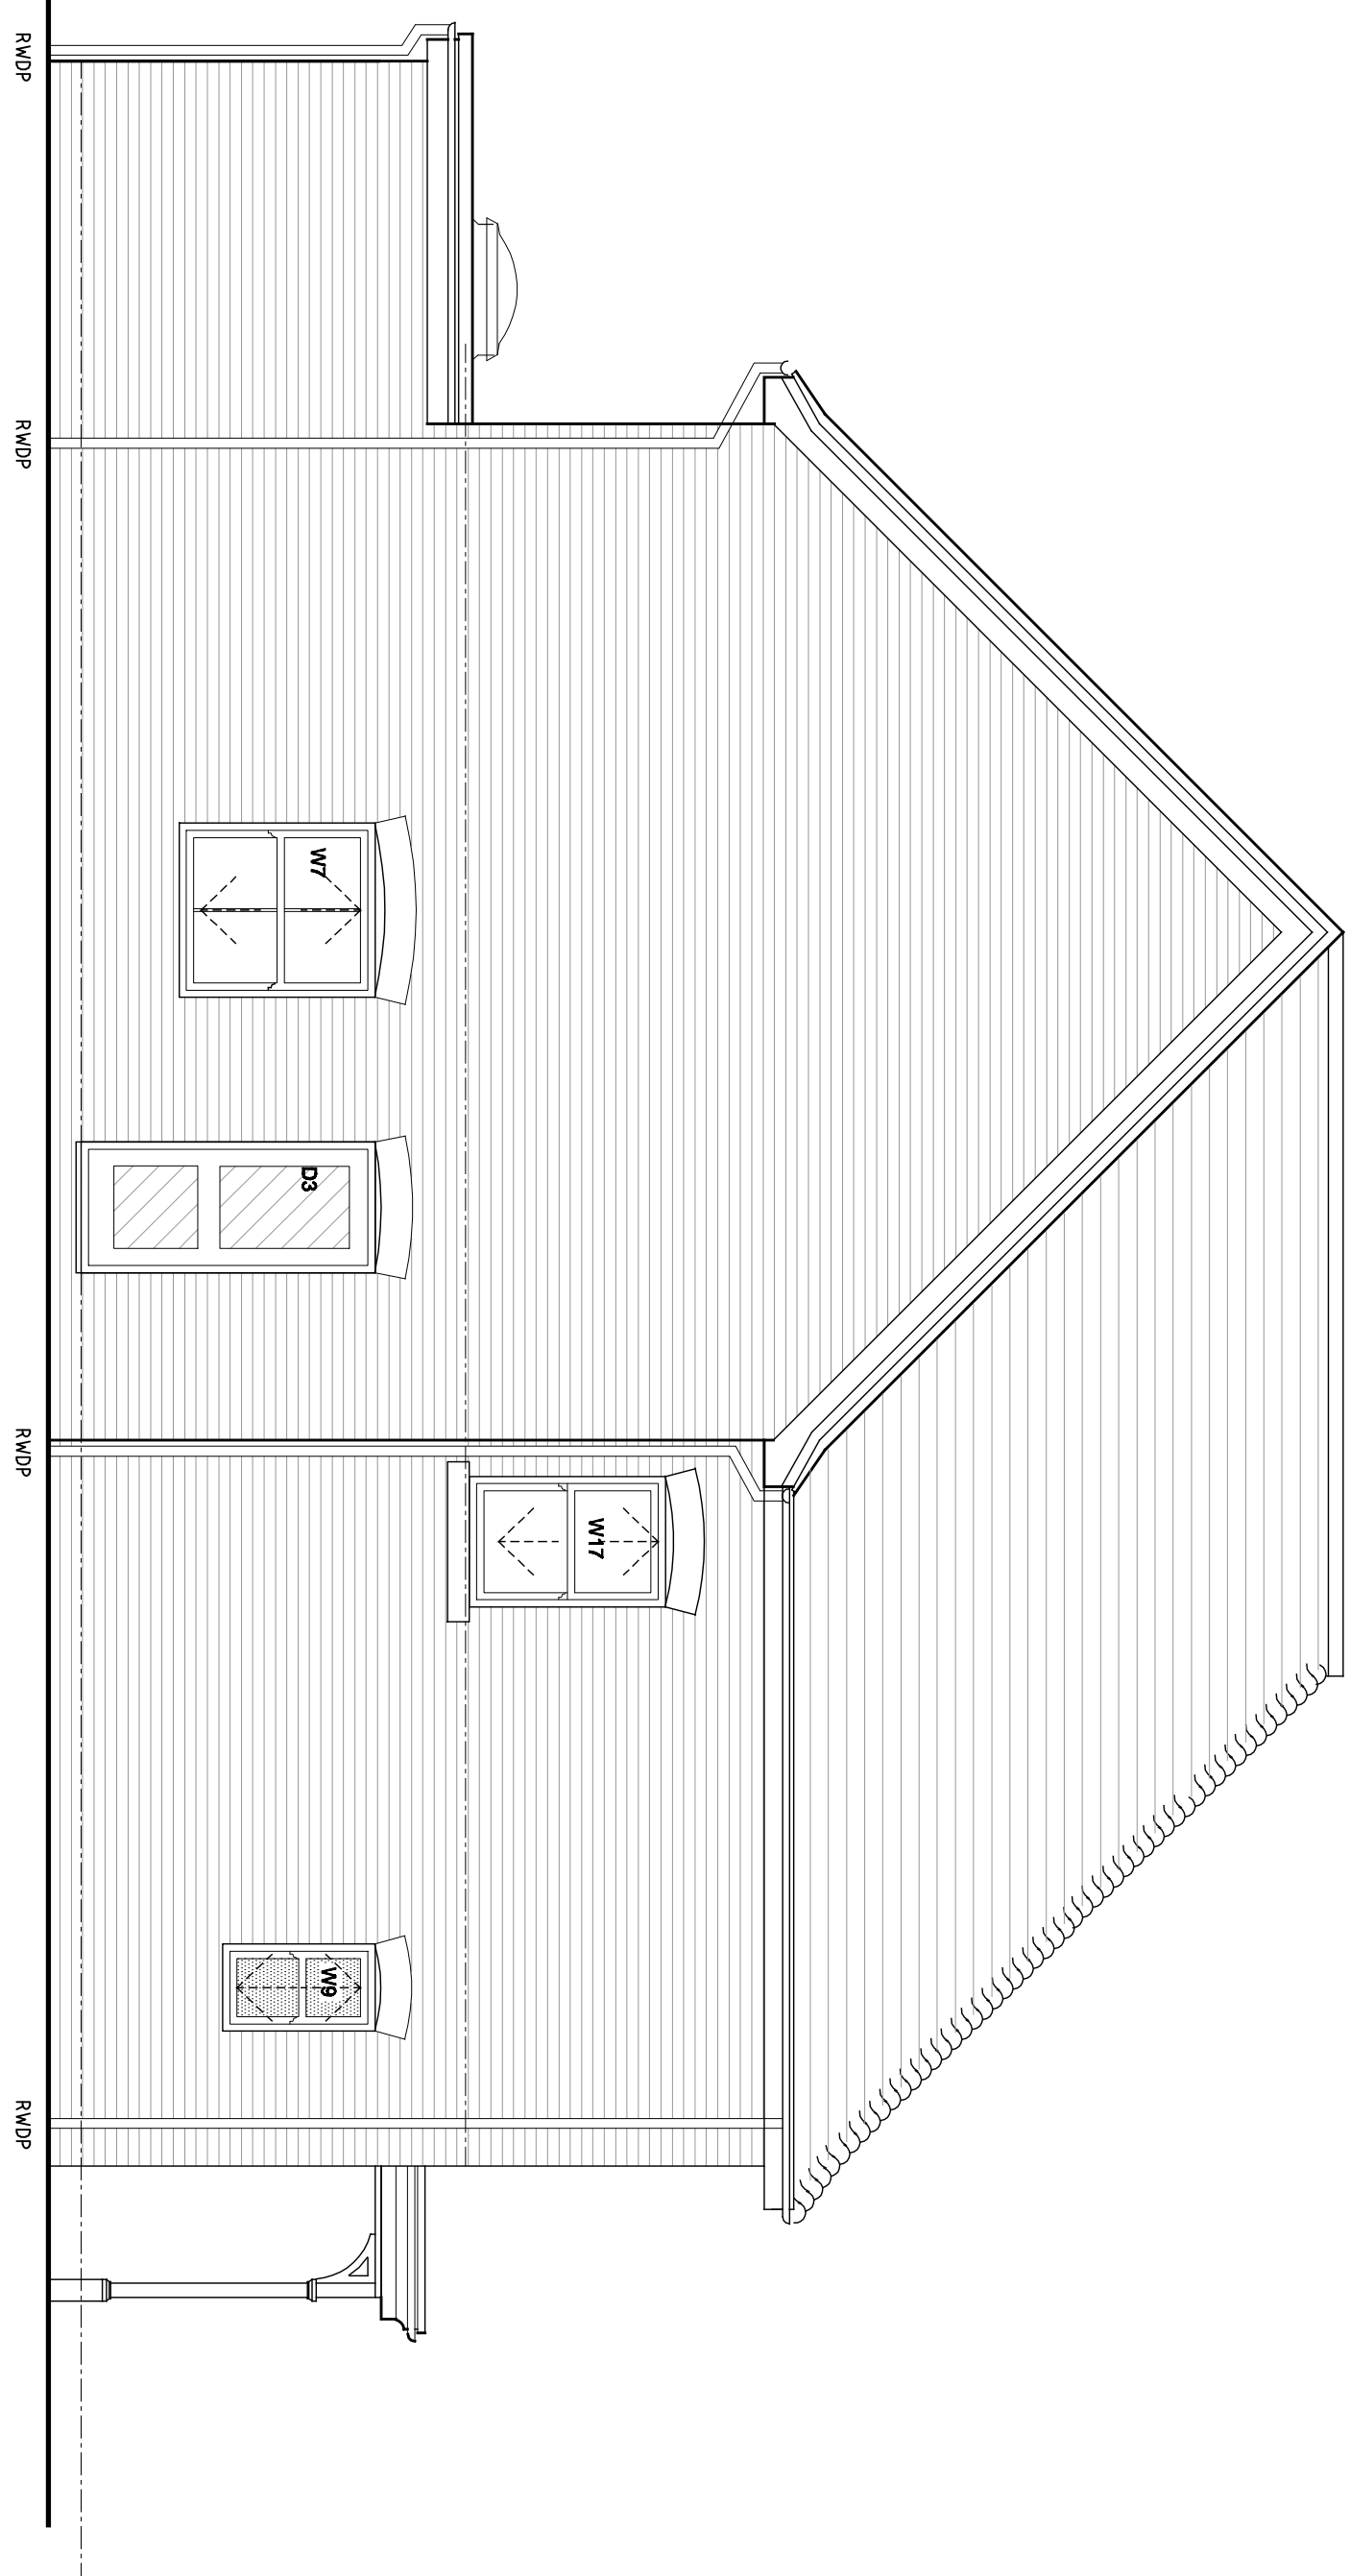

East Elevation

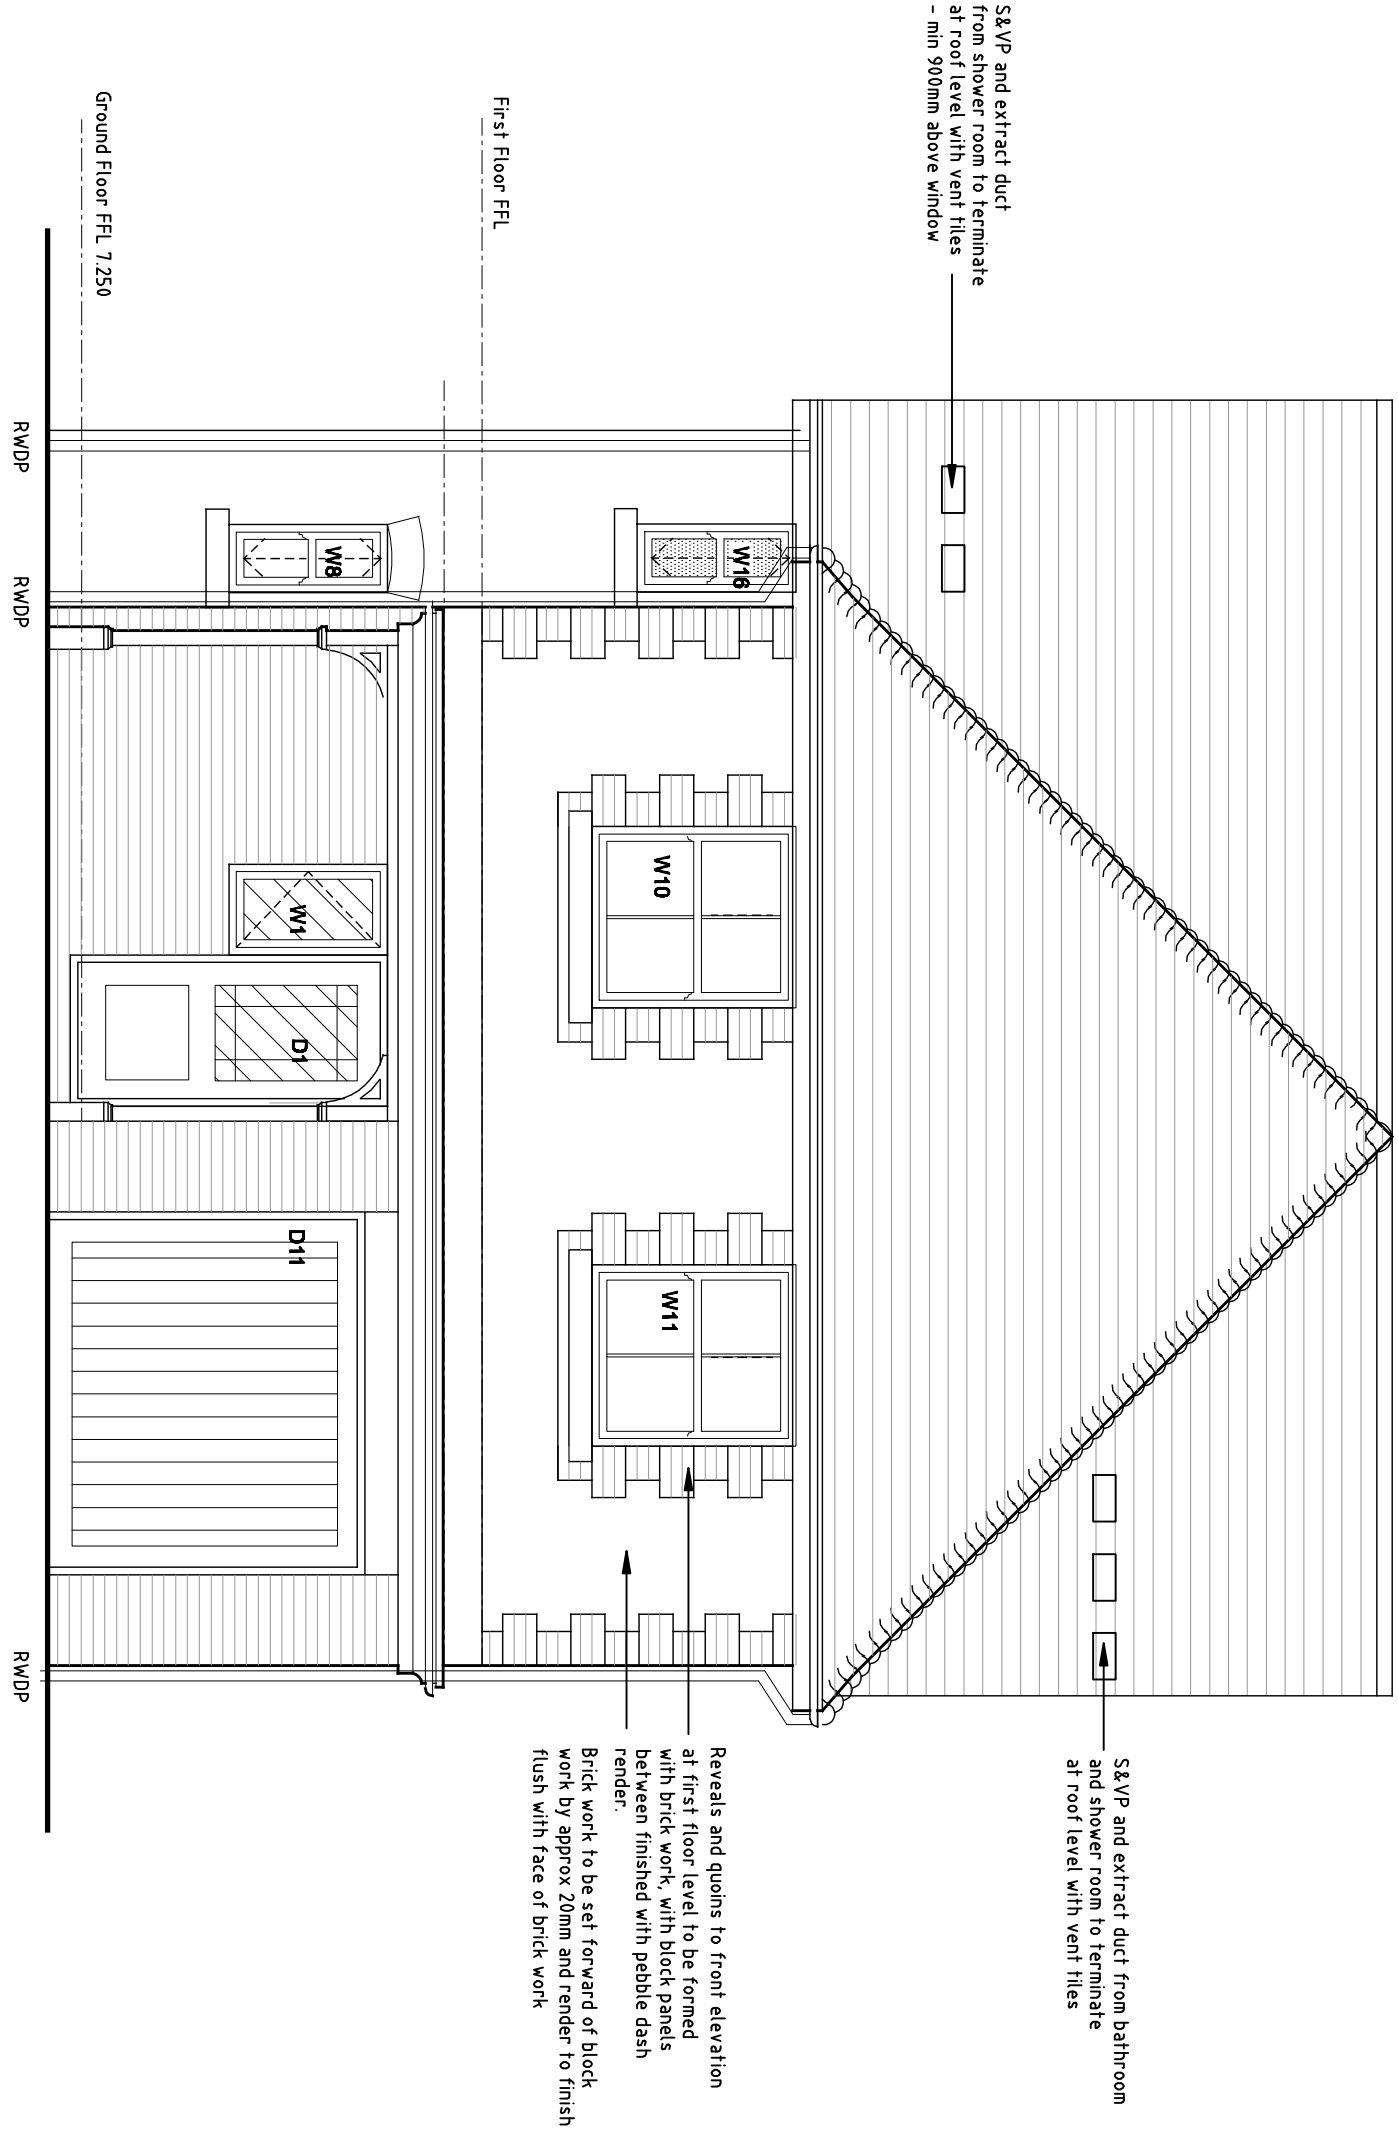

North Elevation (front)

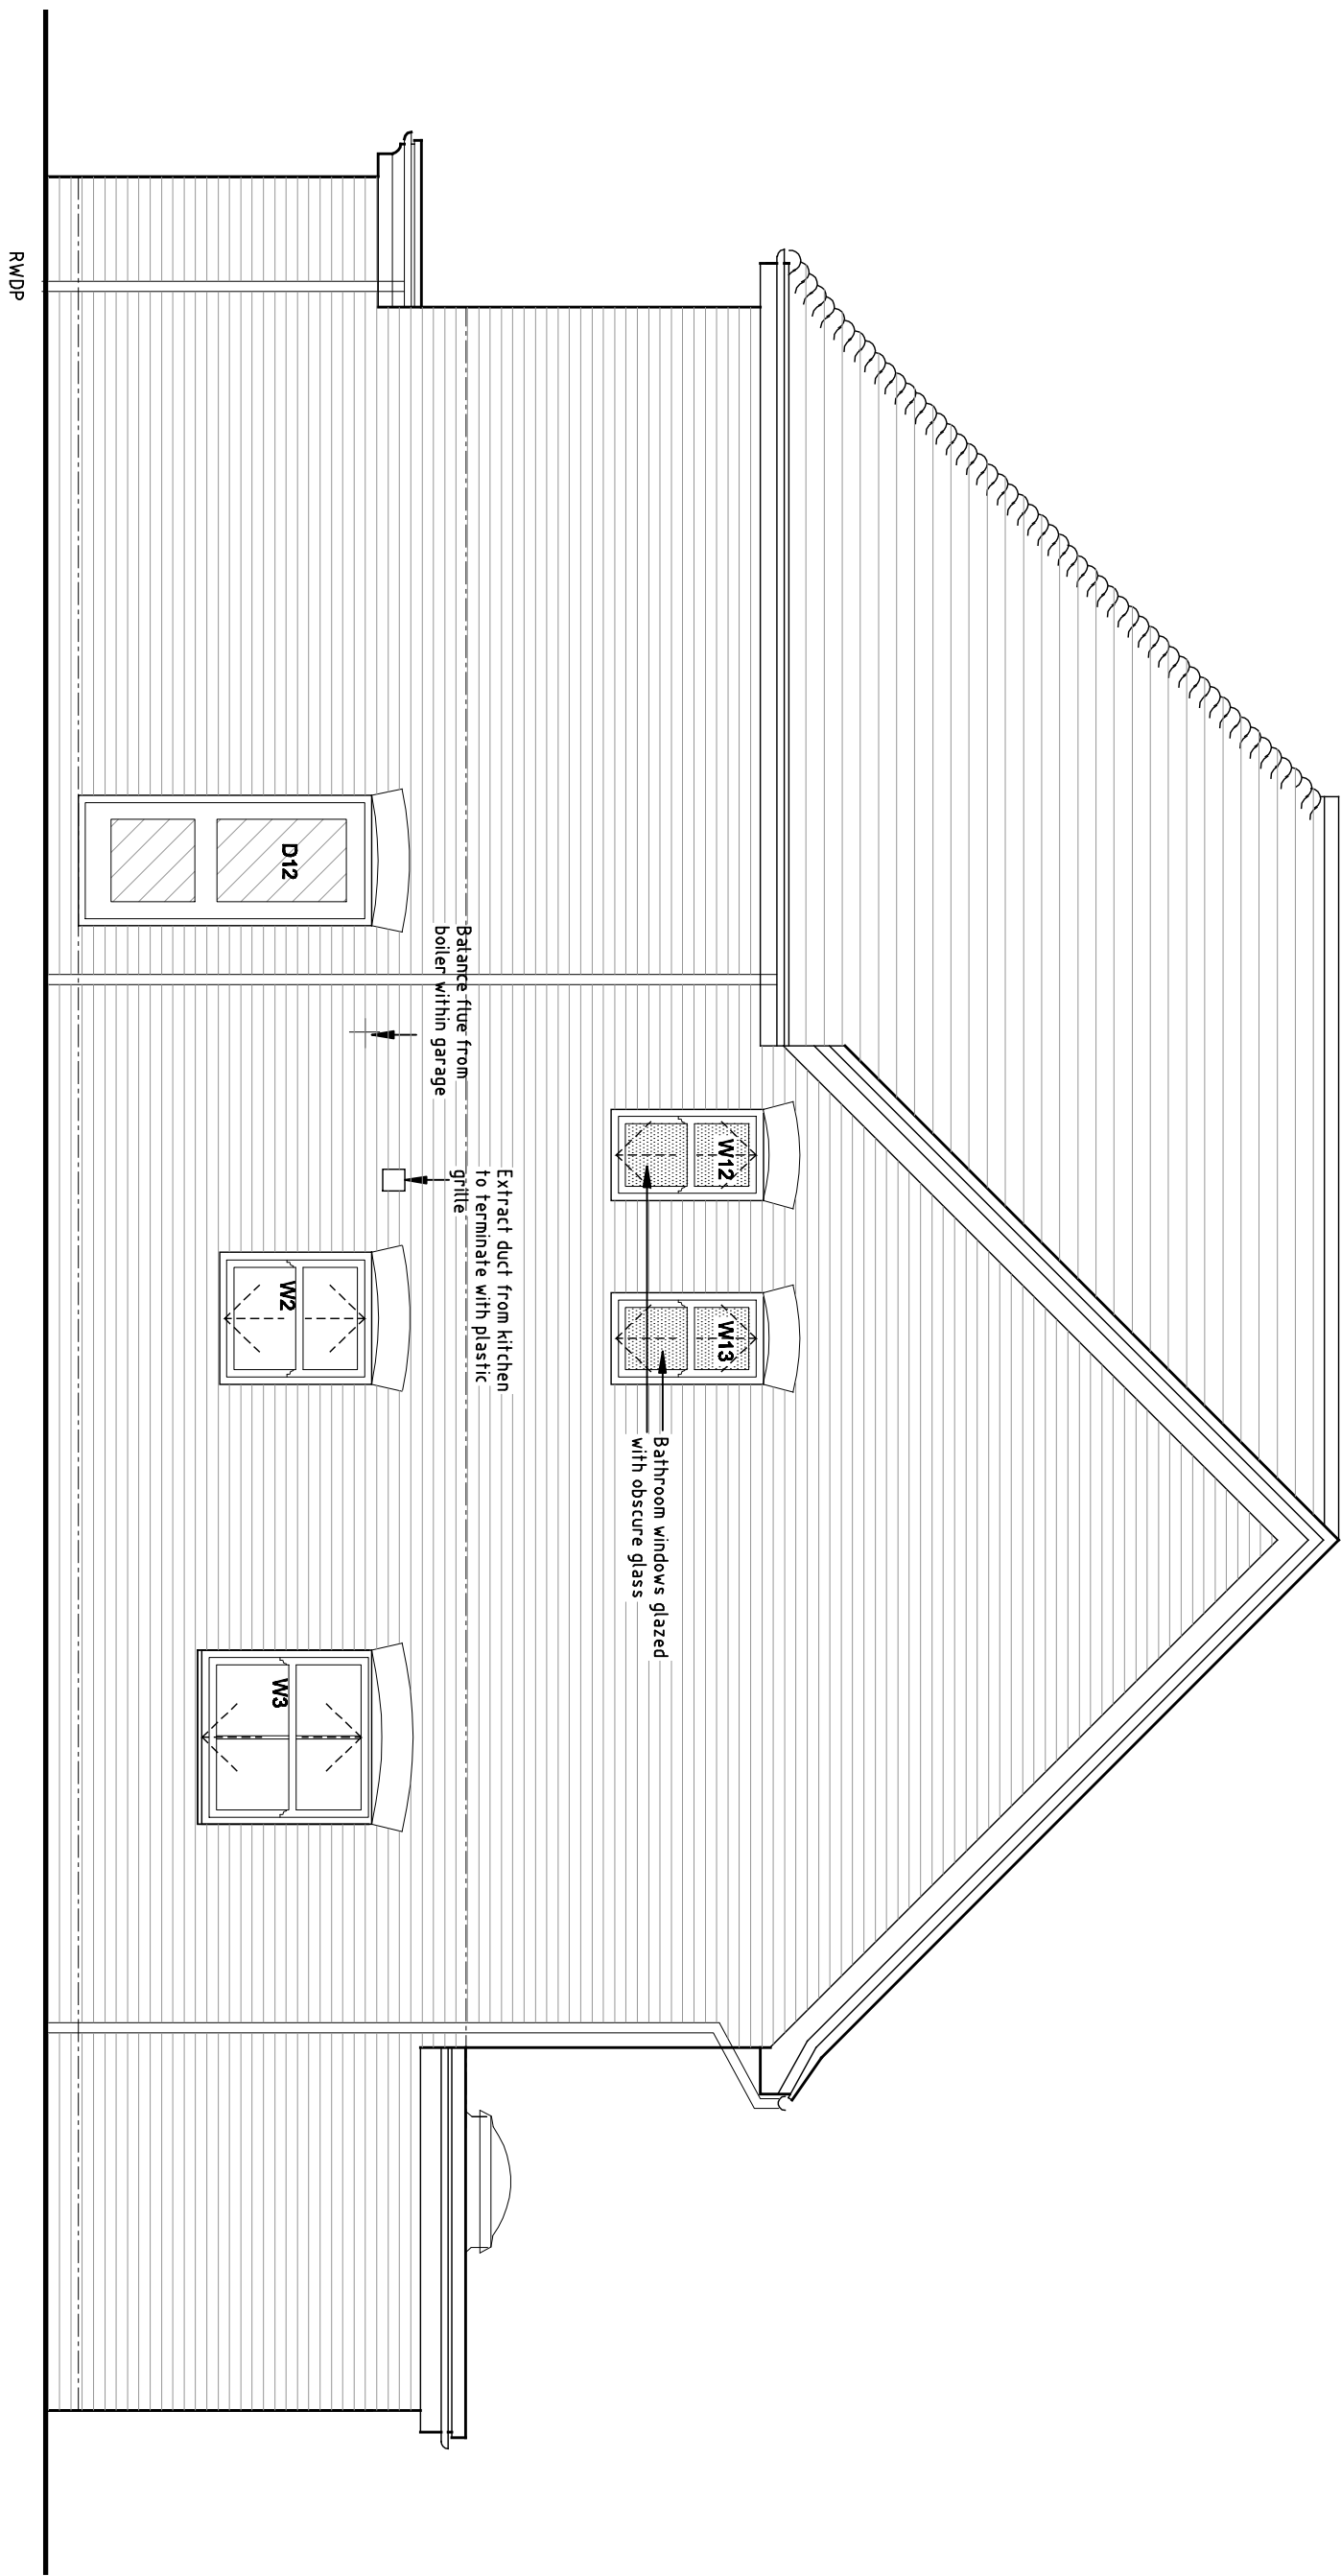

West Elevation

Rev F Windows W13, W15 & W16 amended
Rev E Roof light shown on east and west elevations
Rev D Ground floor level added
Rev C Width of building reduced, door and window numbers added
Rev B Glazing to north elevation amended to hipped roof & re-labelled as plot 4
Rev A Drawing to plot 4 now amended to the roof and roof windows amended
REVISED
Mar 2015
Mar 2015
Jan 2015
Oct 2014
Aug 2014

Garry Mount MCIAT
Chartered Architectural Technologist

4A Elm Grove South
Barnham
West Sussex
PO22 0EL

Tel: 01243 850614
email: garrymount@gmail.com

PROJECT		Residential Development at Sylvan Way, Bognor Regis	
SUBJECT		Plot 4 Elevations Plot 1 as plot 4 but handed	
SCALE 1:50	DATE Mar 2015	DRAWING No 2012 / 15 / 15	
DRAWN	CHECKED	Rev F	