
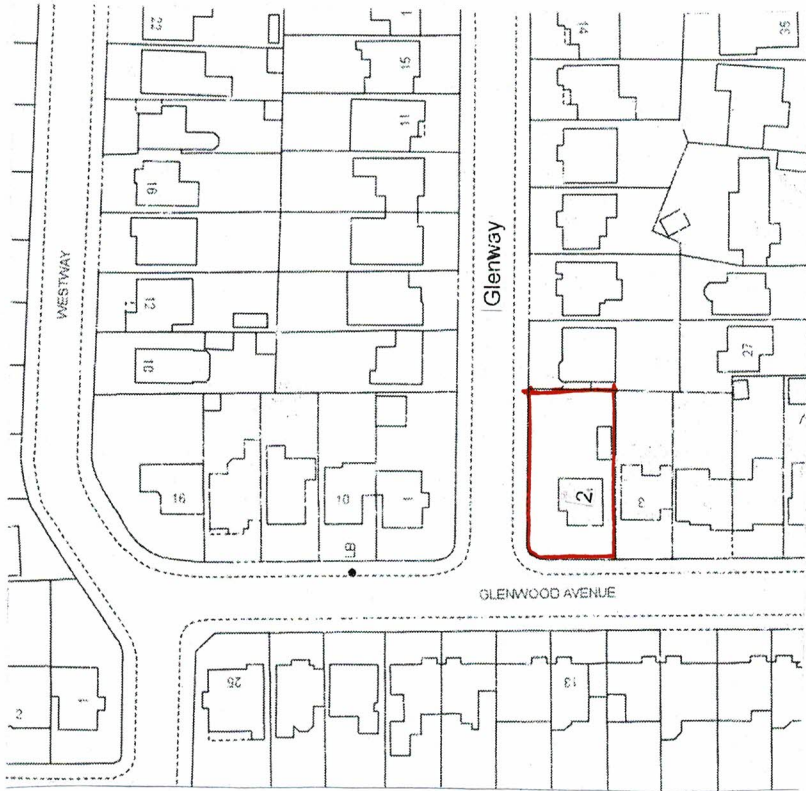


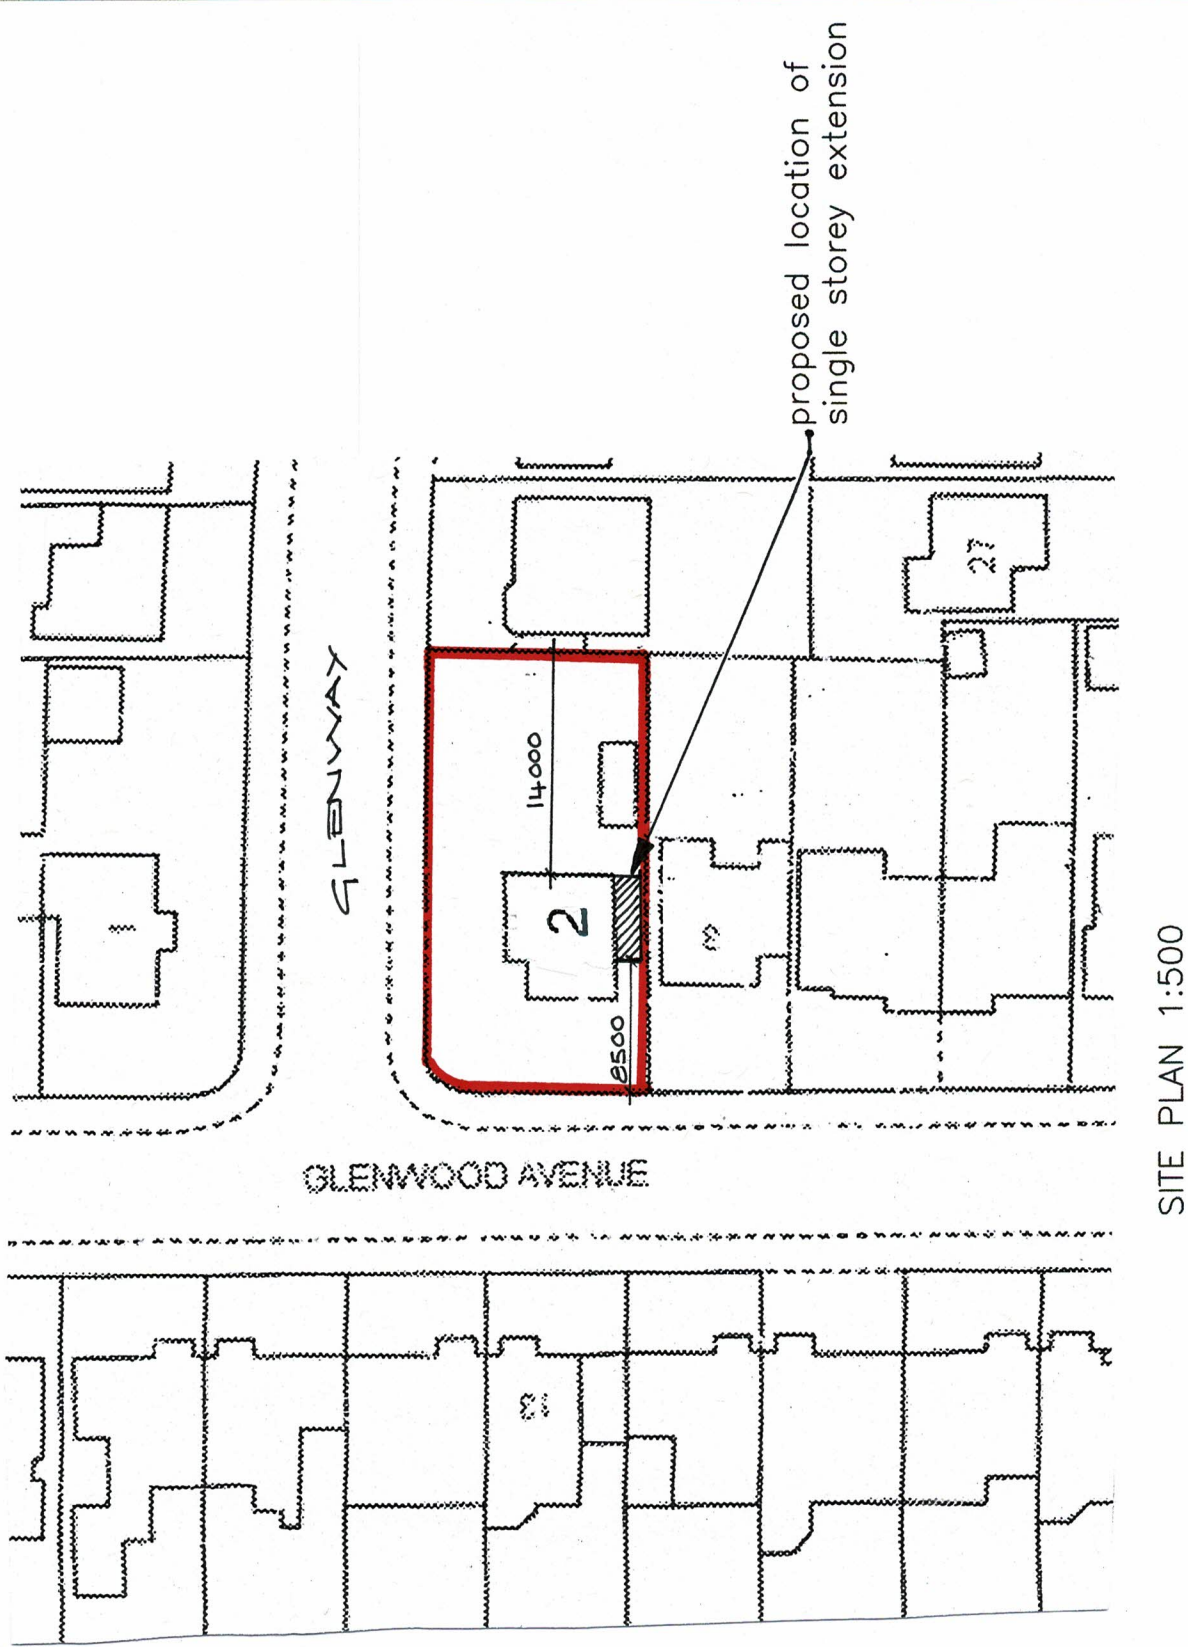

Architecture Leeza Aldis-Hobbs Mob: 07756 329400 e-mail: leeza@amdesignltd.co.uk	Project 2 GLENWAY BOGNOR REGIS WEST SUSSEX PO22 8BU PROJECT STAGE PLANNING	Drawing LOCATION PLAN SITE PLAN DRAWING No 308/01 SCALE 1:1250 1:500 DATE NOV 2019		Revision REVISION DRAWN LA CHECKED	
		LETTER	REVISION	DATE	This scheme is subject to town planning and all other necessary consents. All dimensions and levels to be checked on site. This drawing is to be read in conjunction with other relevant drawings and documents. Report all discrepancies to the Architect before work commences. AM Design is the trading name of AM Design Ltd © AM Design Ltd. All rights reserved.