


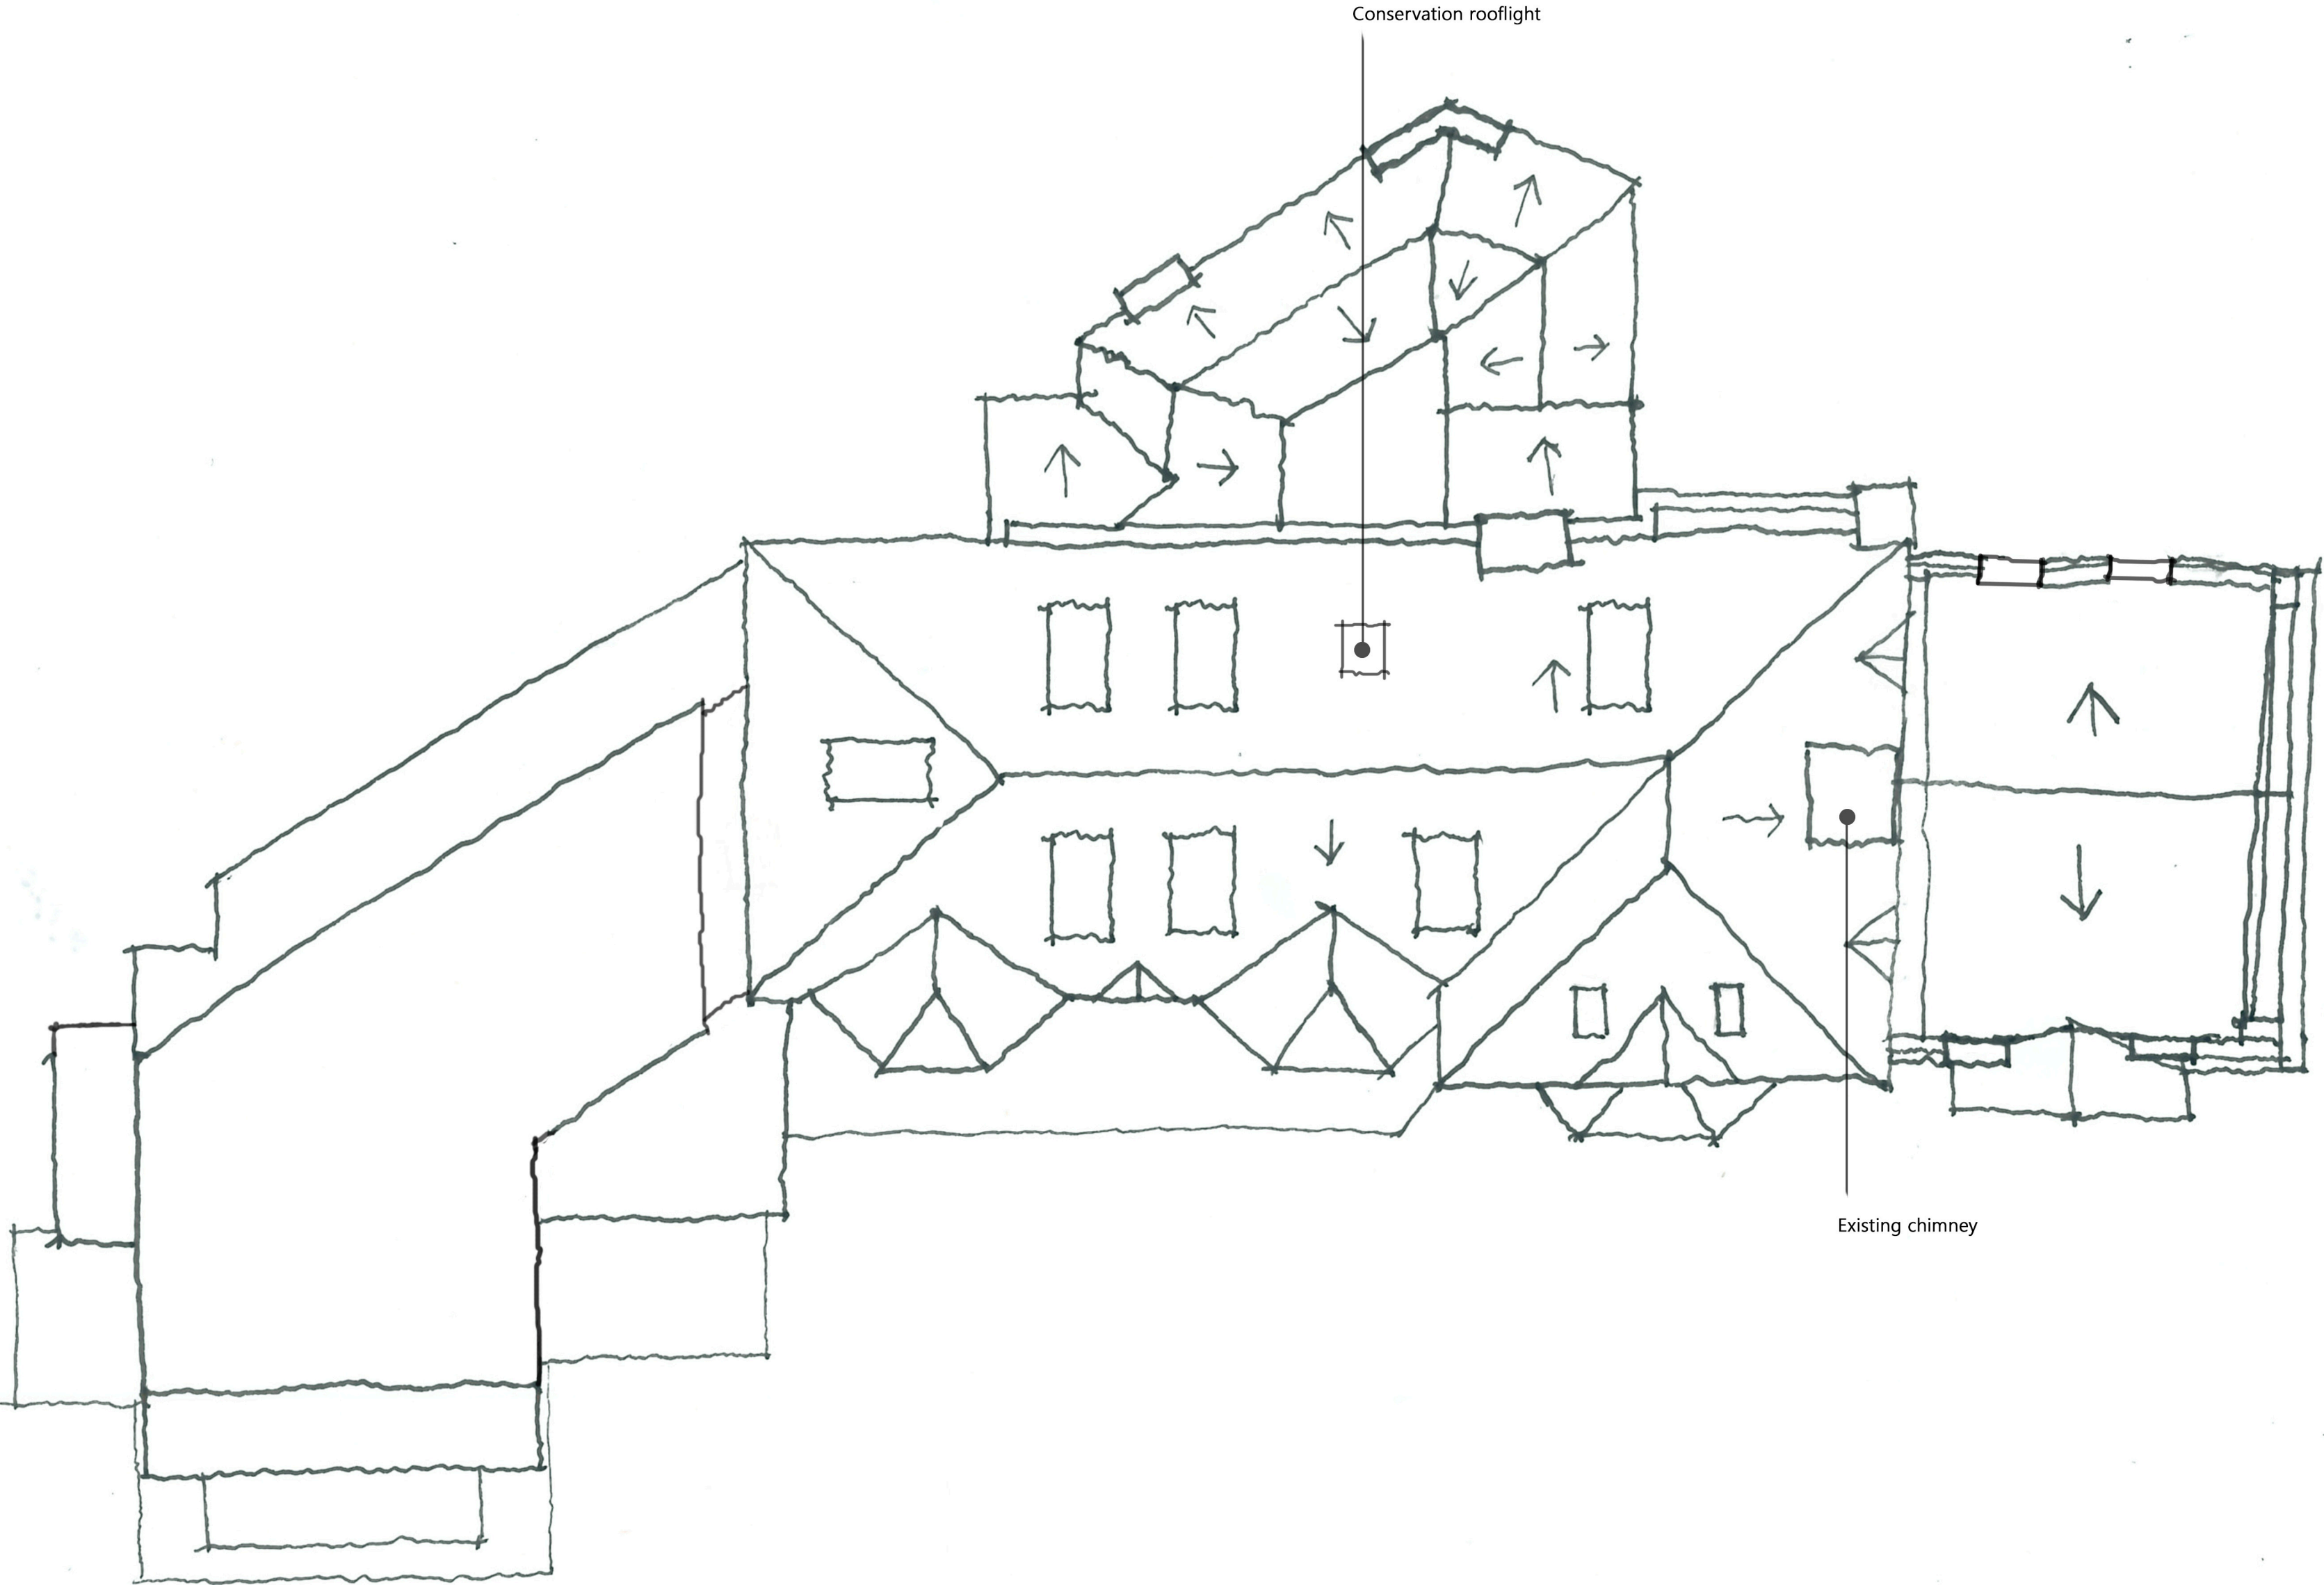

THIS DRAWING IS FOR :

**PLANNING
PURPOSES ONLY**
Not to Be Used for Construction


NOTES

This drawing is copyright and shall not be reproduced nor used for any other purpose without the written permission of the architects. Permission is granted to scale from this drawing for the purposes of Local Authority Planning Approval only. Please verify that the information is correctly printed to scale by checking the control bar below. It is the contractors responsibility to check and verify all dimensions on site prior to fabrication.

This drawing must be read in conjunction with all other related drawings and documentation. It is the contractors responsibility to ensure full compliance with the Building Regulations. Any discrepancies to be reported immediately. If in doubt ask. Materials not in conformity with relevant British or European Standards/Codes of Practice or materials known to be deleterious to health & safety must not be used or specified on this project.

All drawings to be read in conjunction with all contract documents and all structural steelwork drawings to be submitted to engineer for approval

RIBA 
Chartered Practice

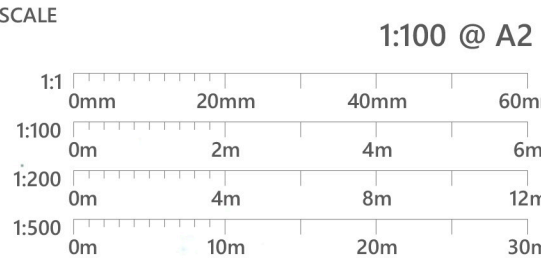

This drawing is copyright of more than architecture ltd ©

Rev 02	05.03.19	FW	SR
Rev			
revision	date	author	check

CLIENT	Metamorph Management LLP
PROJECT	The Royal Hotel Apartments
DATE	December 2018
DRAWING TITLE	Proposed Roof Plan

DRAWING NO.	REVISION
169 / 3.106	02