



FOR PLANNING PURPOSES


1. NOTES
- 1.1. All dimensions must be checked on site with only figured dimensions worked from. Any discrepancies must be reported to the Architect or Engineer immediately. This drawing is copyright.
- 1.2 This drawing is prepared to scale although the limitations of the printing process mean only figured dimensions should be used.
2. PROPOSED FINISHES - DOTCOM
- 2.1. ROOF - COLOUR LIGHT GREY TO MATCH.
- 2.2. WALL - METAL CLADDING PANELS - COLOUR WHITE (RAL 9010).
- 2.3. ALL NEW METALWORK - COLOUR WHITE (RAL 9010).

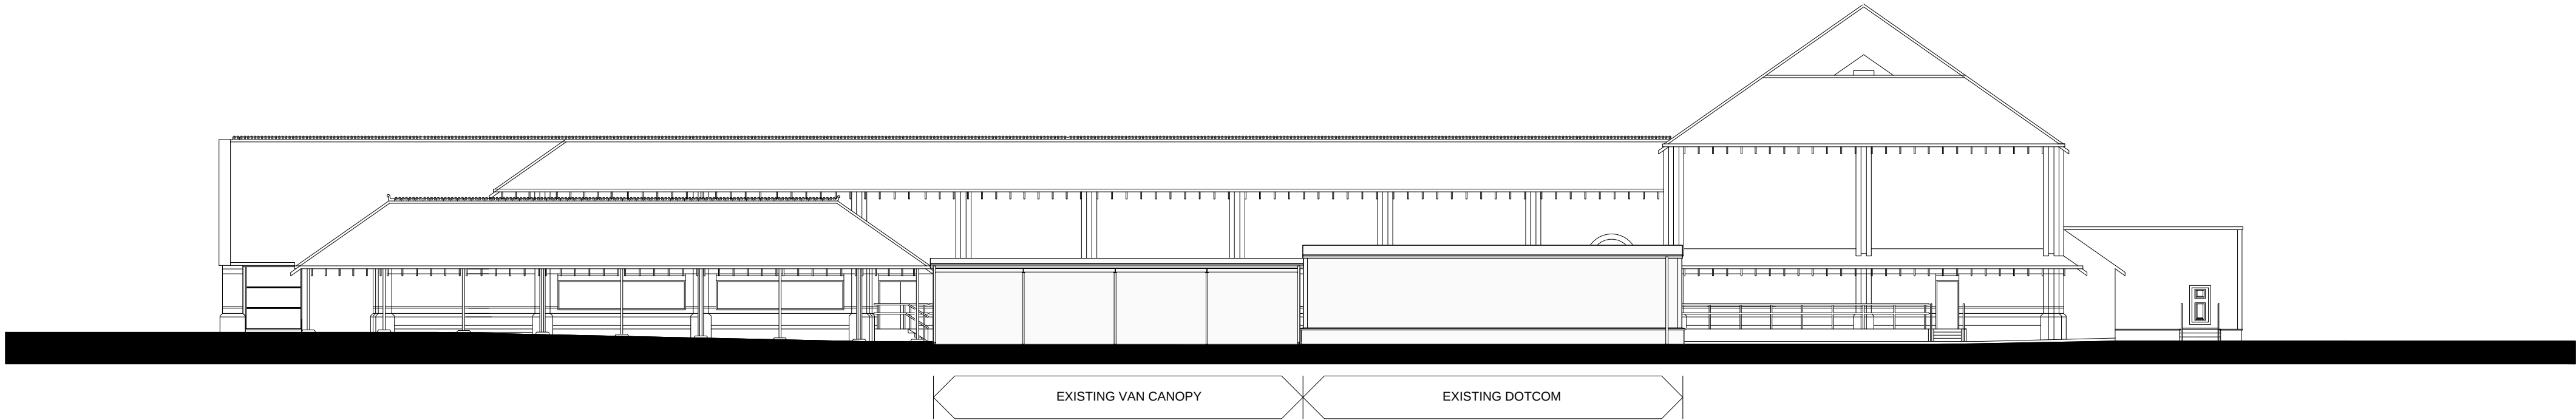


EXISTING PART SOUTH EAST ELEVATION

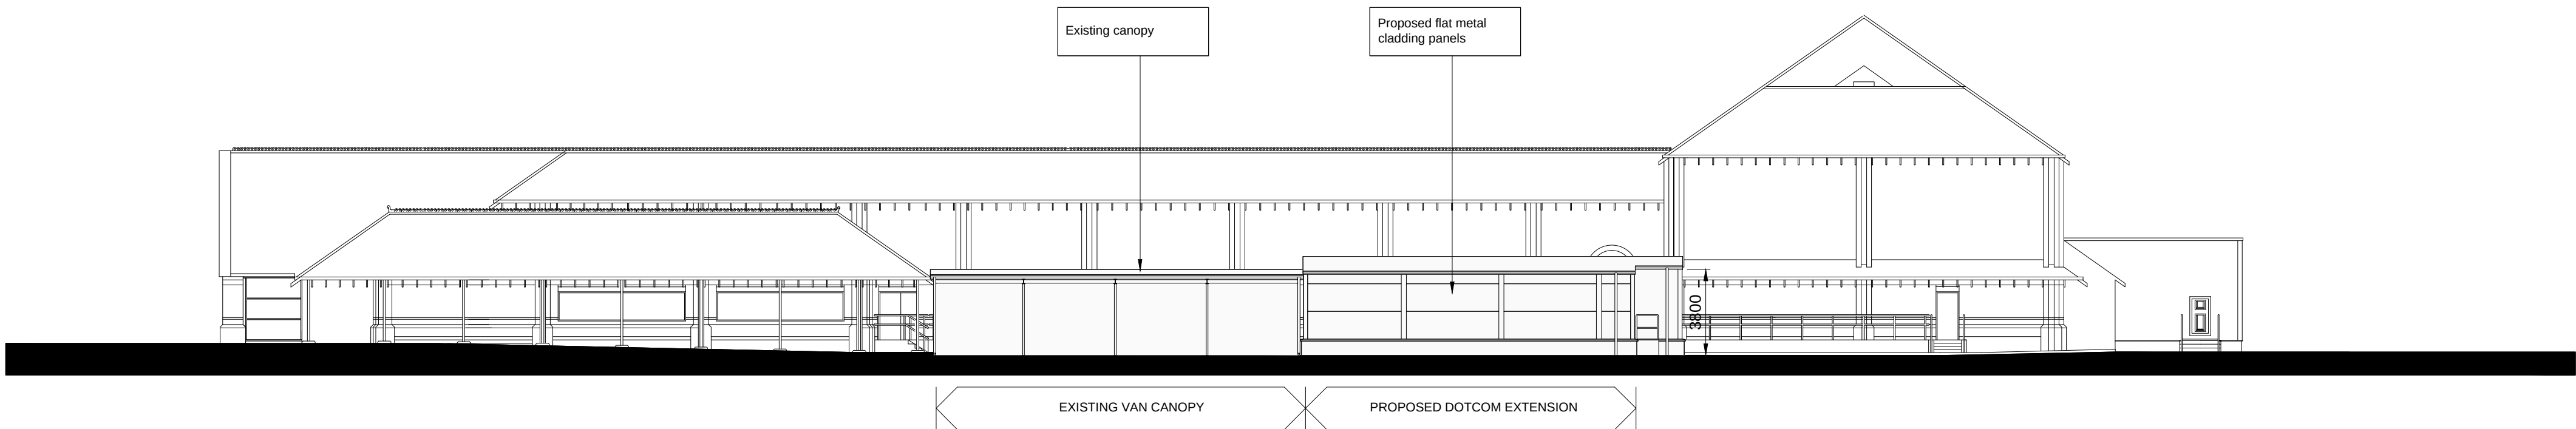


PROPOSED PART SOUTH EAST ELEVATION

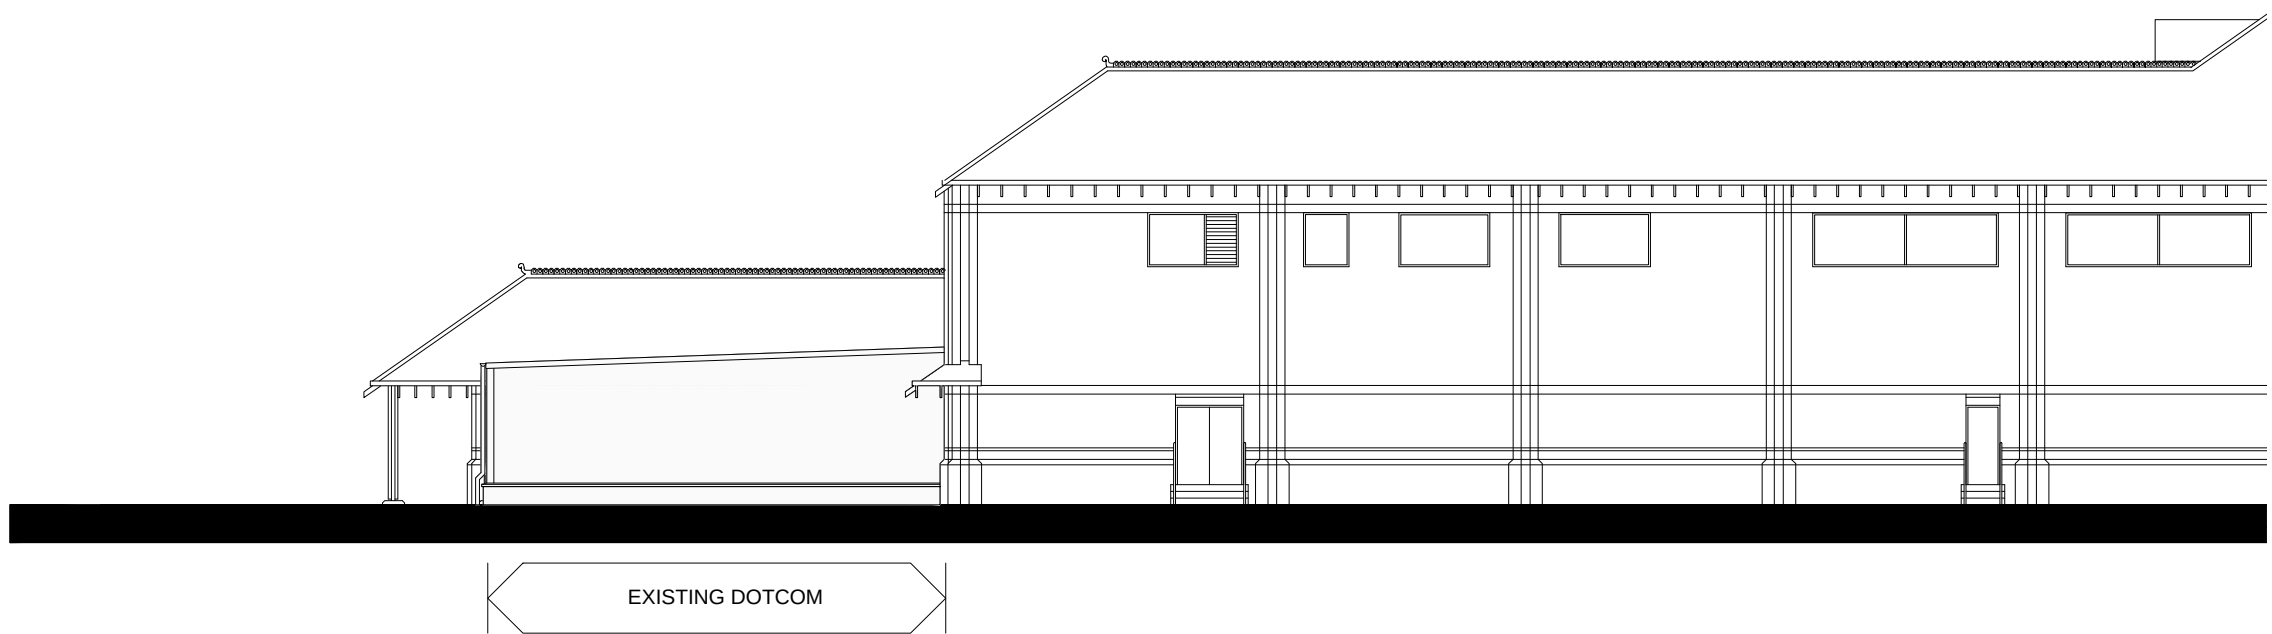


EXISTING PART NORTH EAST ELEVATION

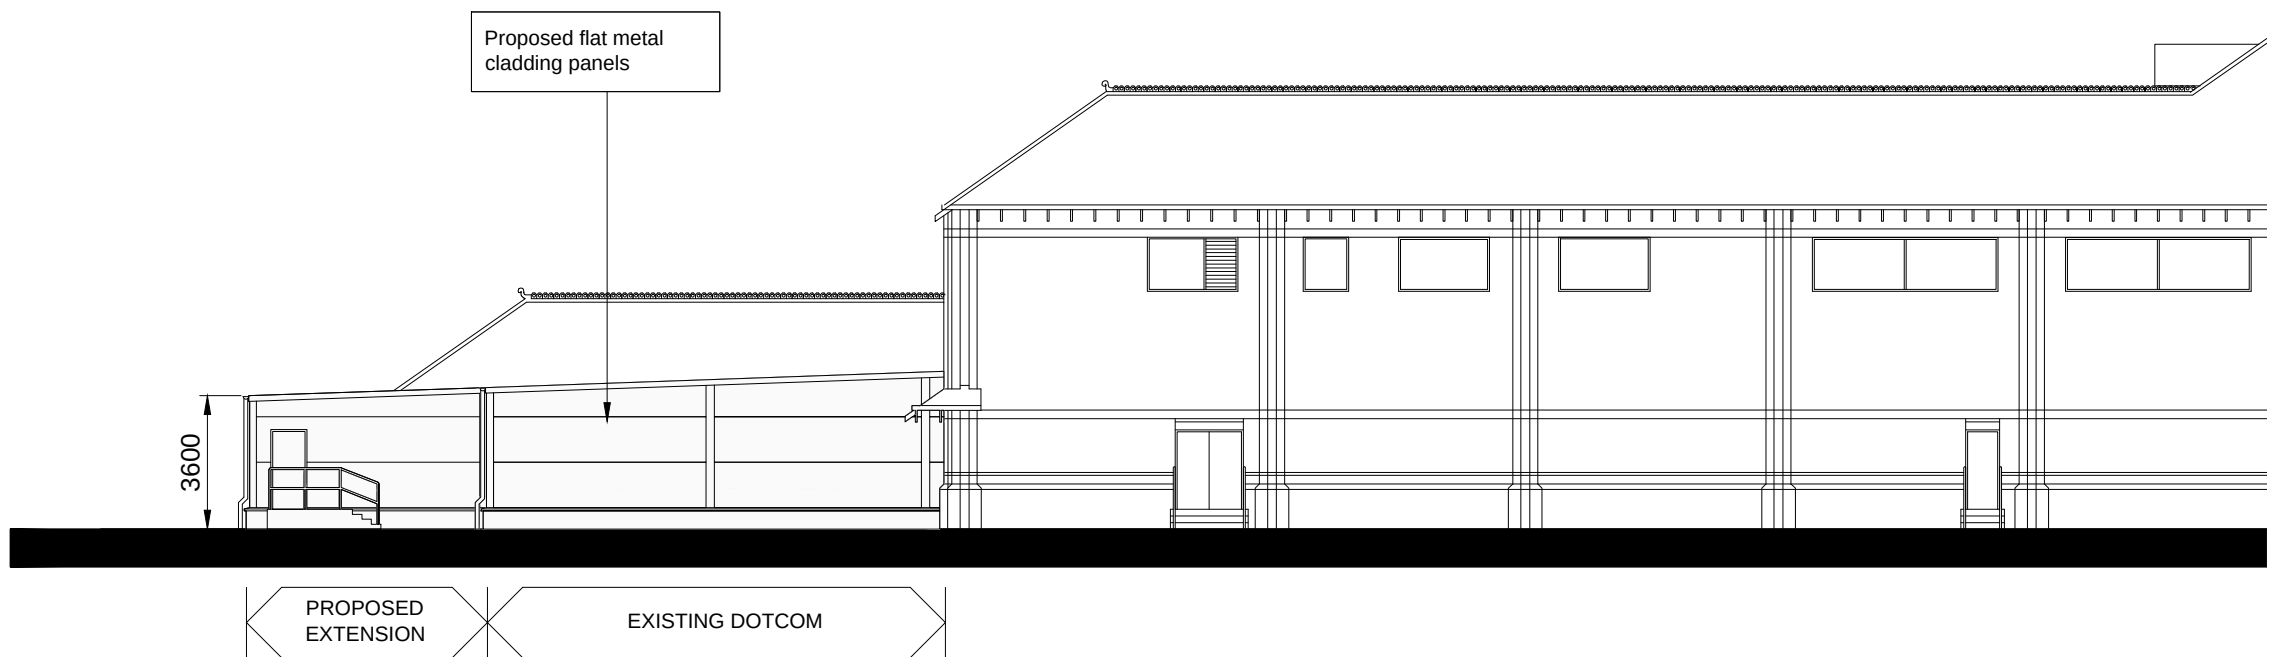


PROPOSED PART NORTH EAST ELEVATION

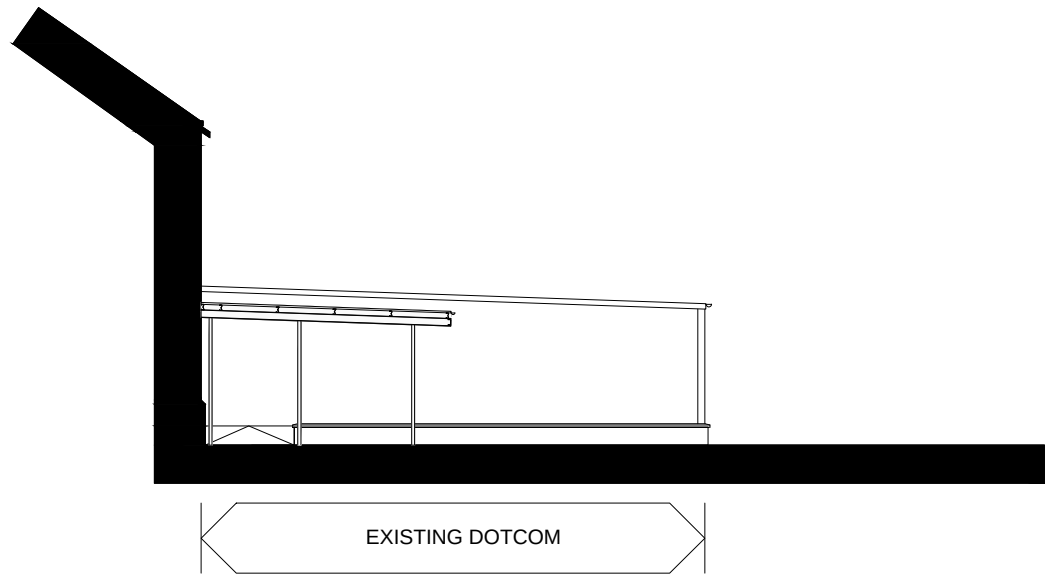

EXISTING PART SOUTH WEST ELEVATION

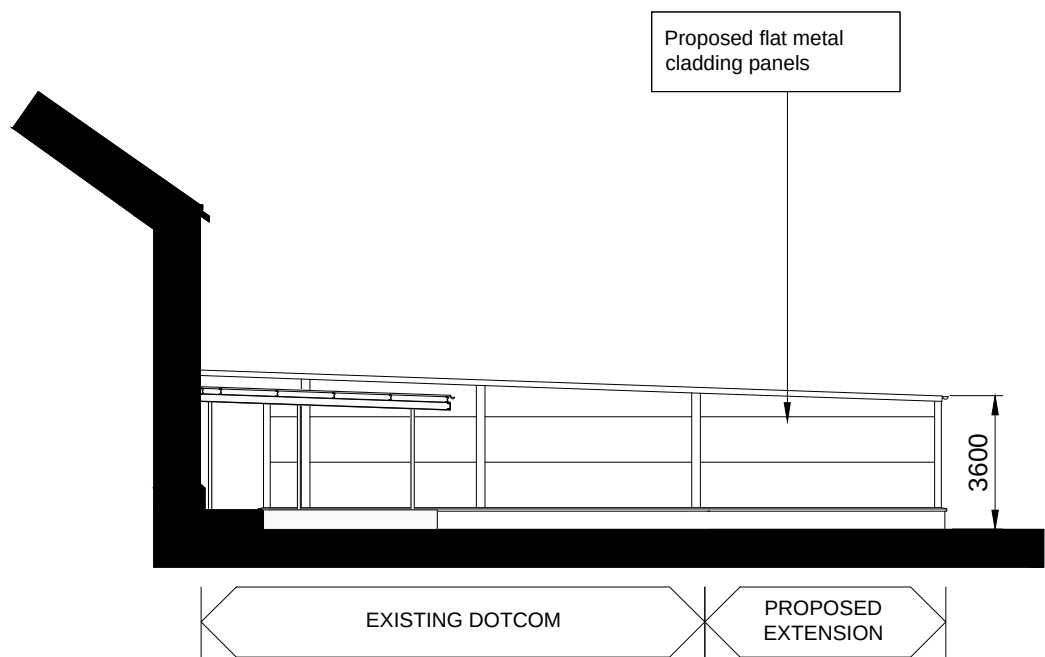

PROPOSED PART SOUTH WEST ELEVATION

 

Revision:

Description:

PROPOSED DOTCOM ALTERATIONS
AT TESCO STORE No. 2102,
SHRIPNEY ROAD, BOGNOR REGIS
WEST SUSSEX, PO22 9ND.

EXISTING & PROPOSED
DOTCOM ELEVATIONS

Client:



bmd
ARCHITECTS

CHARTERED ARCHITECTS
5 MAIDSTONE BUILDINGS MEWS
72-76 BOROUGH HIGH STREET
LONDON SE1 1GN

Tel: 020 7357 6885 Fax: 020 7357 6887 E-Mail: mail@bmdarchitects.co.uk

Drawing Number: 2130/P/08

Rev.: -

Scale: 1 :200@A1	Date: DECEMBER 2014	Drawn By: PB
CAD file name: M:\2130\2130-P\2130 P08	Checked By: DNF	