

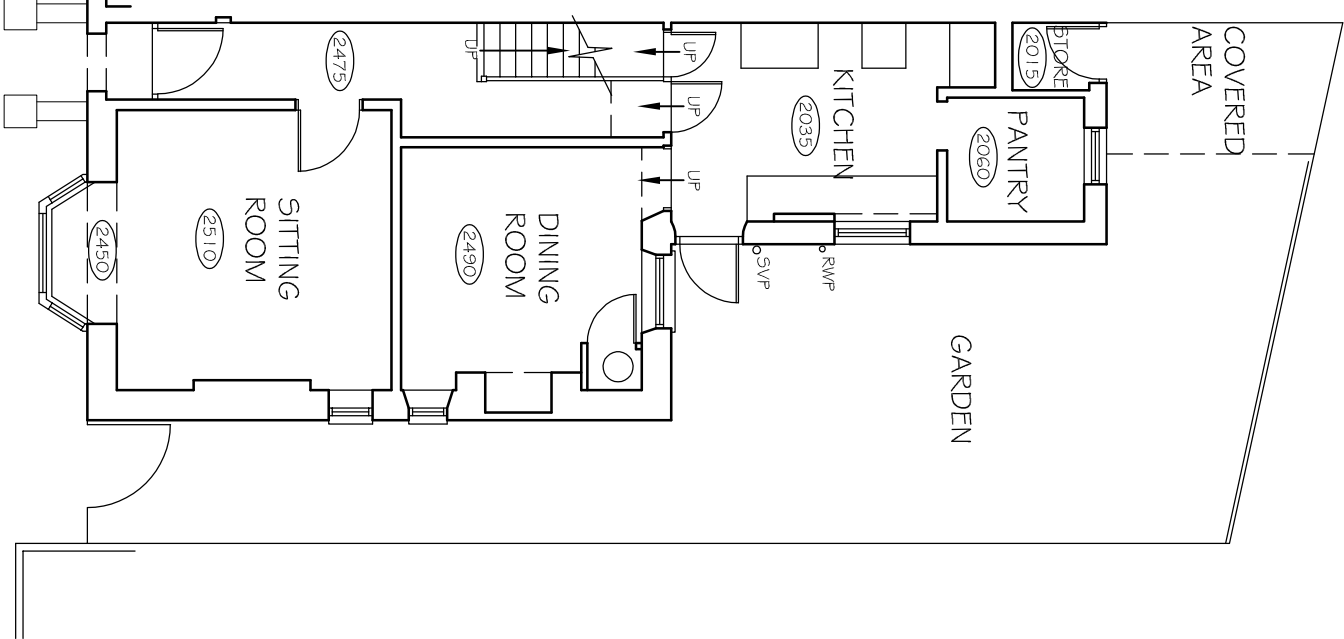



NOTES
WRITTEN DIMENSIONS TO BE TAKEN IN PREFERENCE TO SCALE, AND
THE DRAWING IS NOT TO BE USED FOR CONSTRUCTION WORK.
THE DRAWINGS TO BE READ IN CONJUNCTION WITH ALL OTHER
DOCUMENTS RELATING TO THIS PROJECT.
ANY DISCREPANCIES ARE TO BE REFERRED IMMEDIATELY TO THE
PROJECT DESIGNER.
THIS DRAWING IS COPYRIGHT, AND SHOULD NOT BE USED OR
REPRODUCED WITHOUT PERMISSION.
IT IS THE CONTRACTOR'S RESPONSIBILITY TO ENSURE COMPLIANCE
WITH THE BUILDING REGULATIONS.

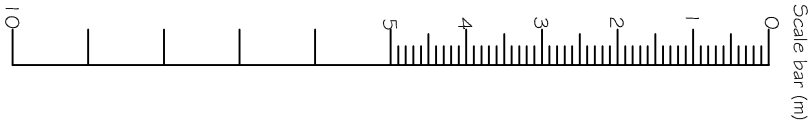

EXISTING GROUND
FLOOR /
SITE LAYOUT

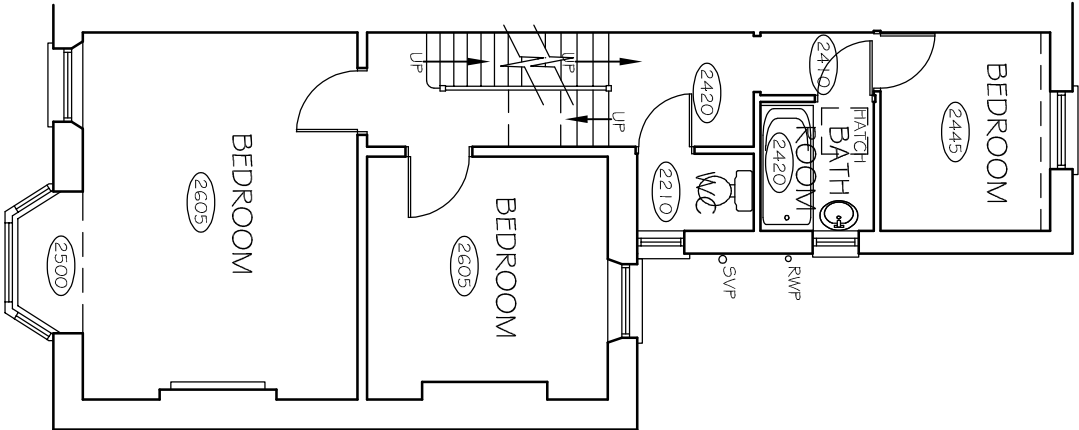

EXISTING FIRST
FLOOR

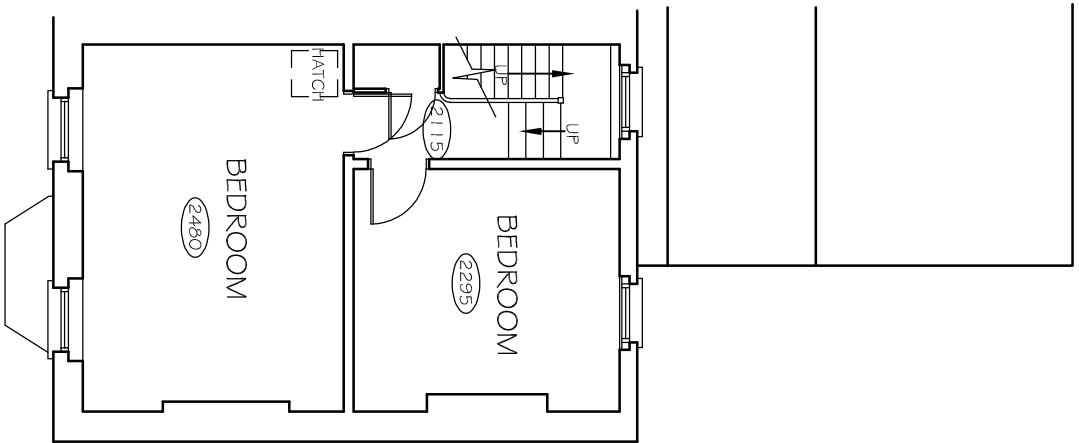

EXISTING SECOND
FLOOR



Unit 3b Woodhorn Business Centre
Woodhorn Lane
Oving Chichester
West Sussex PO20 2BX
Tel 01243 774764
www.sloaneandbrown.co.uk

REV DESCRIPTION DATE

PROJECT
123 LONGFORD ROAD
BOGNOR REGIS
WEST SUSSEX

DRAWING TITLE
EXISTING FLOOR PLANS

CLIENT

ARUN DISTRICT COUNCIL

SCALE 1:100 @A3 DRAWN BY DATE

DWG NO 830/01 REV.-