




NOTES
WRITTEN DIMENSIONS TO BE TAKEN IN PREFERENCE TO SCALE, AND
THESE DRAWINGS ARE NOT TO BE USED FOR CONSTRUCTION WORK.
THE DRAWINGS TO BE READ IN CONJUNCTION WITH ALL OTHER
DOCUMENTS RELATING TO THIS PROJECT.
ANY DISCREPANCIES ARE TO BE REFERRED IMMEDIATELY TO THE
PROJECT DESIGNER.
THIS DRAWING IS COPYRIGHT, AND SHOULD NOT BE USED OR
REPRODUCED WITHOUT PERMISSION.
IT IS THE CONTRACTOR'S RESPONSIBILITY TO ENSURE COMPLIANCE
WITH THE BUILDING REGULATIONS.

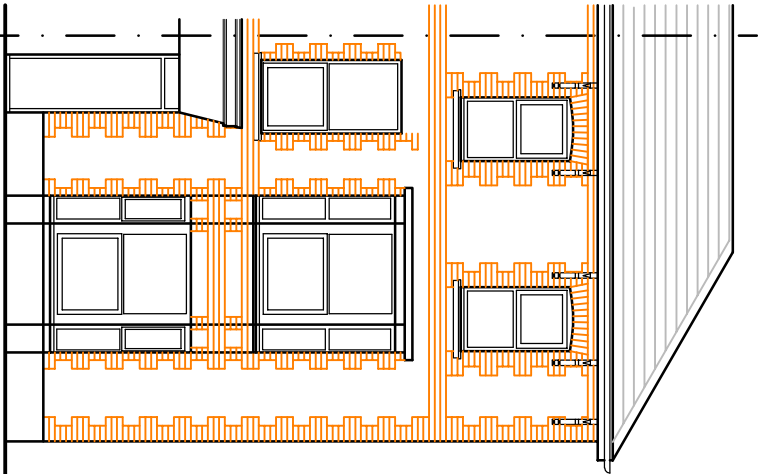


EXISTING FRONT ELEVATION

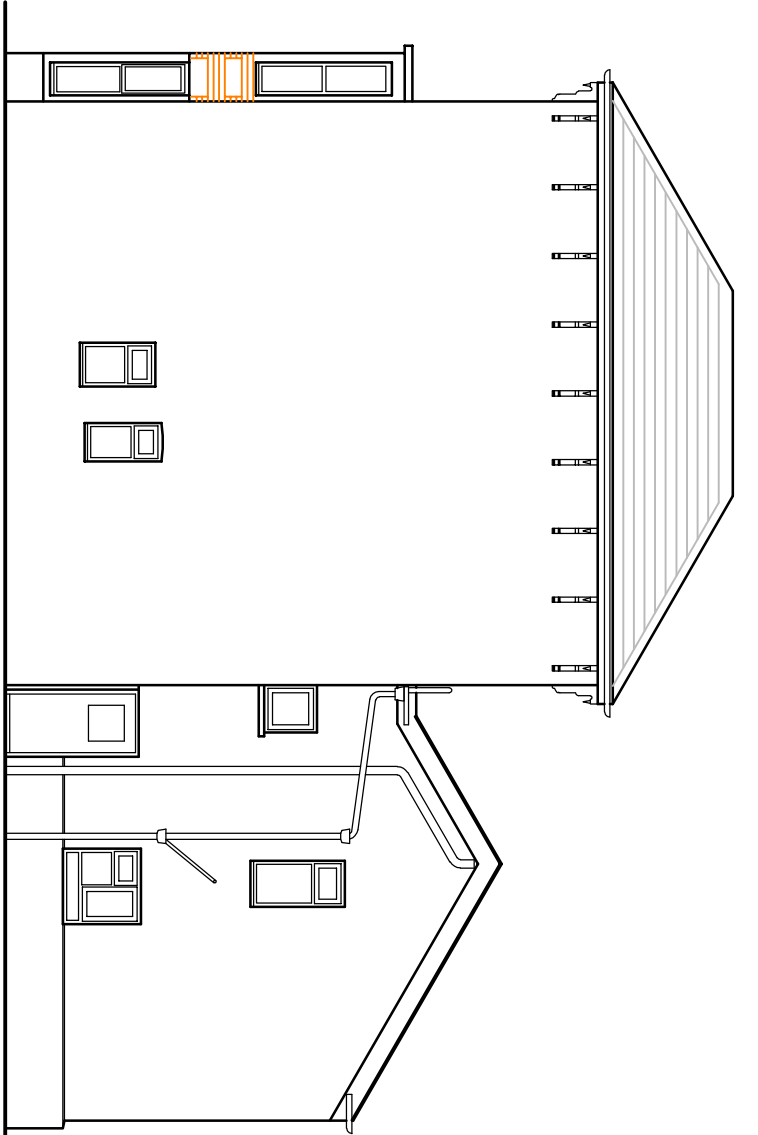

EXISTING SIDE ELEVATION

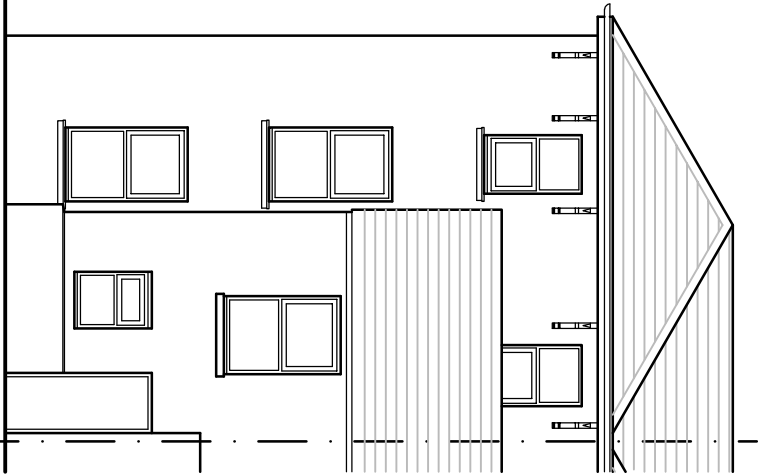


EXISTING REAR ELEVATION

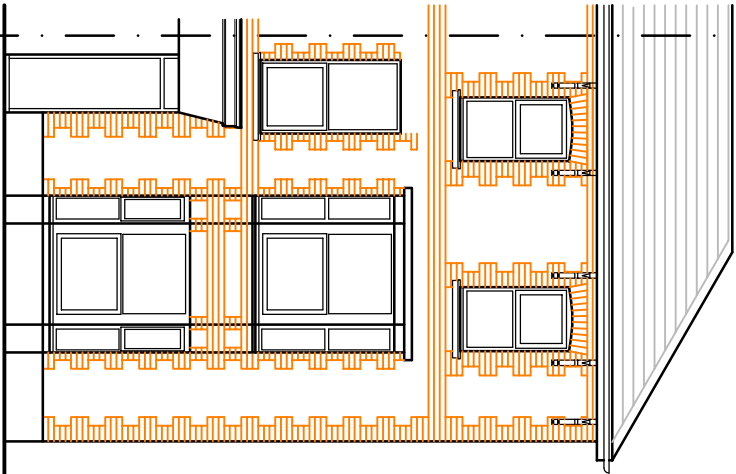


PROPOSED FRONT ELEVATION

(NO CHANGES PROPOSED)

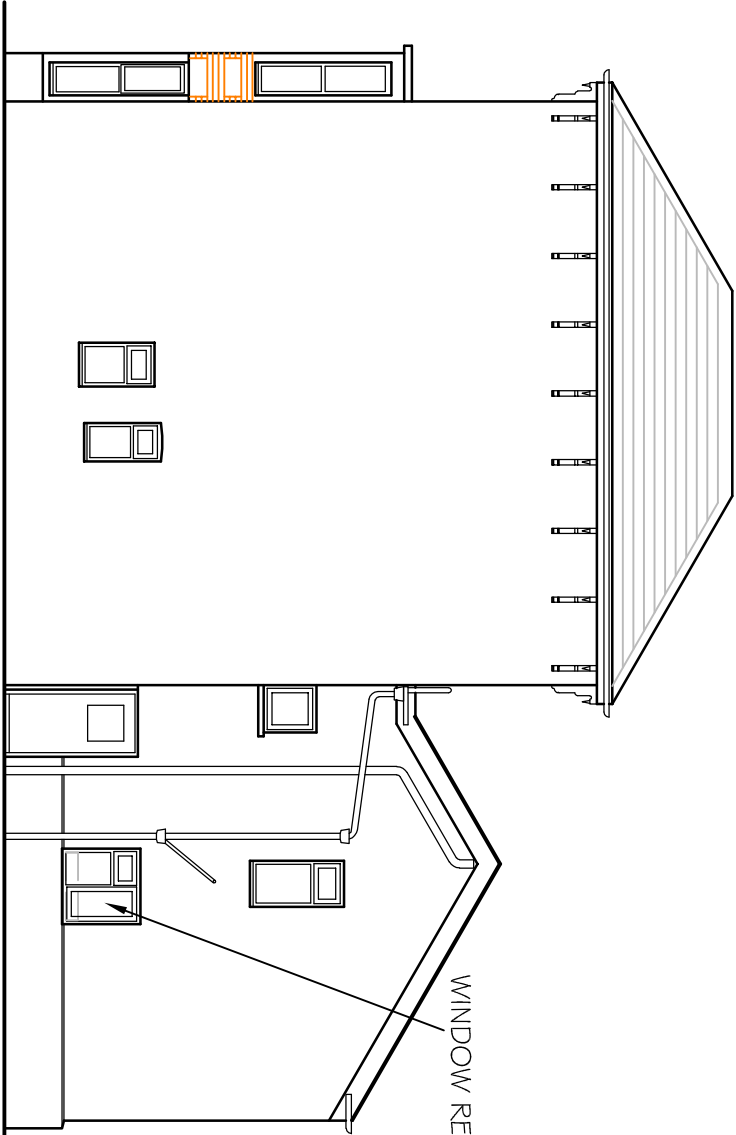

PROPOSED SIDE ELEVATION

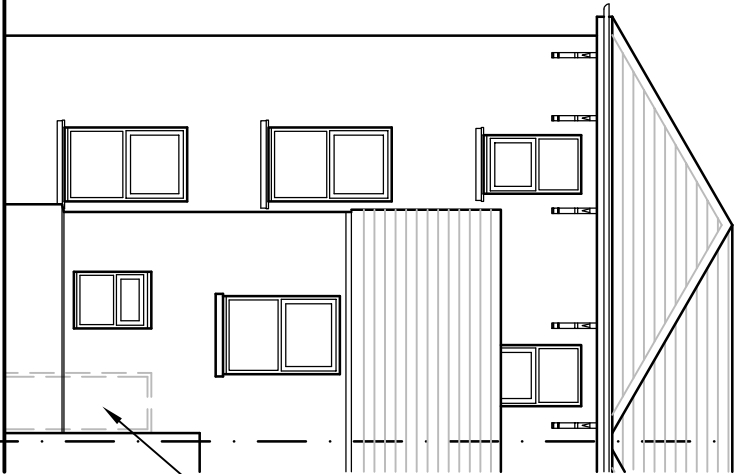

PROPOSED REAR ELEVATION



Unit 3b Woodhorn Business Centre
Woodhorn Lane
Oving Chichester
West Sussex PO20 2BX
Tel 01243 774764
www.sloaneandbrown.co.uk

CLIENT
ARUN DISTRICT COUNCIL

SCALE 1:100 @A3
DRAWN BY PLB
DATE DEC 18

DWG NO 830/04
REV.-

DRAWING TITLE
EXISTING AND PROPOSED ELEVATIONS

REV DESCRIPTION DATE
PROJECT
123 LONGFORD ROAD
BOGNOR REGIS
WEST SUSSEX